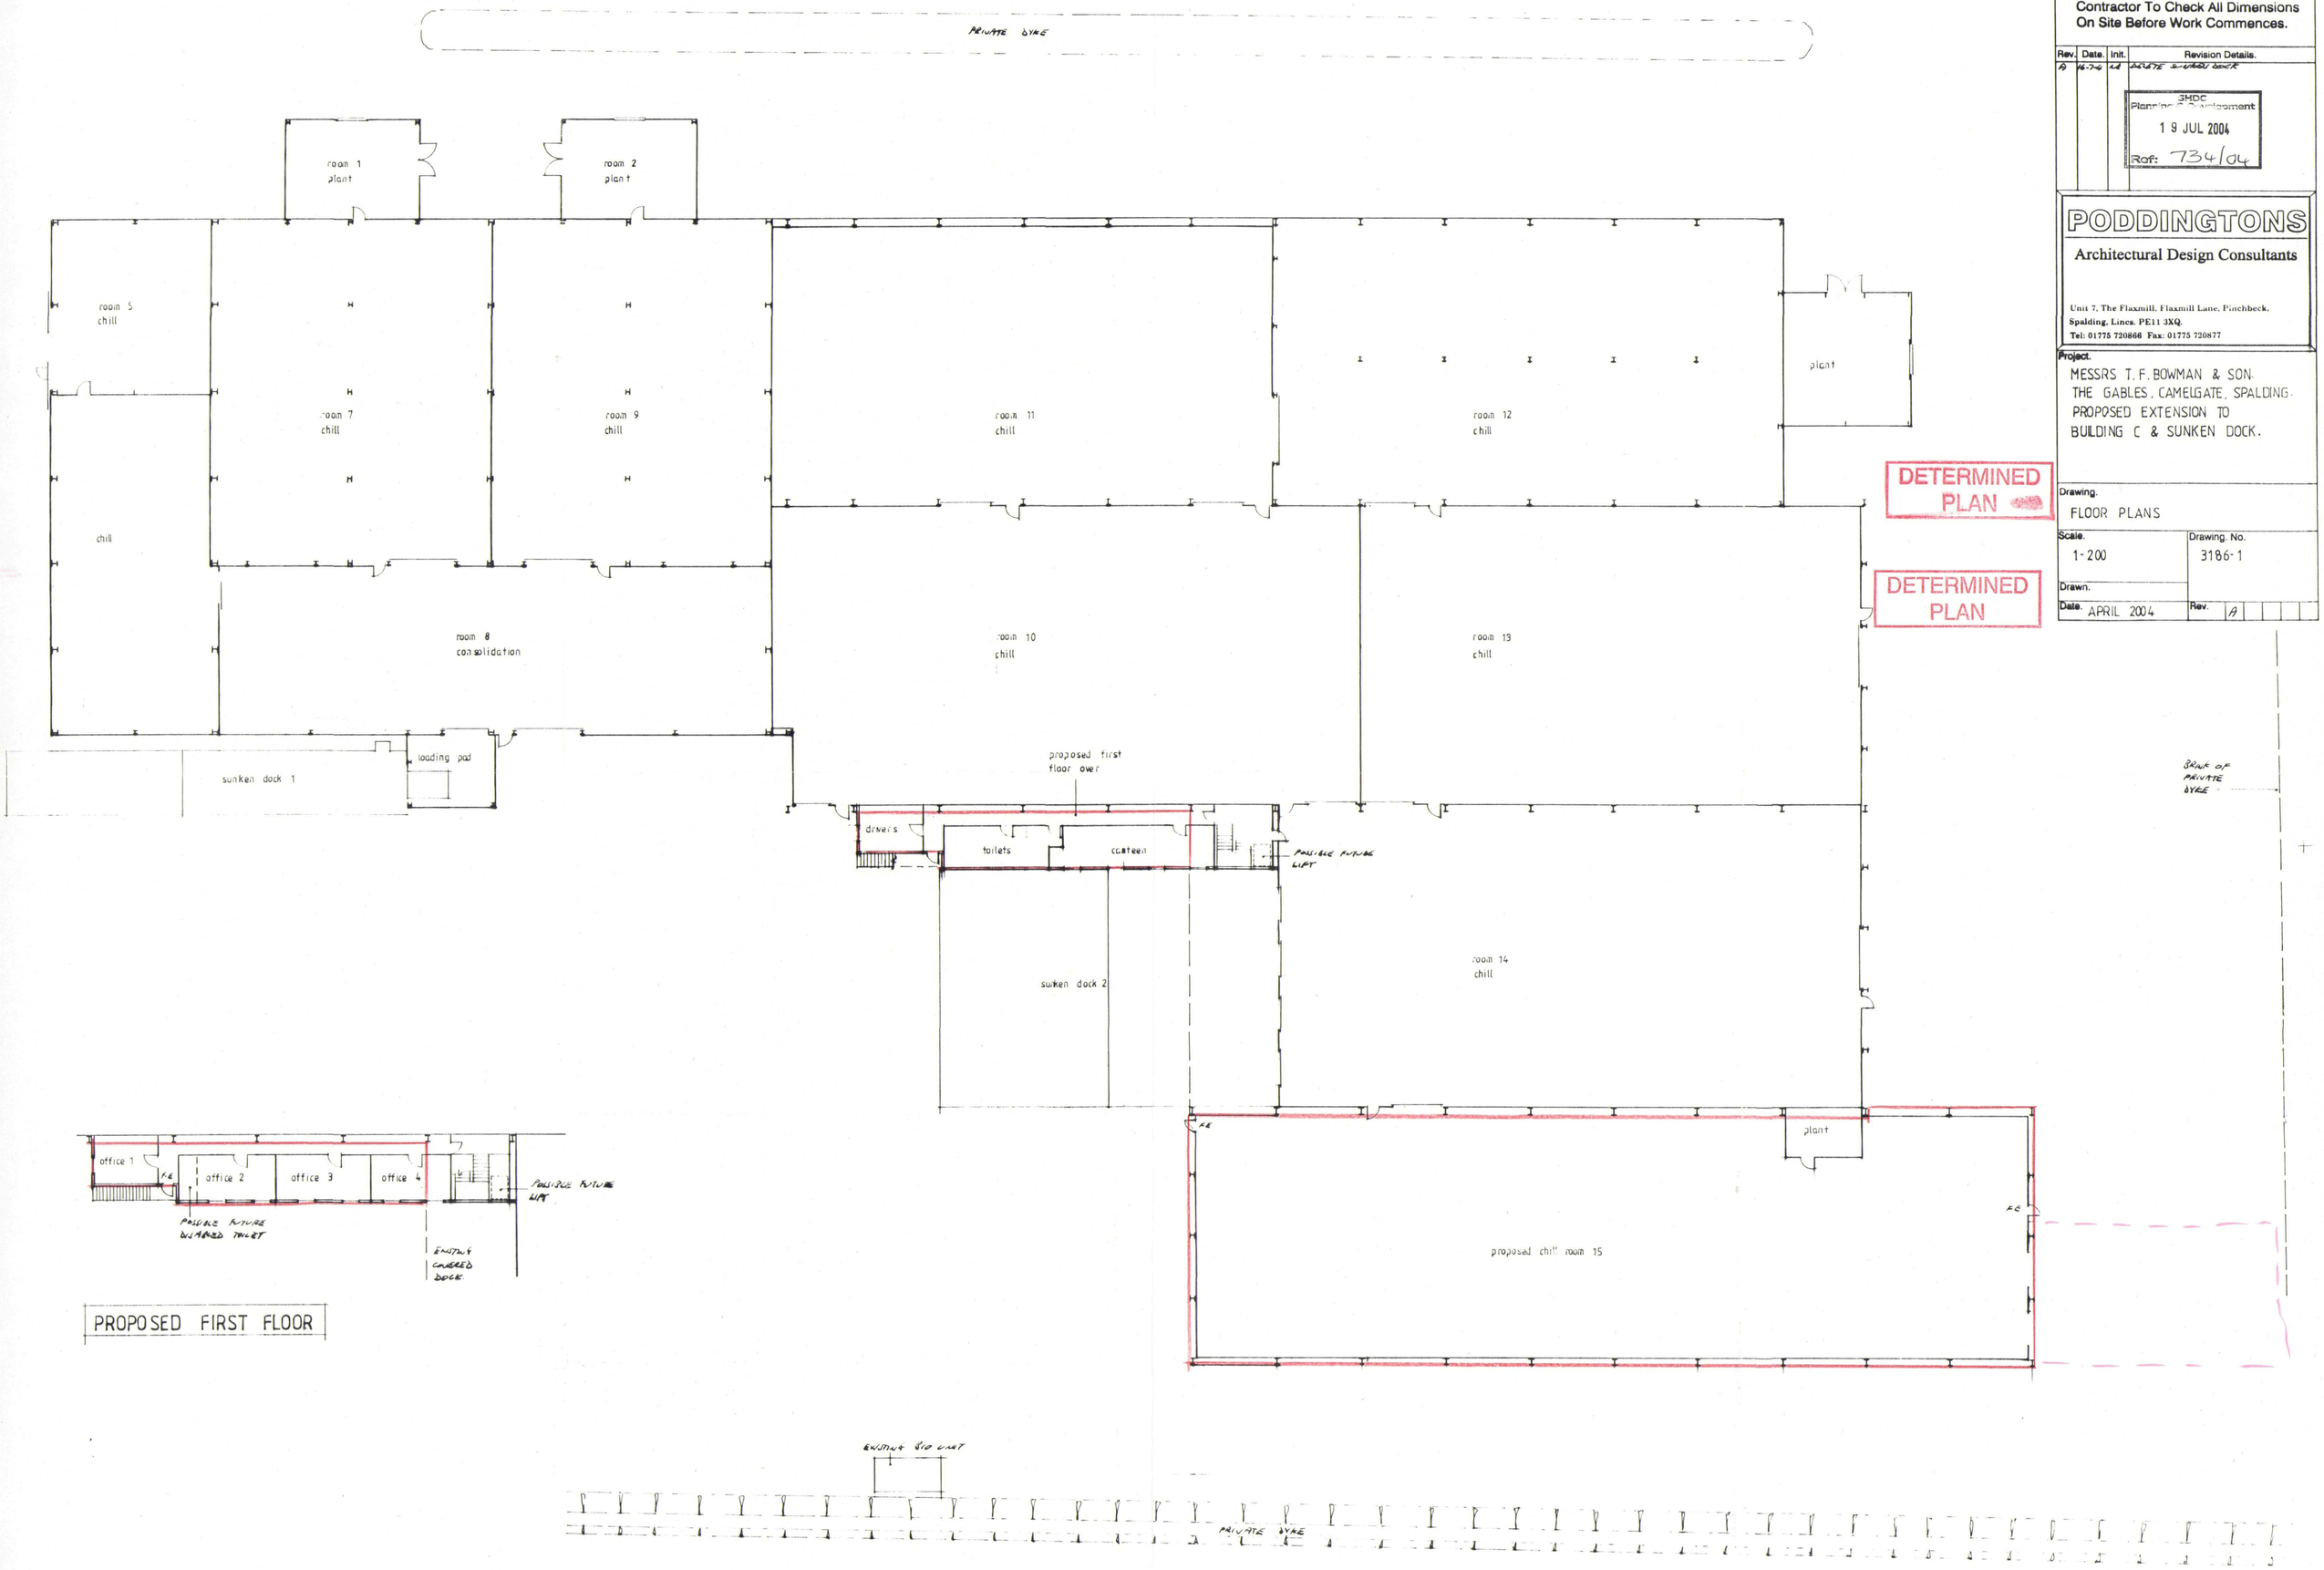

PROPOSED FIRST FLOOR

DETERMINED PLAN

DETERMINED PLAN

Contractor To Check All Dimensions On Site Before Work Commences.

Rev.	Date.	Init.	Revision Details.
A	16-7-04	[illegible]	DELETE SUNKEN DOCK

SHDC
Planning & Development
19 JUL 2004
Ref: 734/04

PODDINGTONS

Architectural Design Consultants

Unit 7, The Flaxmill, Flaxmill Lane, Pinchbeck,
Spalding, Lincs. PE11 3XQ.
Tel: 01775 720866 Fax: 01775 720877

Project.
MESSRS T. F. BOWMAN & SON.
THE GABLES, CAMELGATE, SPALDING.
PROPOSED EXTENSION TO
BUILDING C & SUNKEN DOCK.

Drawing.
FLOOR PLANS

Scale.	Drawing. No.
1-200	3186-1
Drawn.	
Date. APRIL 2004	Rev. A