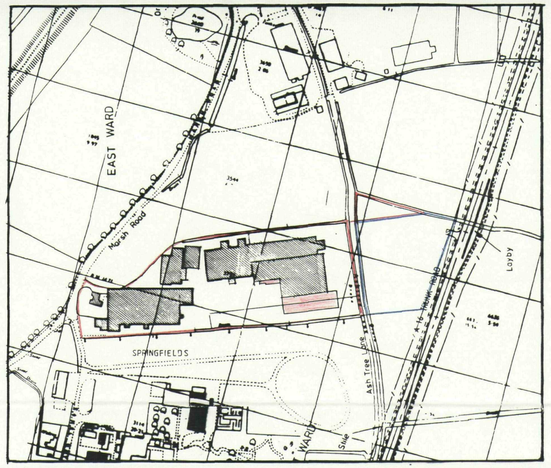

LOCATION PLAN scale 1-2500

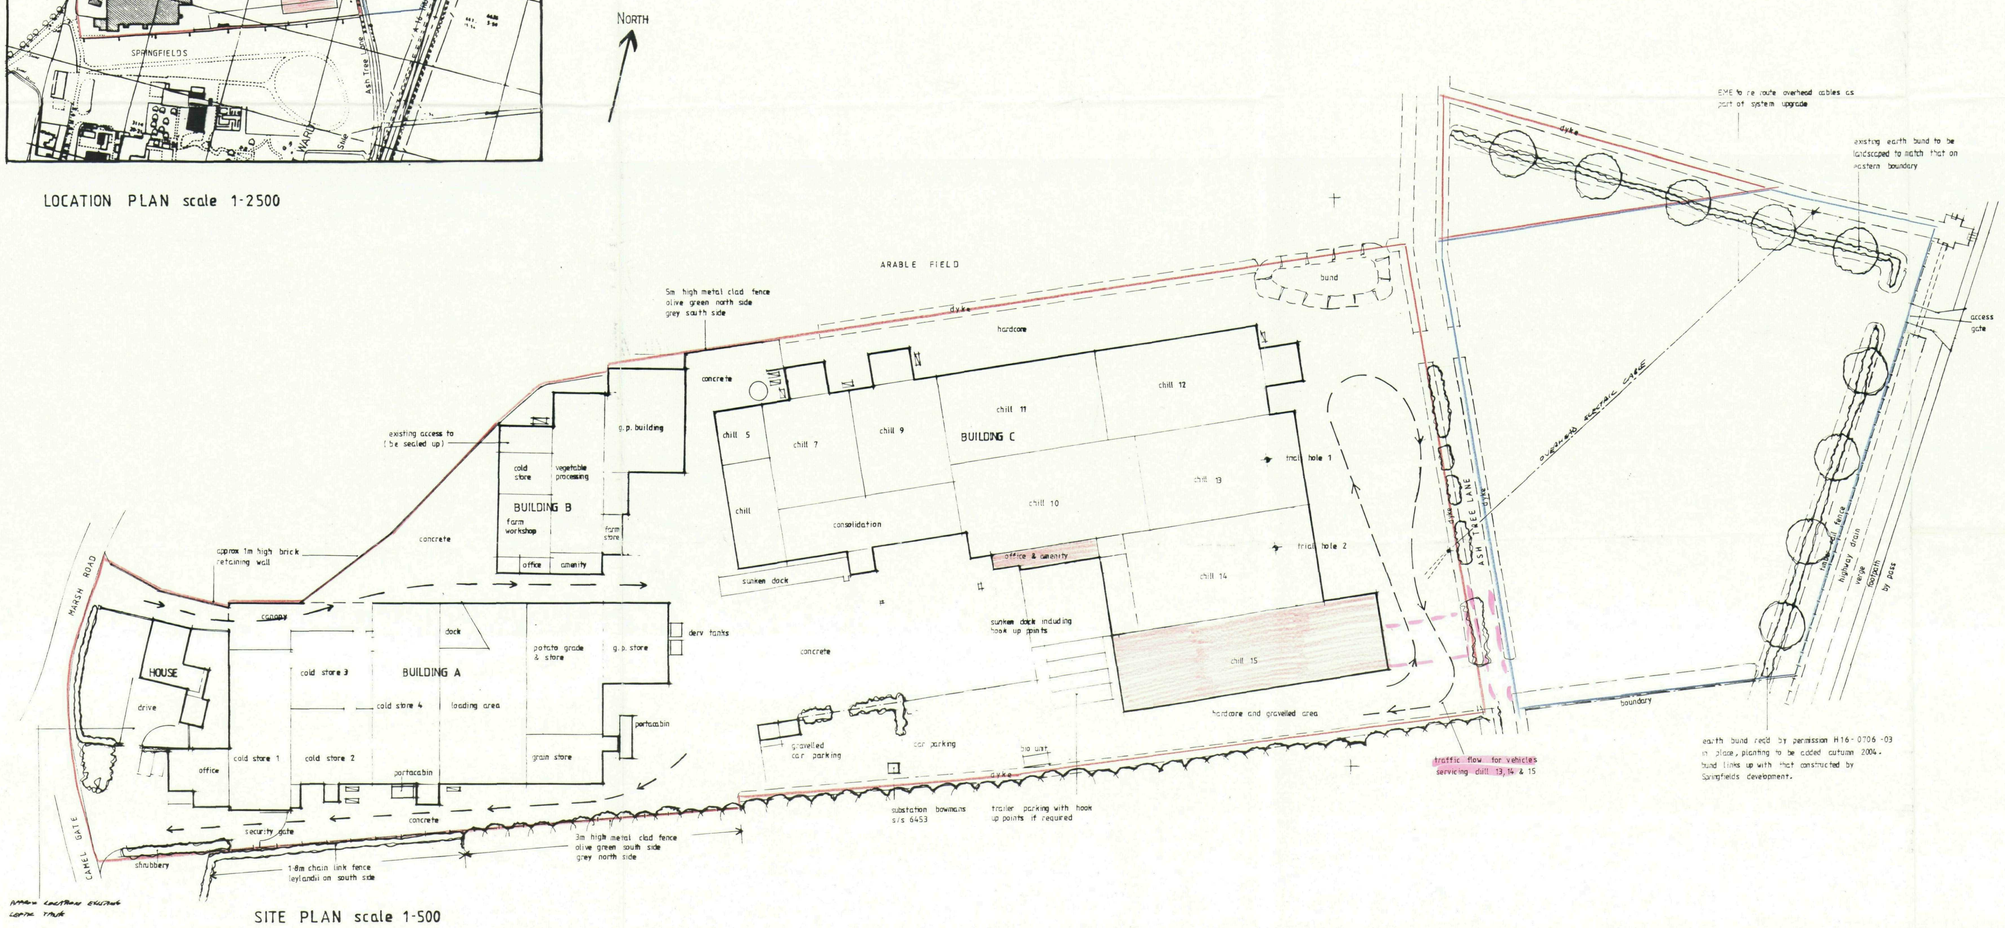

SITE PLAN scale 1-500

SHDC
Planning & Development
19 JUL 2004
Ref: 734/04

DETERMINED PLAN

Contractor To Check All Dimensions On Site Before Work Commences.

Rev.	Date.	Init.	Revision Details.
A	12-7-04	M	REMOVE SUNKEN DOCK

PODDINGTONS

Architectural Design Consultants

Unit 7, The Flaxmill, Flaxmill Lane, Pinchbeck, Spalding, Lincs. PE11 3XQ.
Tel: 01775 720866 Fax: 01775 720877

Project.
MESSRS T. F. BOWMAN & SON.
THE GABLES, CAMELGATE, SPALDING.
PROPOSED EXTENSION TO
BUILDING C & SUNKEN DOCK.

Drawing.
SITE & LOCATION PLAN

Scale. AS SHOWN

Drawing. No. 3186-3

Drawn.

Date. JUNE 2004

Rev. A