
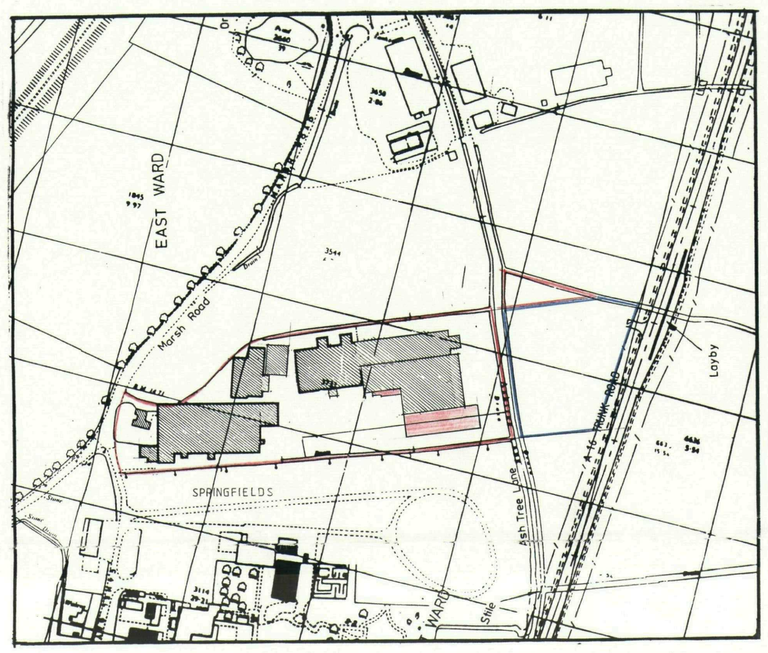


LOCATION PLAN scale 1-2500

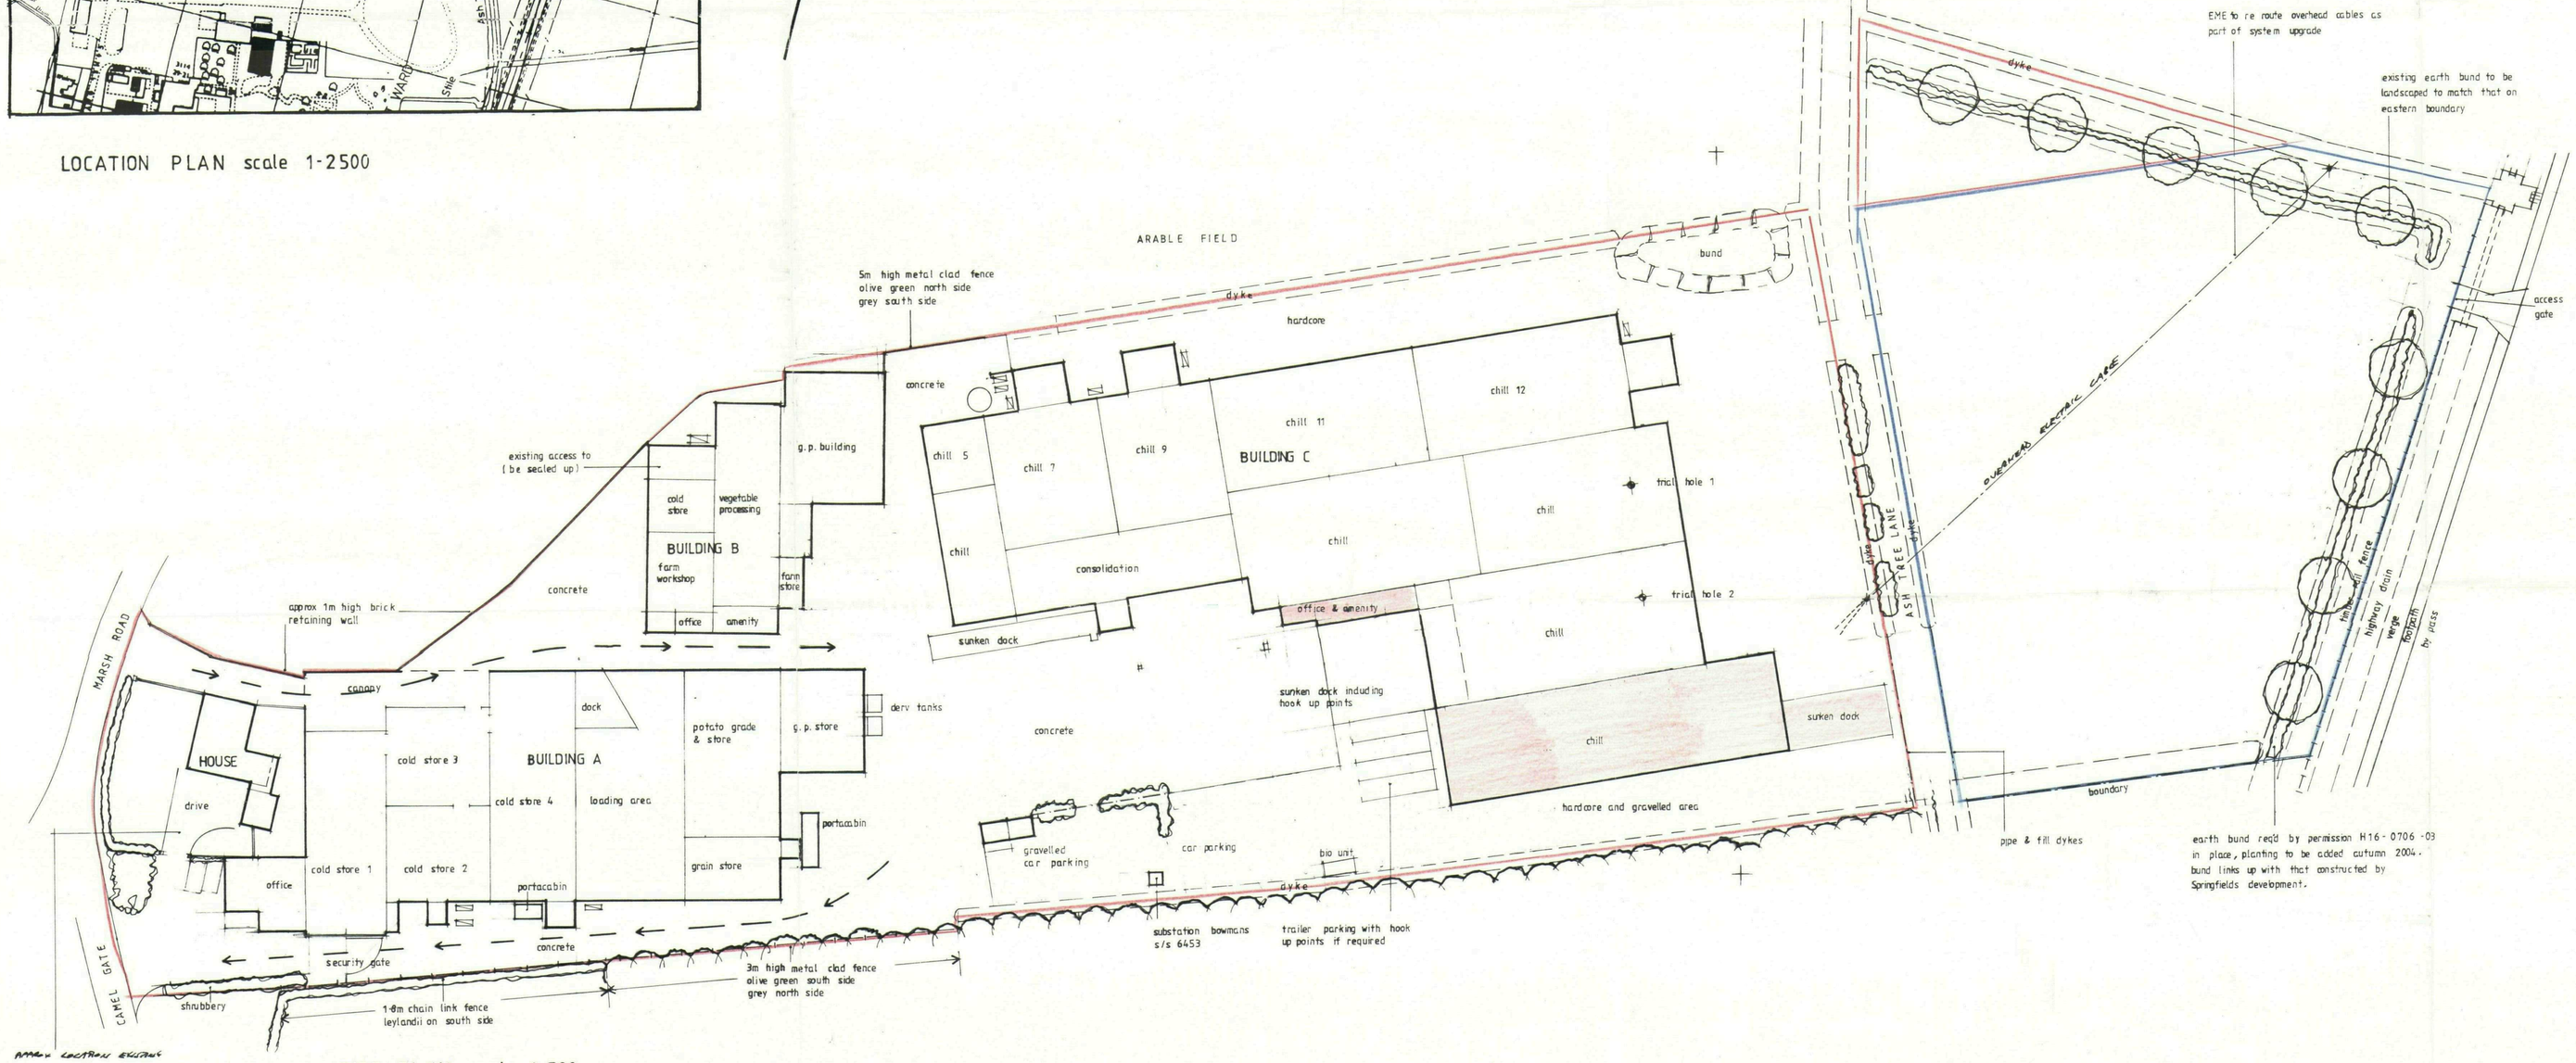

SITE PLAN scale 1-500

Contractor To Check All Dimensions On Site Before Work Commences.

Rev.	Date.	Init.	Revision Details.

PODDINGTONS
Architectural Design Consultants
Unit 7, The Flaxmill, Flaxmill Lane, Pinchbeck, Spalding, Lincs. PE11 3XQ.
Tel: 01775 720866 Fax: 01775 720877

Project.
MESSRS T.F.BOWMAN & SON.
THE GABLES, CAMELGATE, SPALDING.
PROPOSED EXTENSION TO BUILDING C & SUNKEN DOCK.

Drawing.
SITE & LOCATION PLAN

Scale.	Drawing. No.
AS SHOWN	3186-3
Drawn.	
Date. JUNE 2004	Rev.

Ref. J/14/4
Planning & Development Services
- 4 JUN 2004
SUPERSEDED