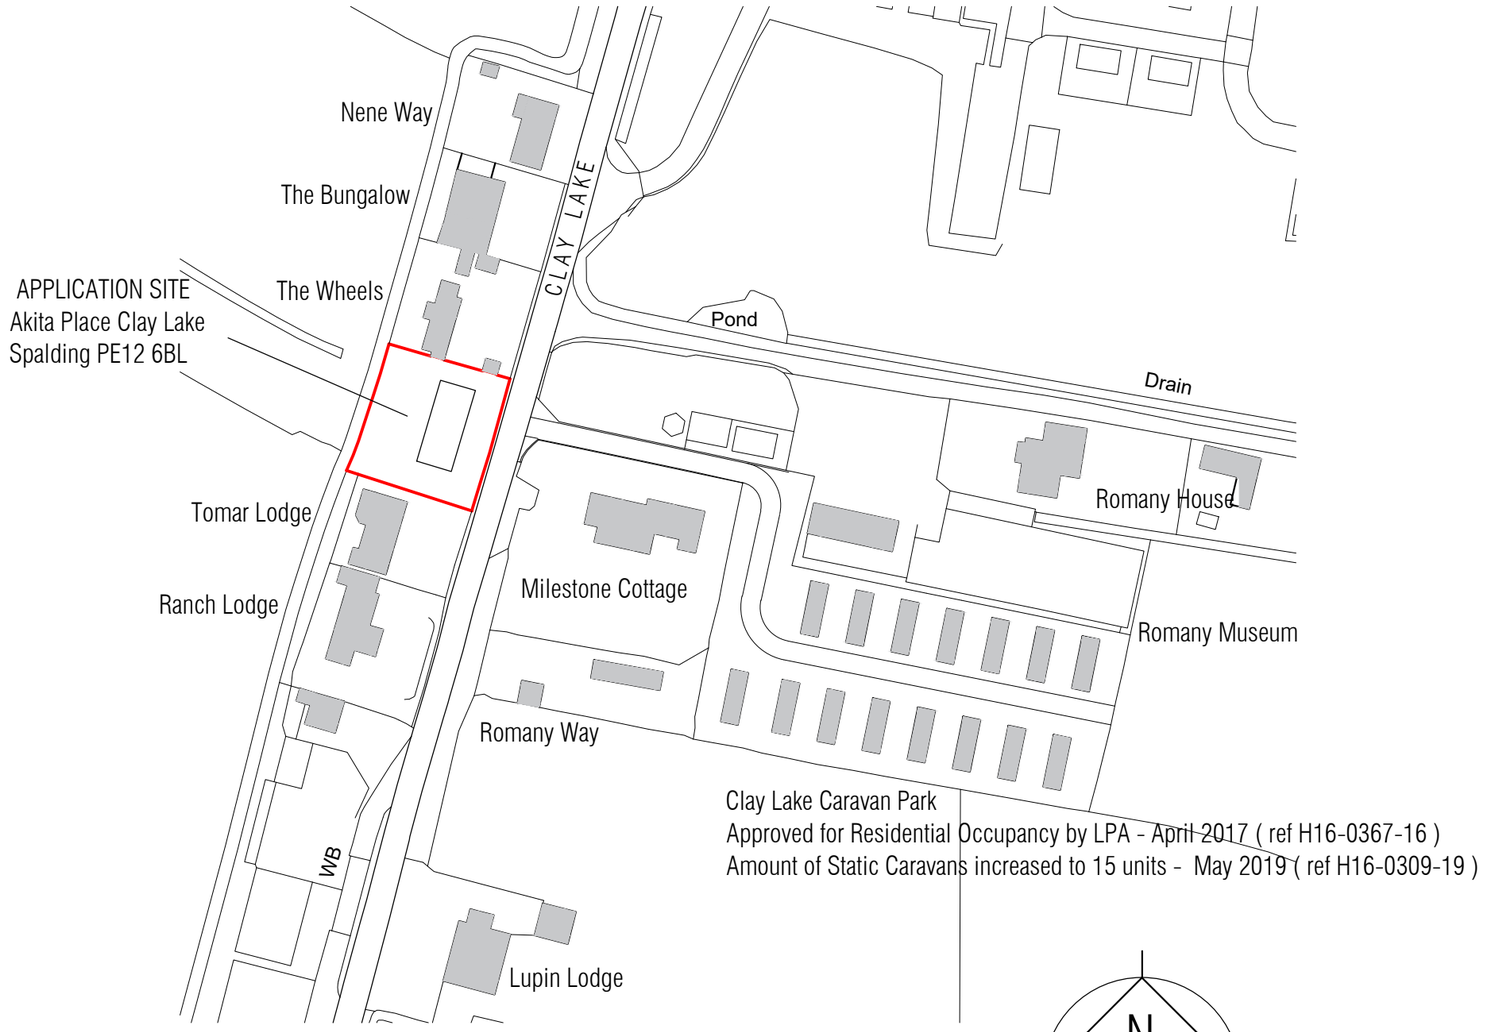


Location Plan 1 : 1250 scale

mlp Moulton Land and Planning

moultonlandandplanning.co.uk 7 Broad Lane Moulton Lincs PE12 6PN
tel 01406 370081 mob 07484 101655 e-mail alan@moultonland.co.uk

Project
Siting of Mobile Home (retrospective)
Akita Place, Clay Lake
Spalding PE12 6BL for Ms. S.Street

Drawing
Location Plan

date July 2019
scale(s) 1:1250 scale @A3
DRG. No. SSt / pl / LP01