
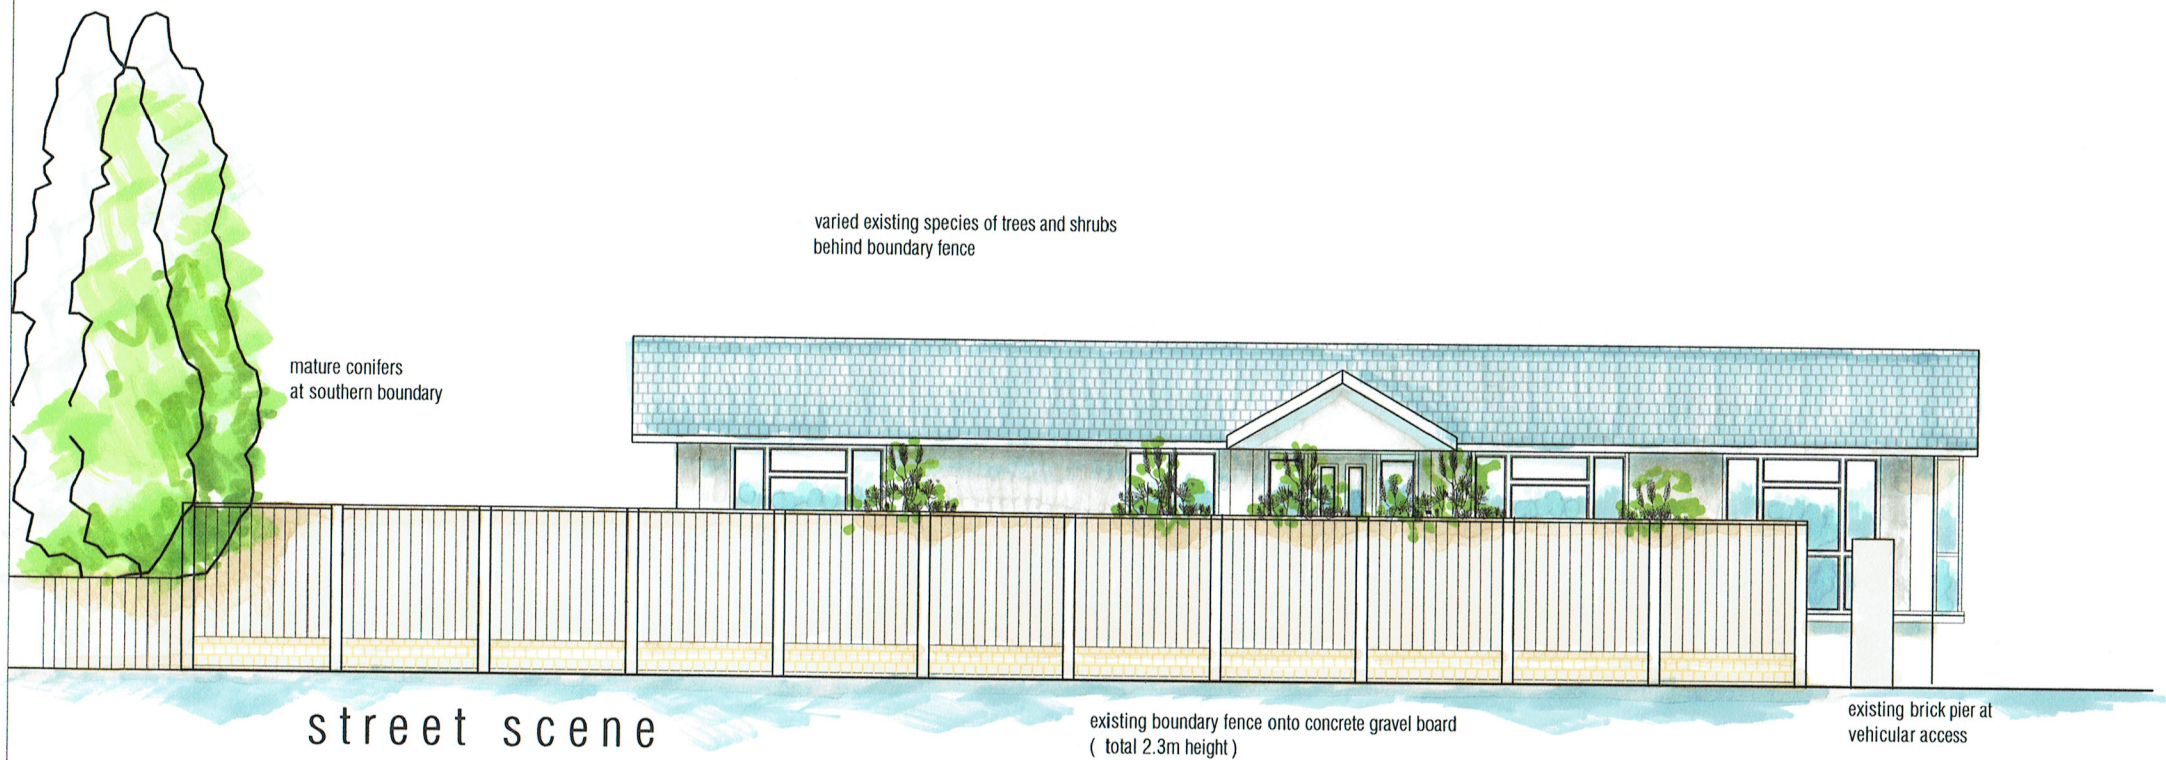



street scene

Refer to Elevations Drawing for details of mobile home

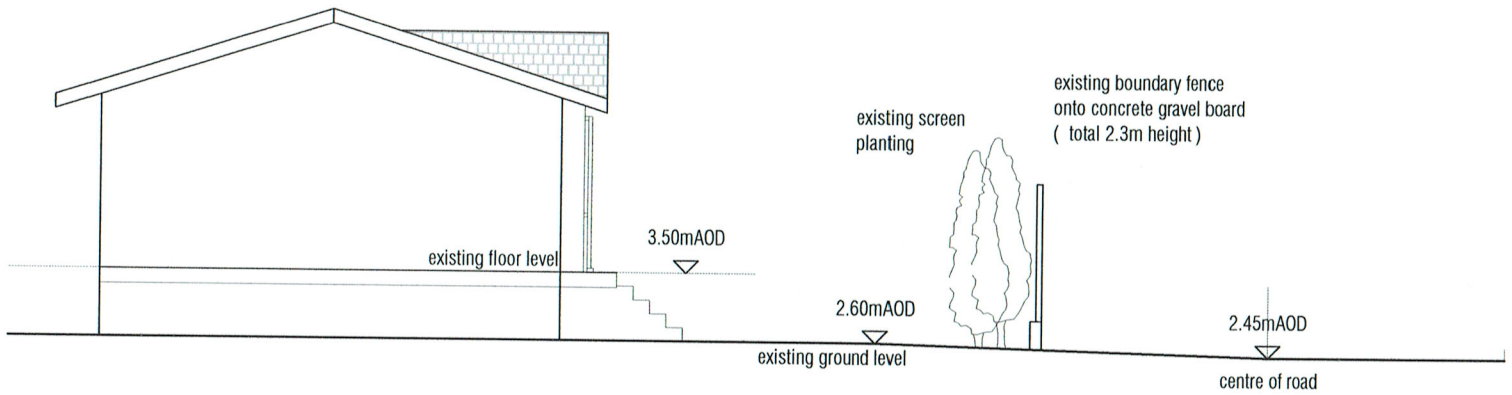

section through site

Refer to Flood Risk Assessment for details of survey levels etc.

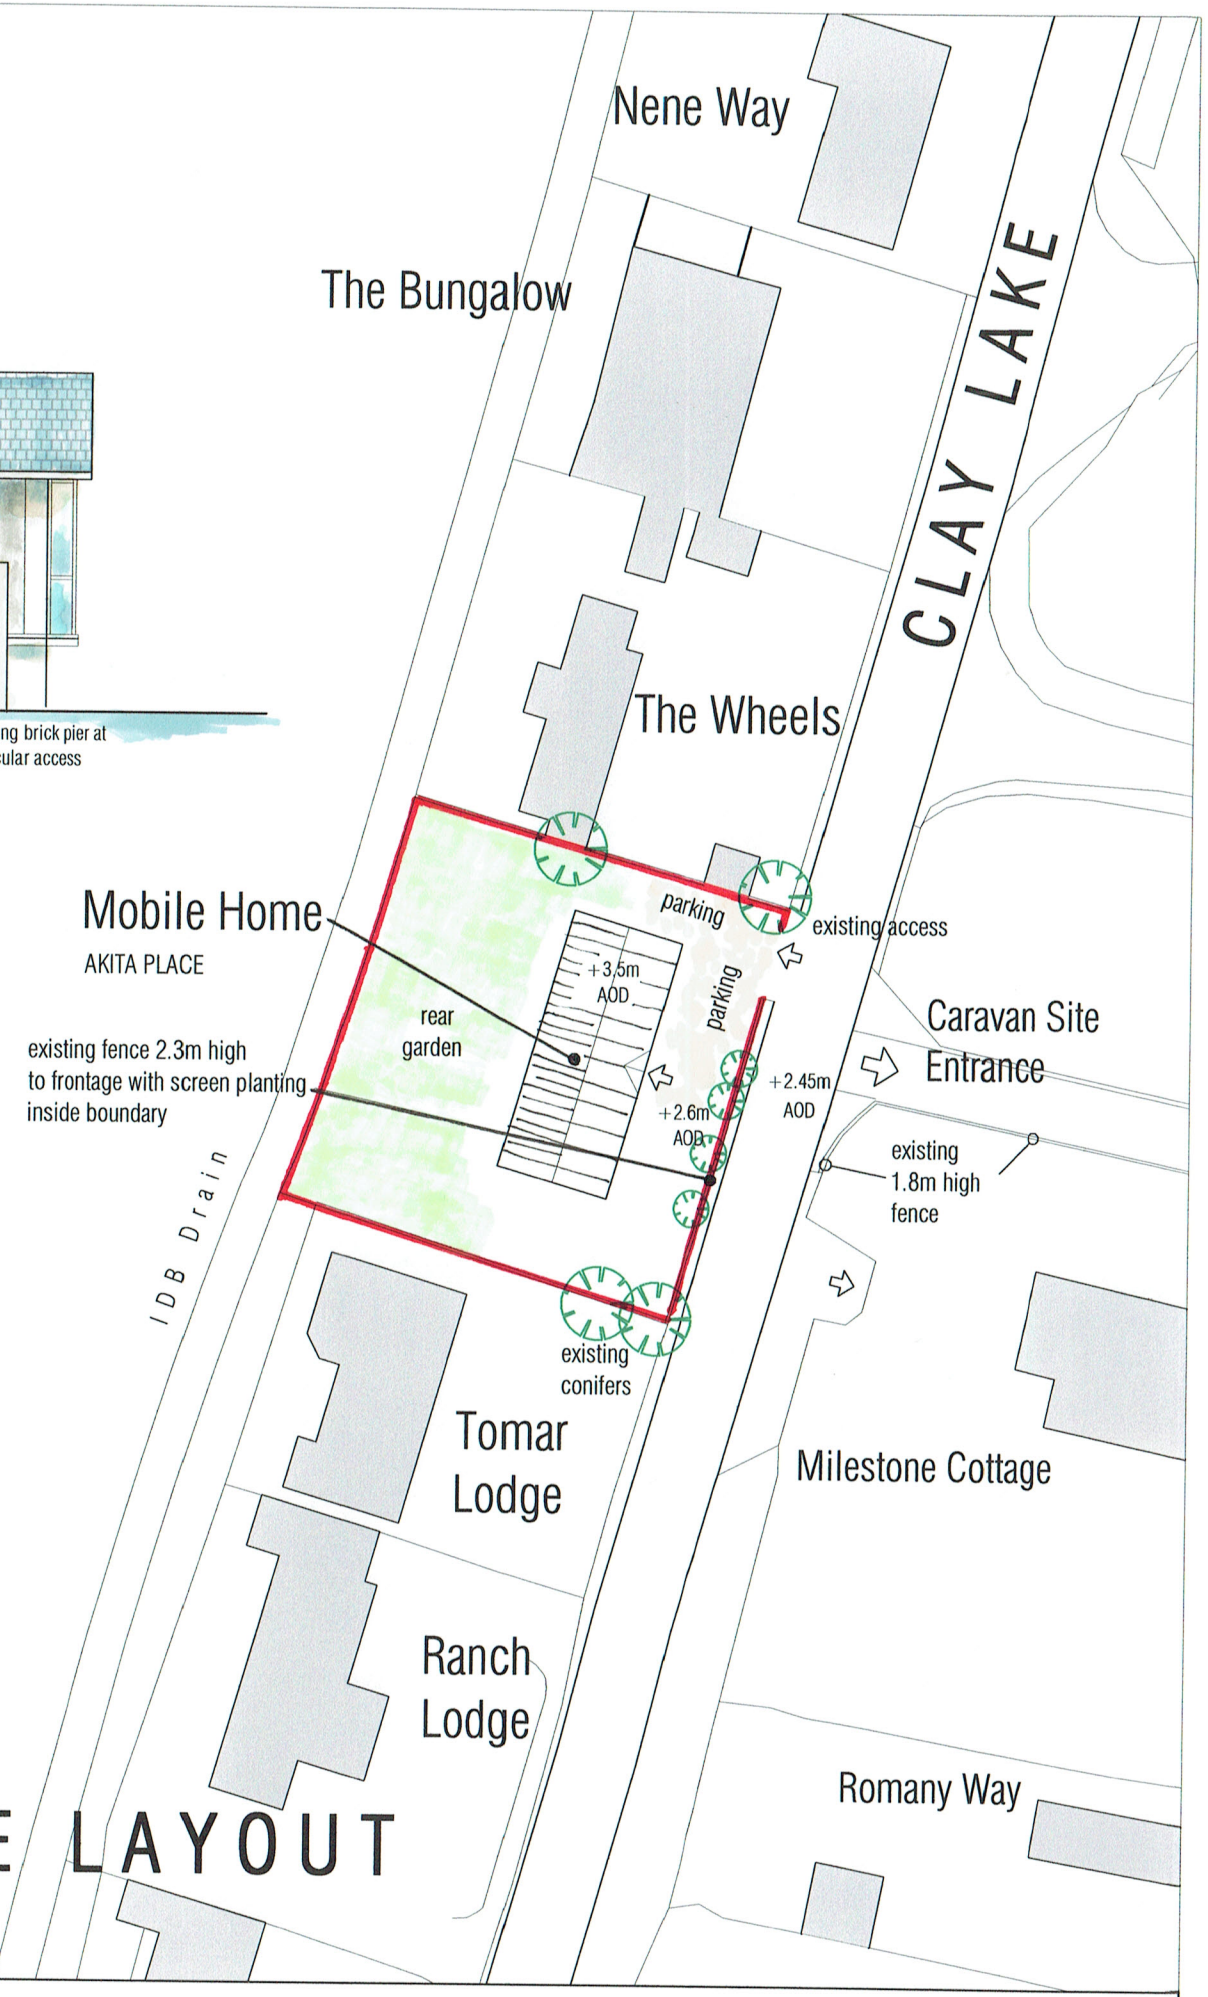

SITE LAYOUT

mlp Moulton Land and Planning

moultonlandandplanning.co.uk 7 Broad Lane Moulton Lincs PE12 6PN
tel 01406 370081 mob 07484 101655 e-mail alan@moultonland.co.uk

Project
Siting of Mobile Home (retrospective)
Akita Place, Clay Lake
Spalding PE12 6BL for Ms. S.Street

Drawing
Site Layout
Street Scene & Section

date **July 2019**
scale(s) **1:100 & 1:500 @A3**
DRG. No. **SSt / pl / SL01**