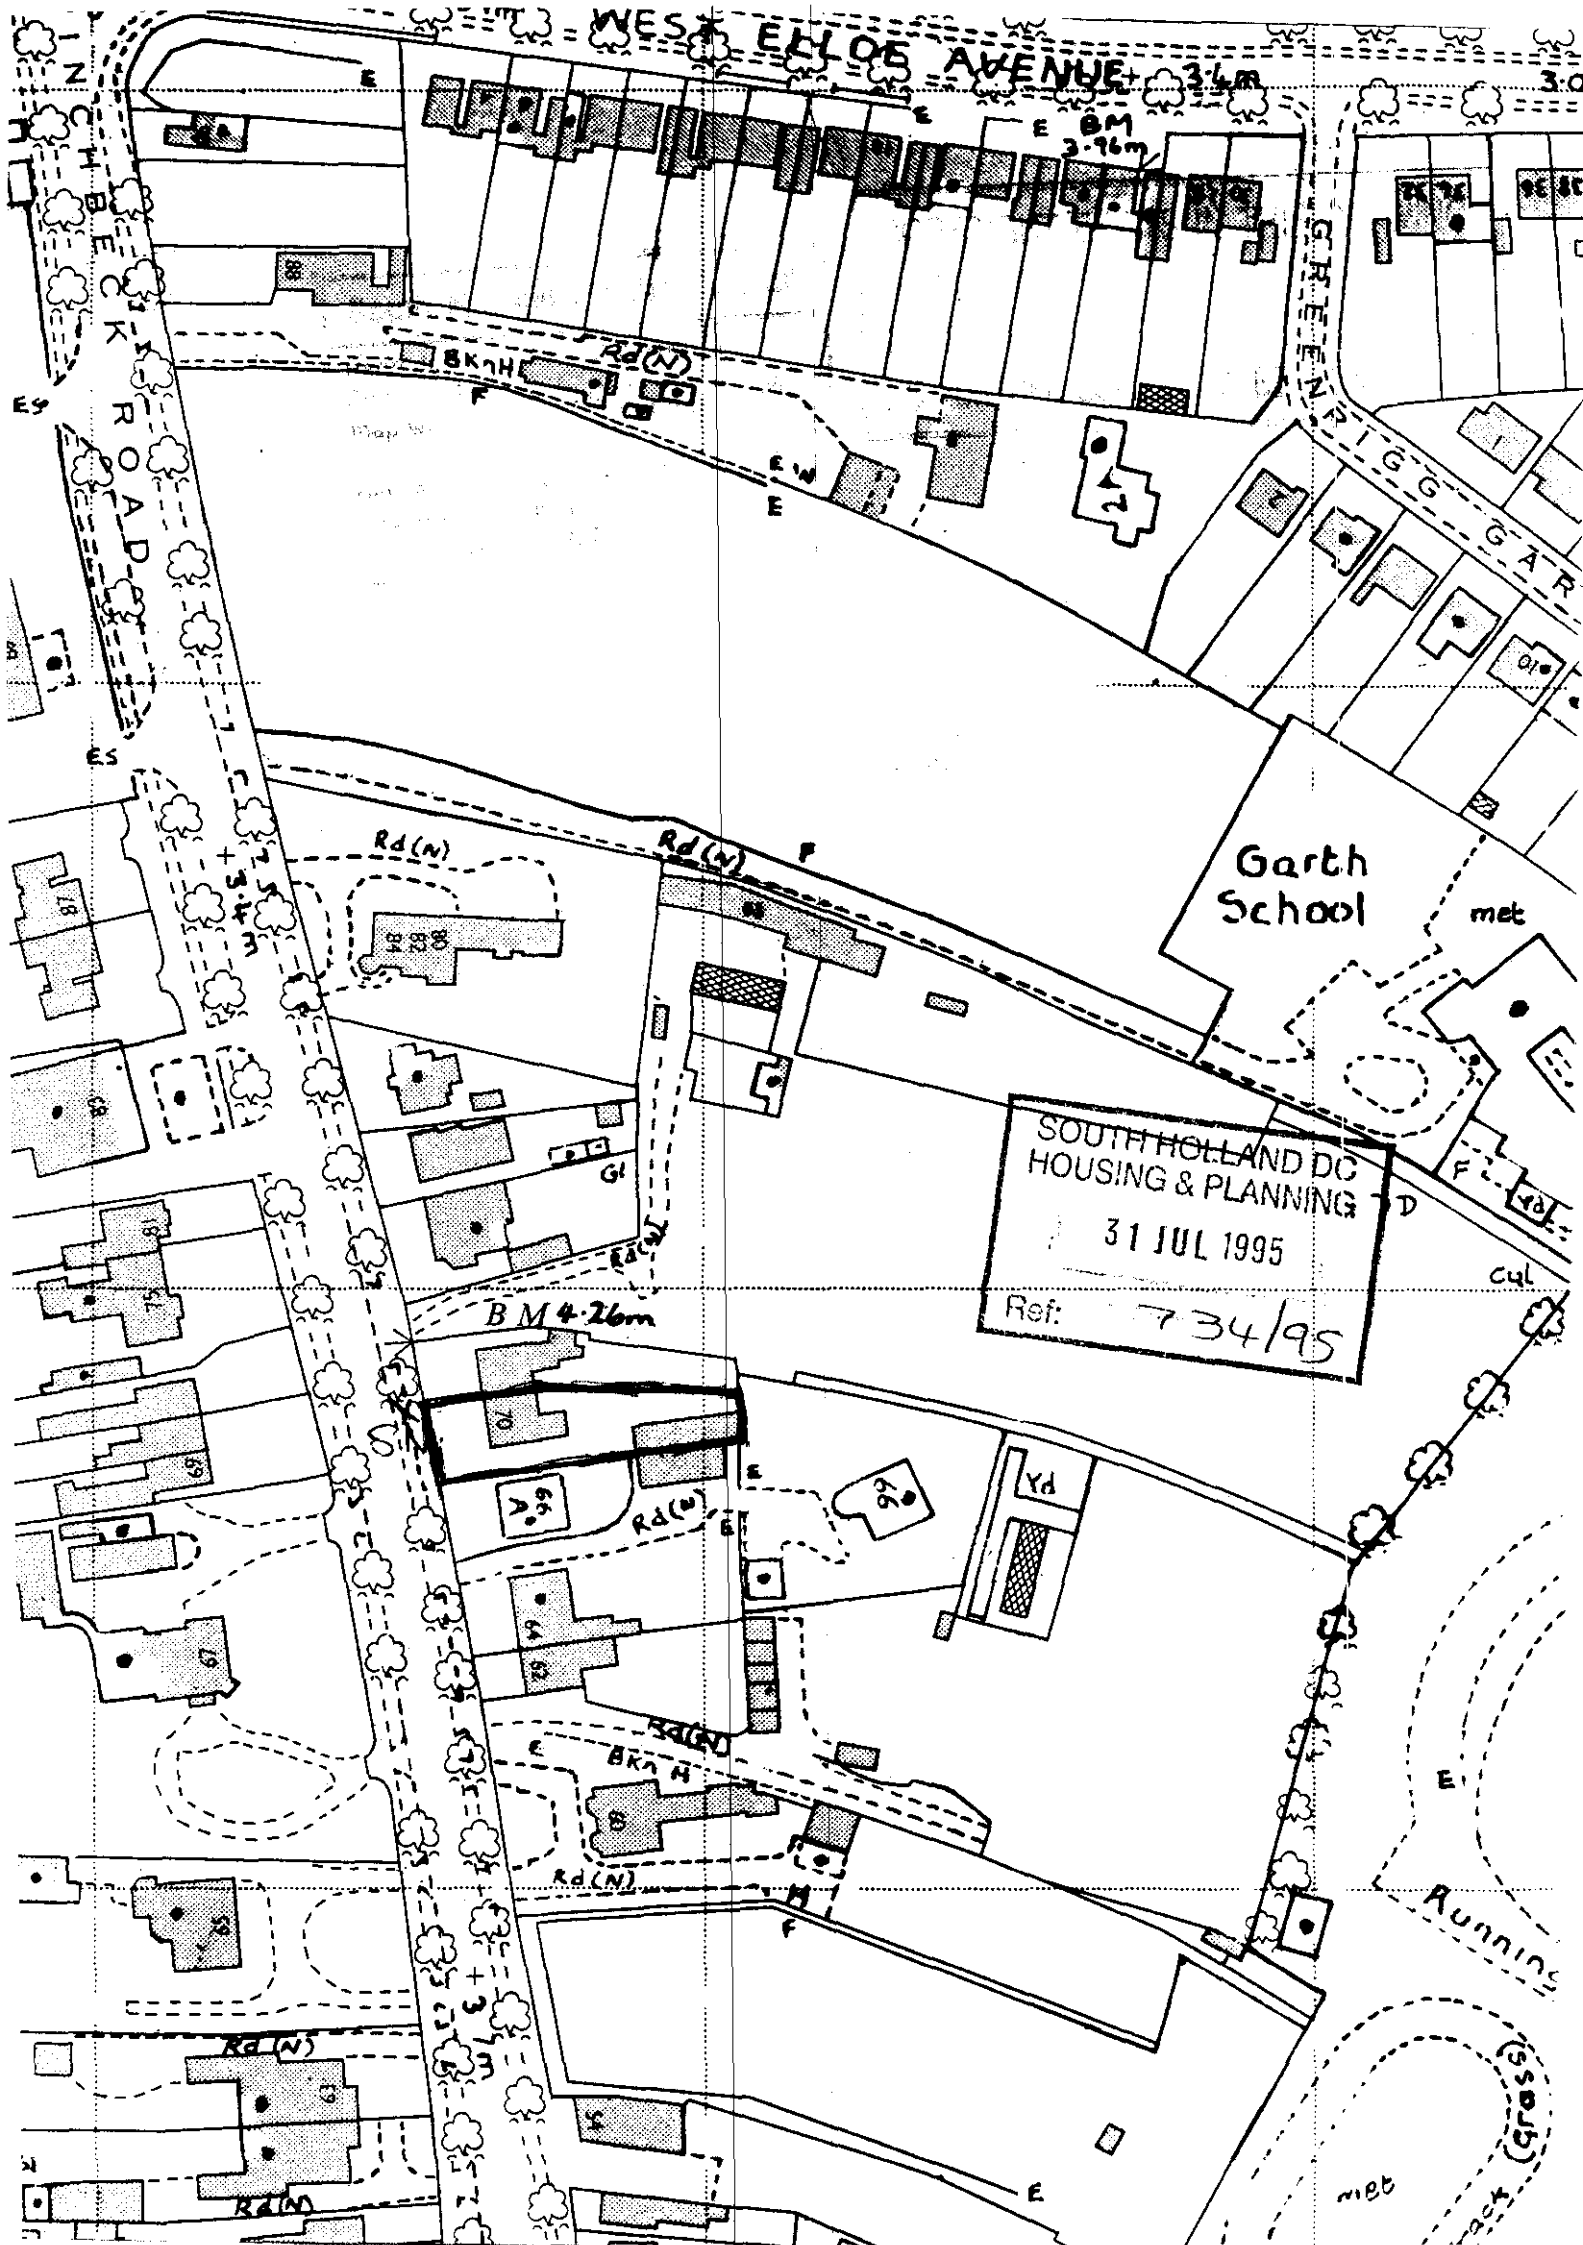
WEST ELLOE AVENUE
3.4m
BM 3.96m
GREENRIGG GAR
INCHBECK ROAD
Rd(N)
BKnH
Garth School
met
BM 4.26m
Yd
Running
(Grass)
met
SOUTH HOLLAND DC
HOUSING & PLANNING
31 JUL 1995
Ref: 734/95