Nº 70 PINCHBECK RD.

PARISH OF SPALDING.

SCALE - 1:250.

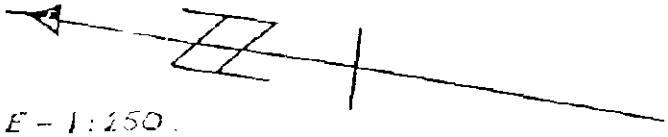

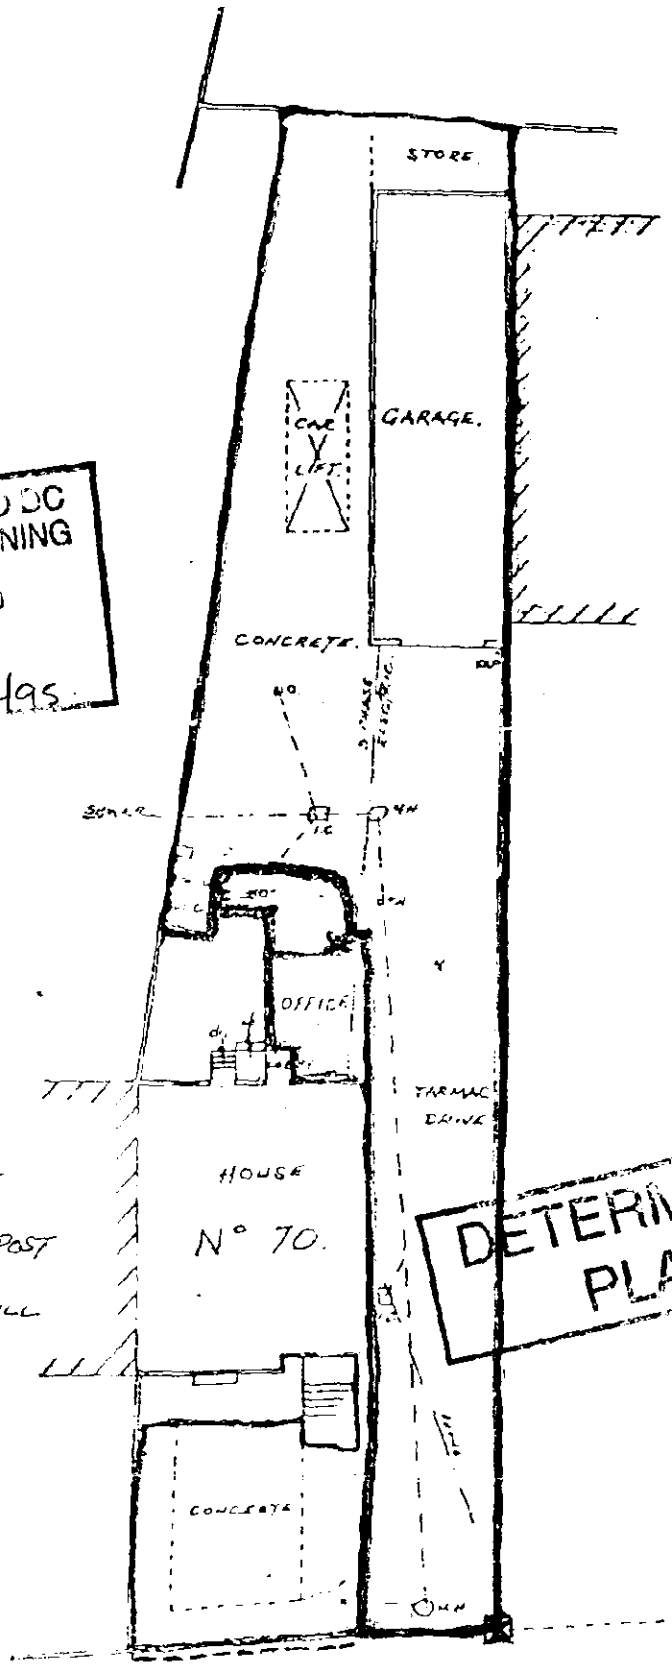

D DC
HOUSING ... NING
14 JUL 1995
Ref: H16/0734/95

DETERMINED PLAN

(1) - - - - - - - EXISTING LOW WALL

(2) ■ — EXISTING GATE POST

(3) $ — PROPOSED NEW GATE POST

N.B. GAP BETWEEN POSTS WILL BE 3.66 METRES.

TO PINCHBECK ROAD SPALDING - PROPOSED BRICK PIER TO TAKE GATES

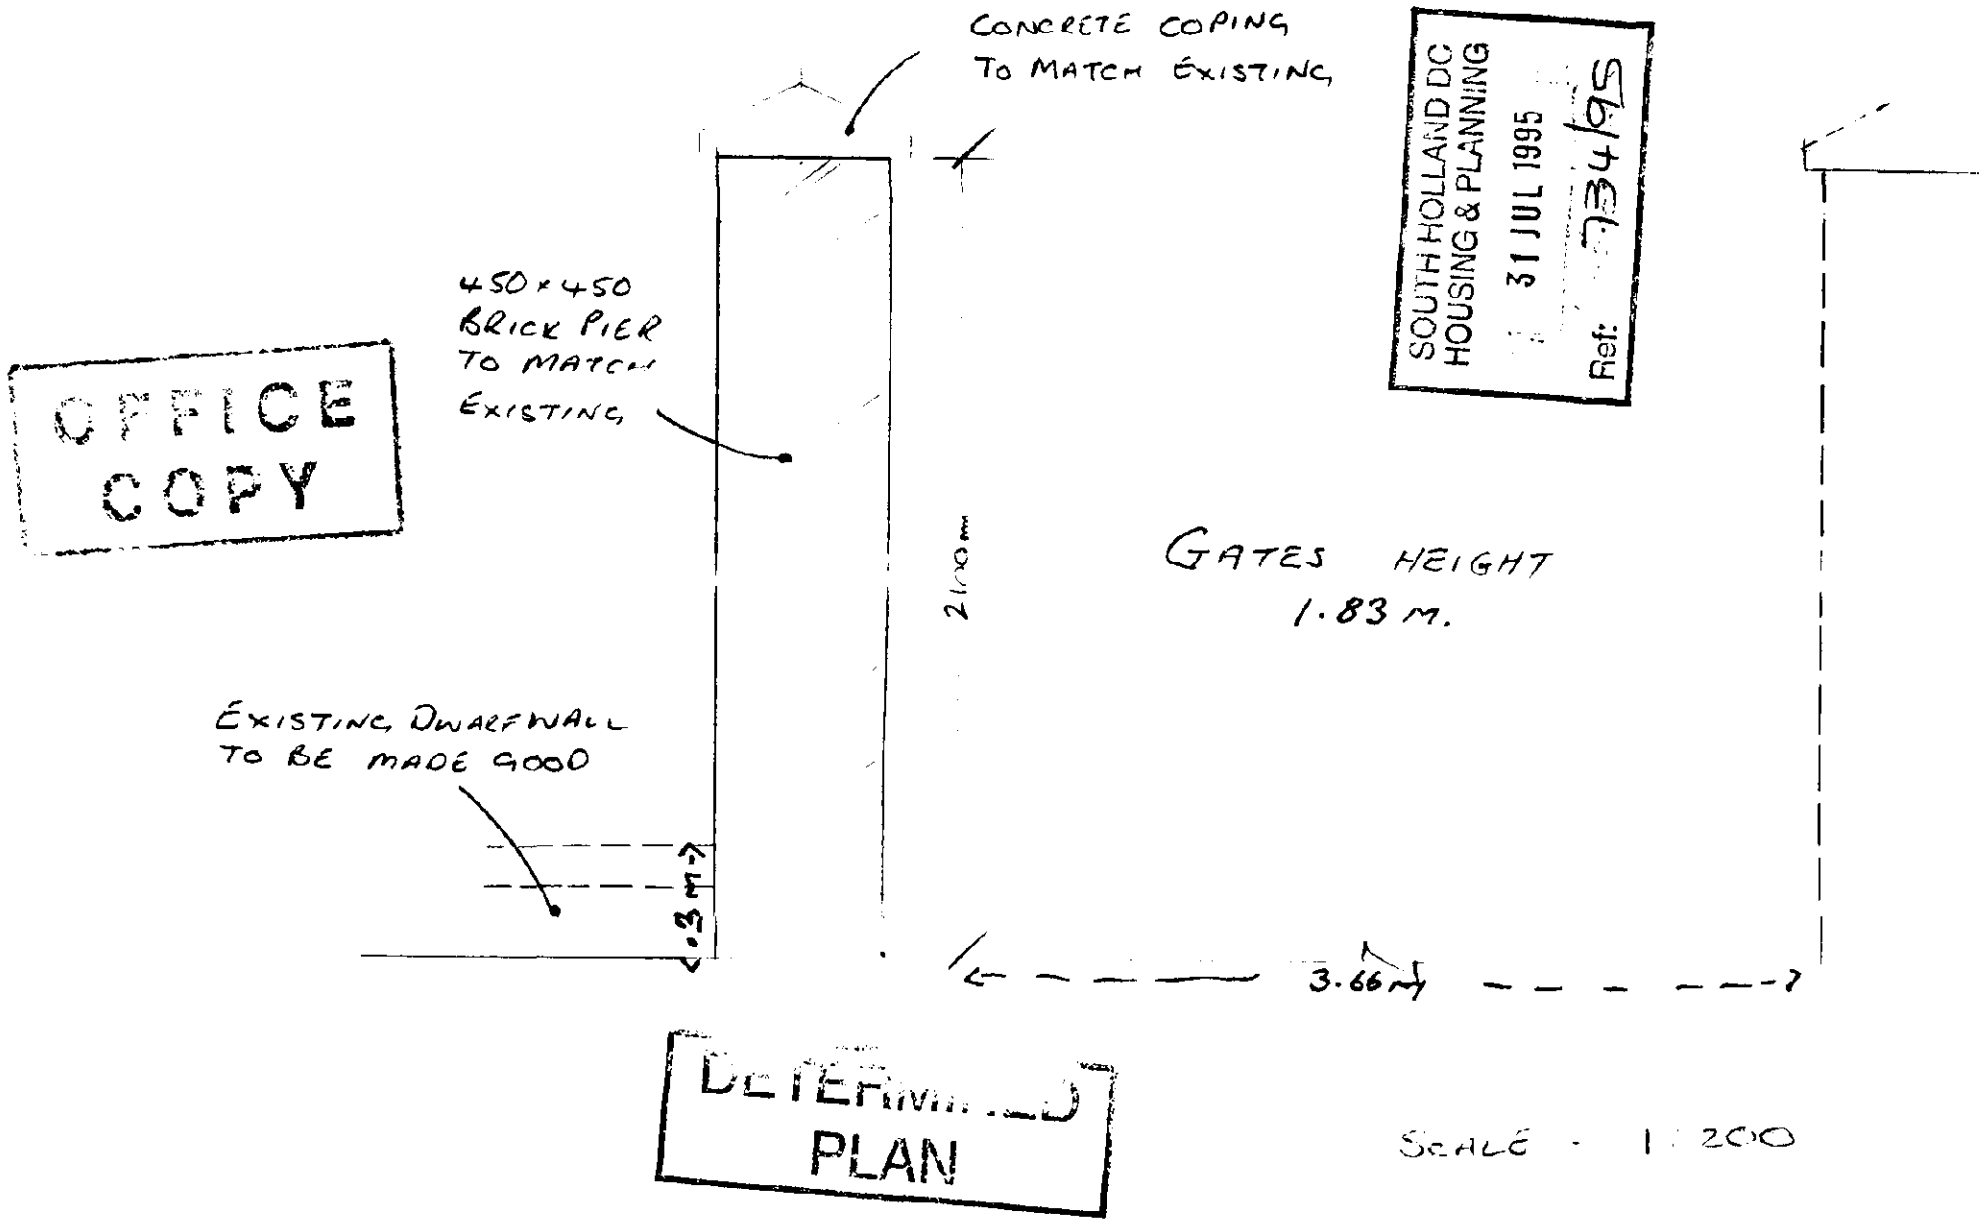

DETERMINED
PLAN

3.66M

1.83 M



OFFICE COPY

3.66M

1.83 M

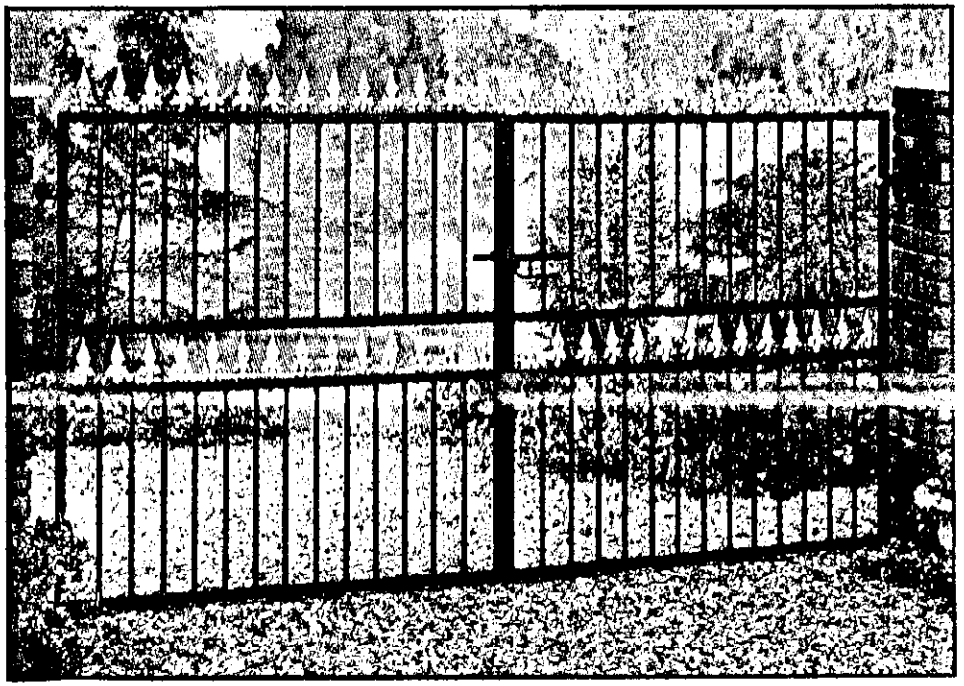

OFFICE COPY

DETERMINED
PLAN