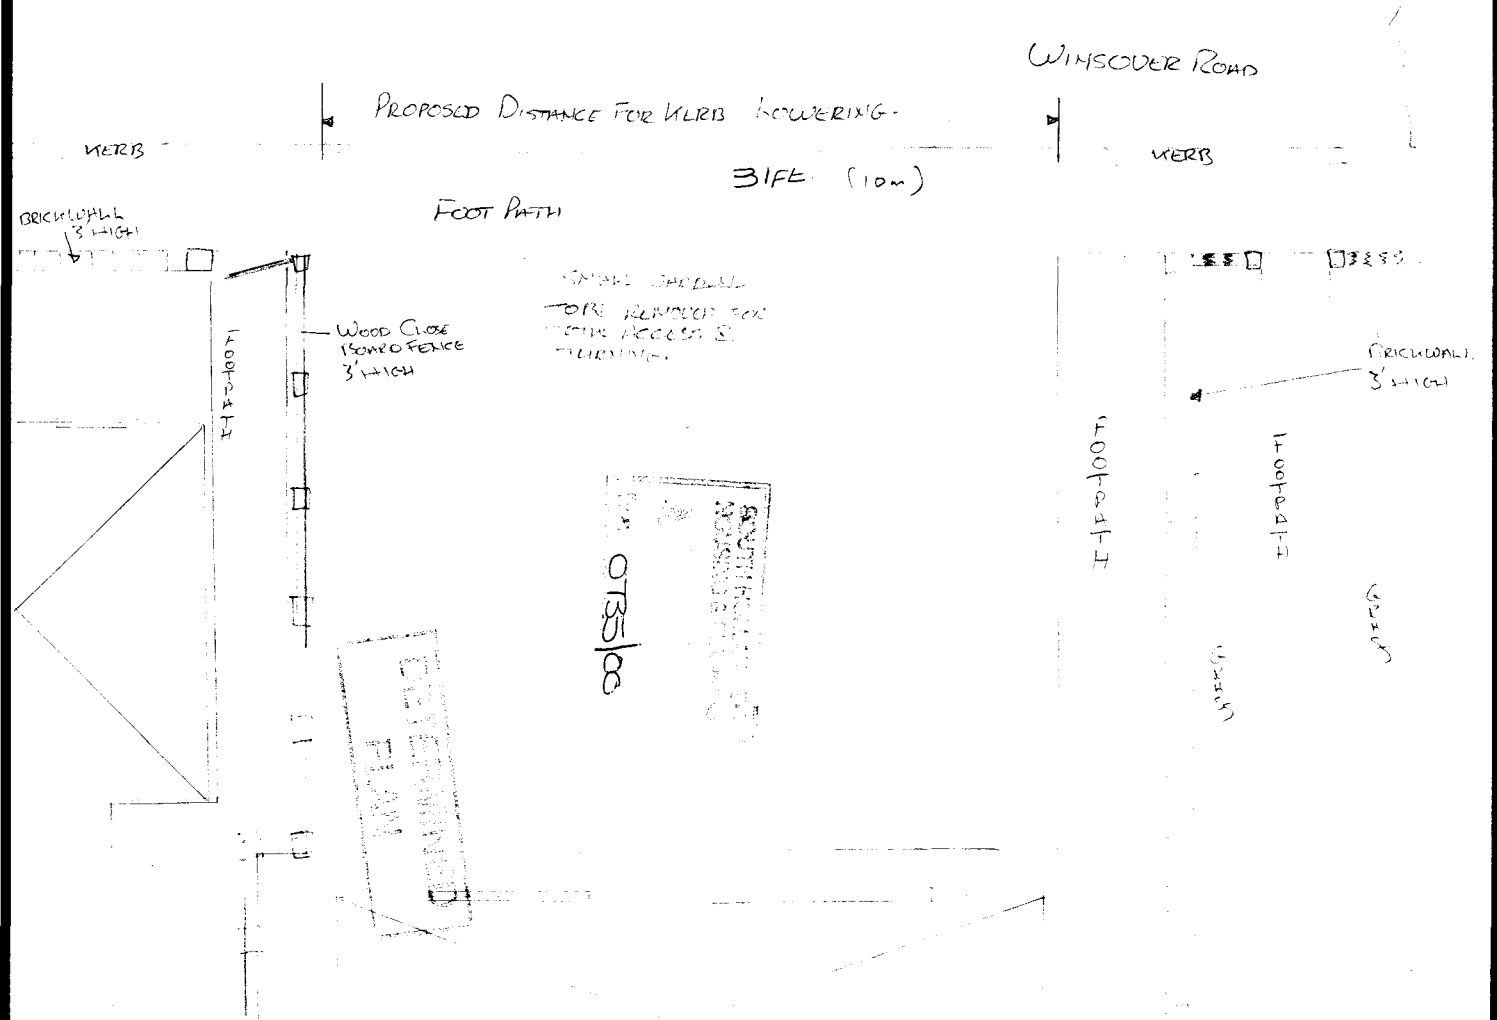

WINSCOVER ROAD
PROPOSED DISTANCE FOR KERB LOWERING.
KERB
KERB
31FT (10m)
FOOT PATH
BRICK WALL 3' HIGH
WOOD CLOSE BOARD FENCE 3' HIGH
FOOTPATH
FOOTPATH
BRICK WALL 3' HIGH
FOOTPATH
FOOTPATH
GRASS
GRASS
OTB 5/86