


TO BE READ IN CONJUNCTION WITH DRAWING N°D 0901/15/02

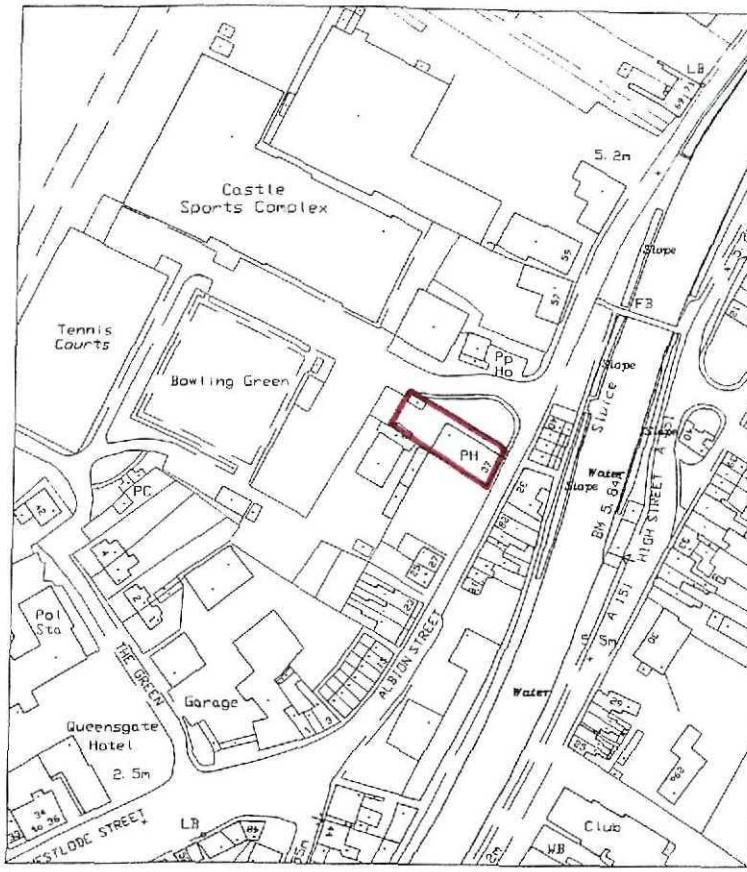

LOCATION PLAN

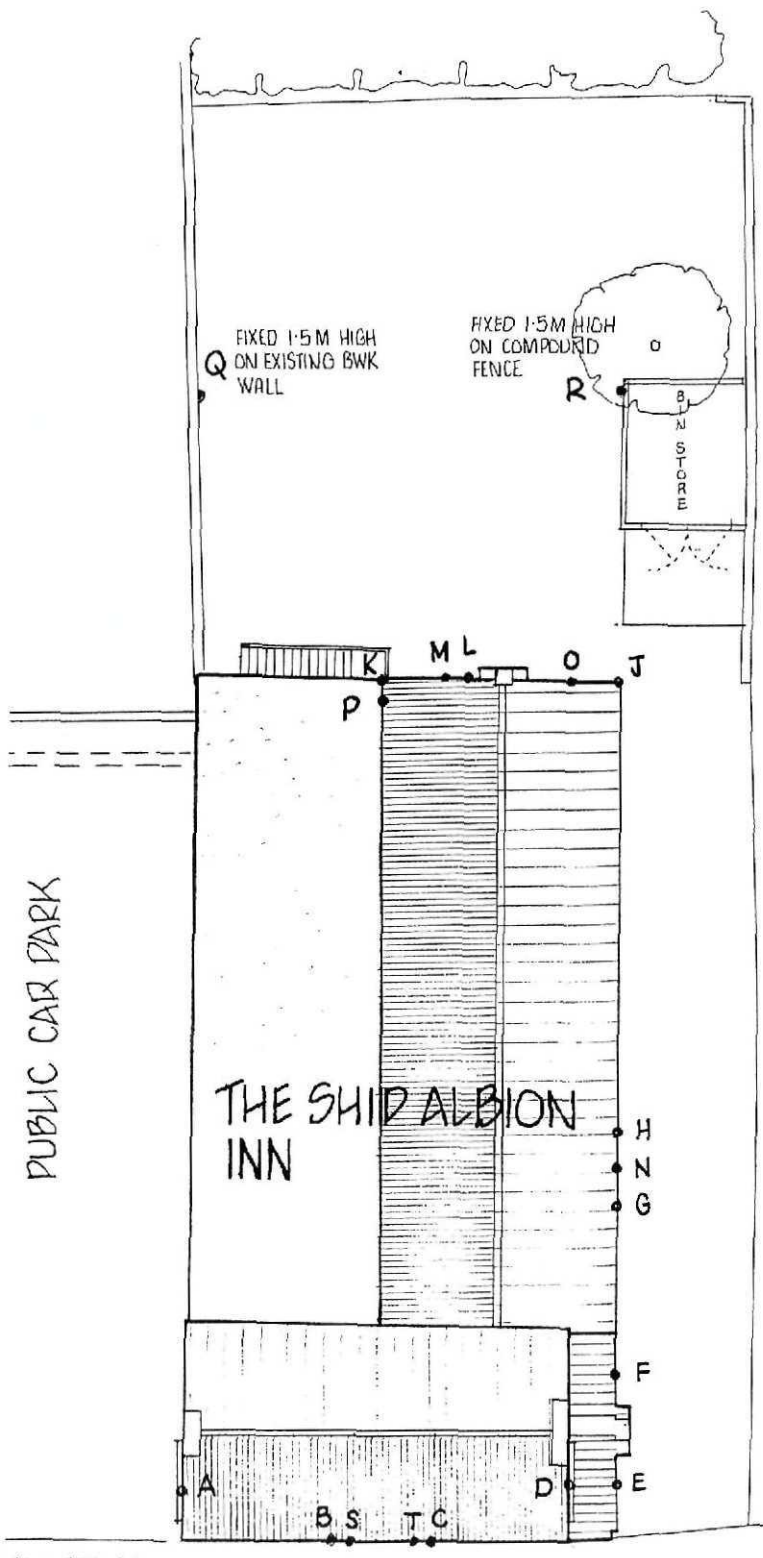

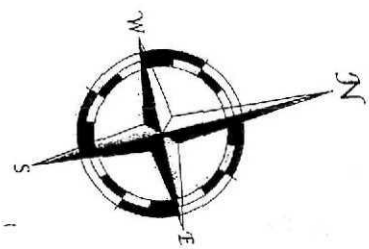

0736-09

BLOCK & LOCATION PLAN

EXTERNAL LIGHT POSITIONS
THE SHIP ALBION INN
ALBION STREET SPALDING
LINCOLNSHIRE

SCALES: 1:200 & 1:2500