

DETERMINED PLAN

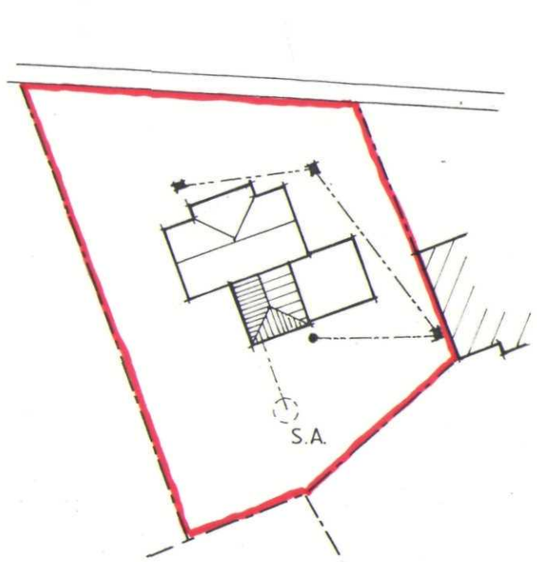

BLOCK PLAN 1:500

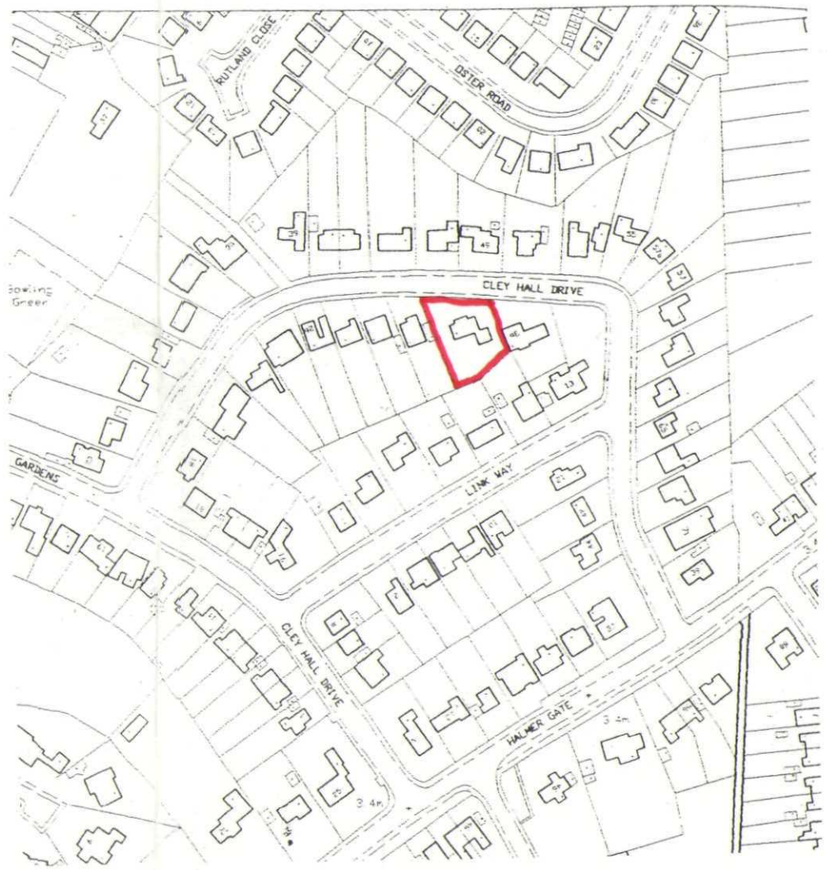

LOCATION PLAN 1:2500

NORTH

SHDC
Planning & Development
- 3 JUN 2004
Ref 737/04

revision	date	init.	revision details.

COOPER ARCHITECTURAL DESIGN
WRIGHTS MEWS, 12A PARK ROAD,
HOLBEACH, SPALDING, LINC'S PE12 7EE
Tel/Fax : 01406 423762
Mobile : 07808 725 778

Client.
MR & MRS N. FULCHER

Project.
PROPOSED EXTENSION
34 CLEY HALL DRIVE
SPALDING
LINC'S.

Drawing.
BLOCK & LOCATION PLAN

Scale 1:2500 1:500	Drawing No. 0328-03
Date. JUNE. '04	Drawn. J.C.