





n west

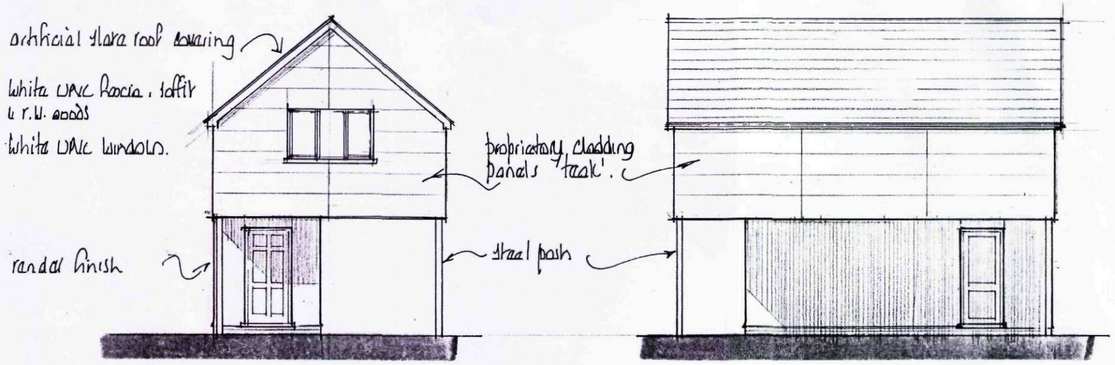


s west

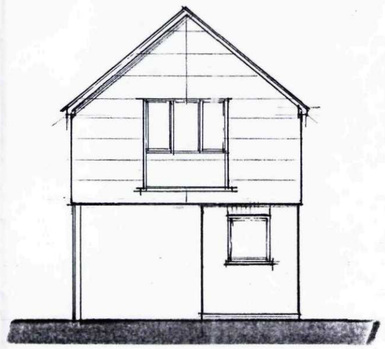


s east

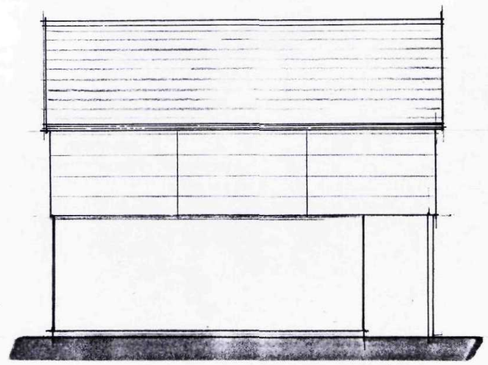

n east

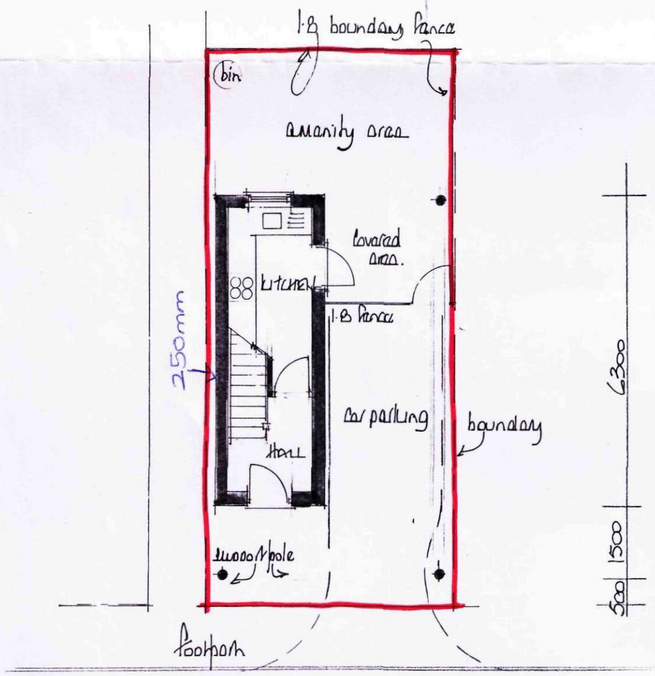


ground floor

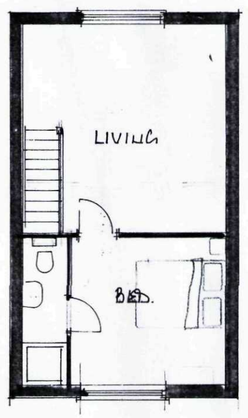


first floor

EAST MID
'DESIGN

Architectural Co

Willow Lodge
Horseshoe Road
Spalding
Lincs
PE11 3JA

Tel/fax :- 01775767968
E;mail :- willowlodge@talktalk.
Mobile 'phone :- 07710815044

Client
MR C BOSWOR

Project
PROPOSED DWELLING
CAREEN LANE
SPALDING.

Drawing
PLANS & ELEVATIO

RECEIVED
23 SEP 2011
0737-11

Scale 1:100

Date NOV 11

Dwg No.
1014410