

**Builder Center Premises
St Thomas Road, Spalding
Scale 1:500 approx.**

Drg. No. SPA/00/05


Office

Depot

Front of Site subject of
Planning Application No
H16/274/99

Proposed 4.8m high Cantilever
Timber Racks clad on rear and
roof with Hartliff Green
RAL 6002 profiled sheeting.

BM 4.03m

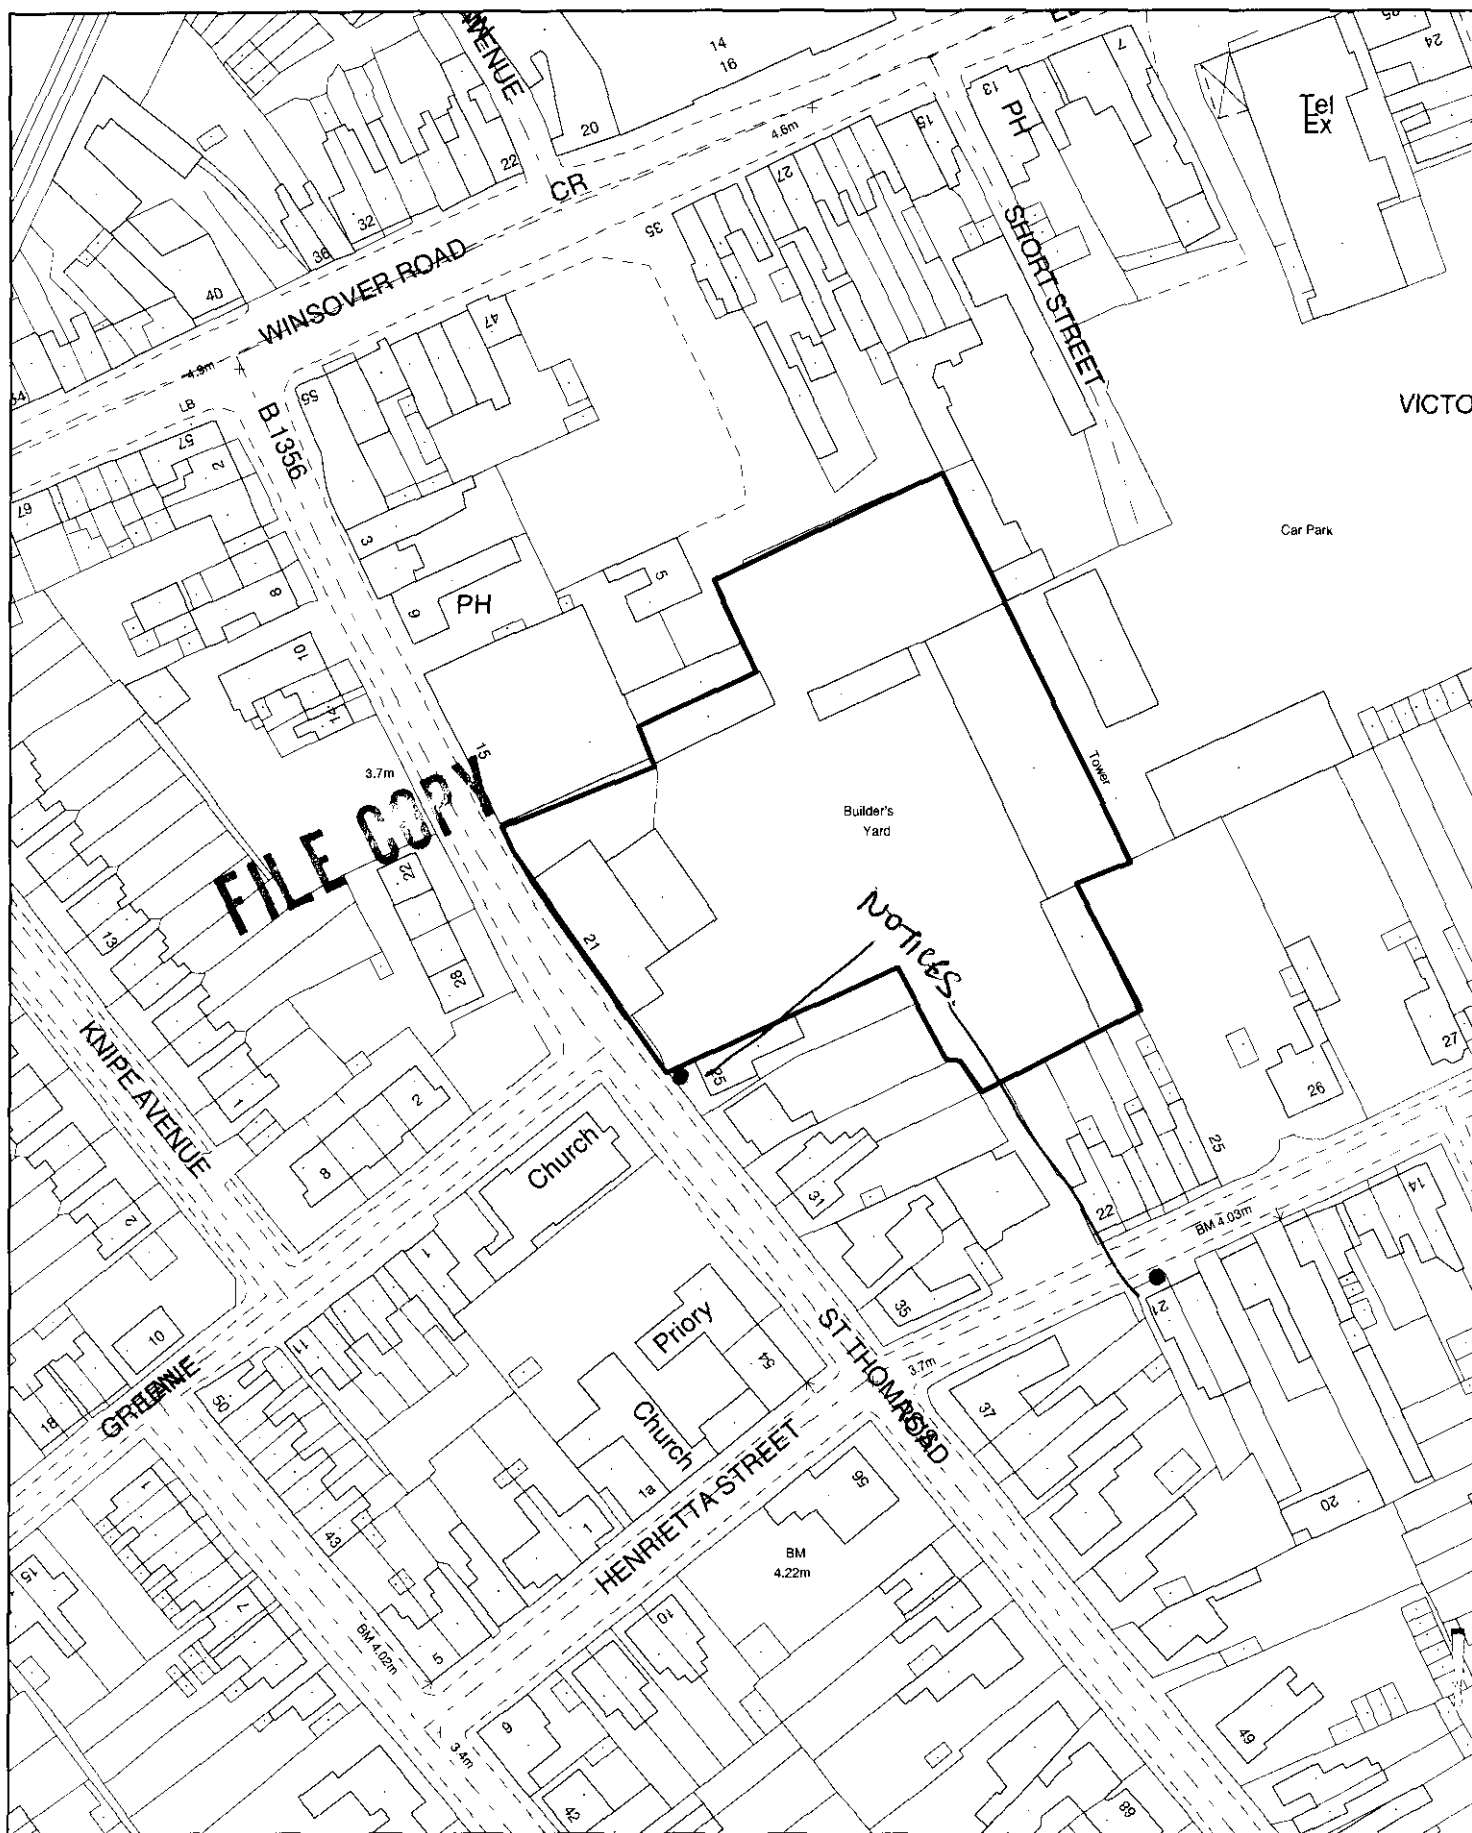

Planning Application Location Plan Ward Member Notification

H16/0738/00

Scale: 1:1250

PLEASE DO NOT COPY THIS PLAN

This map is reproduced from Ordnance Survey material with permission of Ordnance Survey on behalf of Her Majesty's Stationery Office (c) Crown copyright. Unauthorised reproduction infringes Crown copyright and may lead to prosecution or civil proceedings. South Holland District Council
 LA079413 2000

