


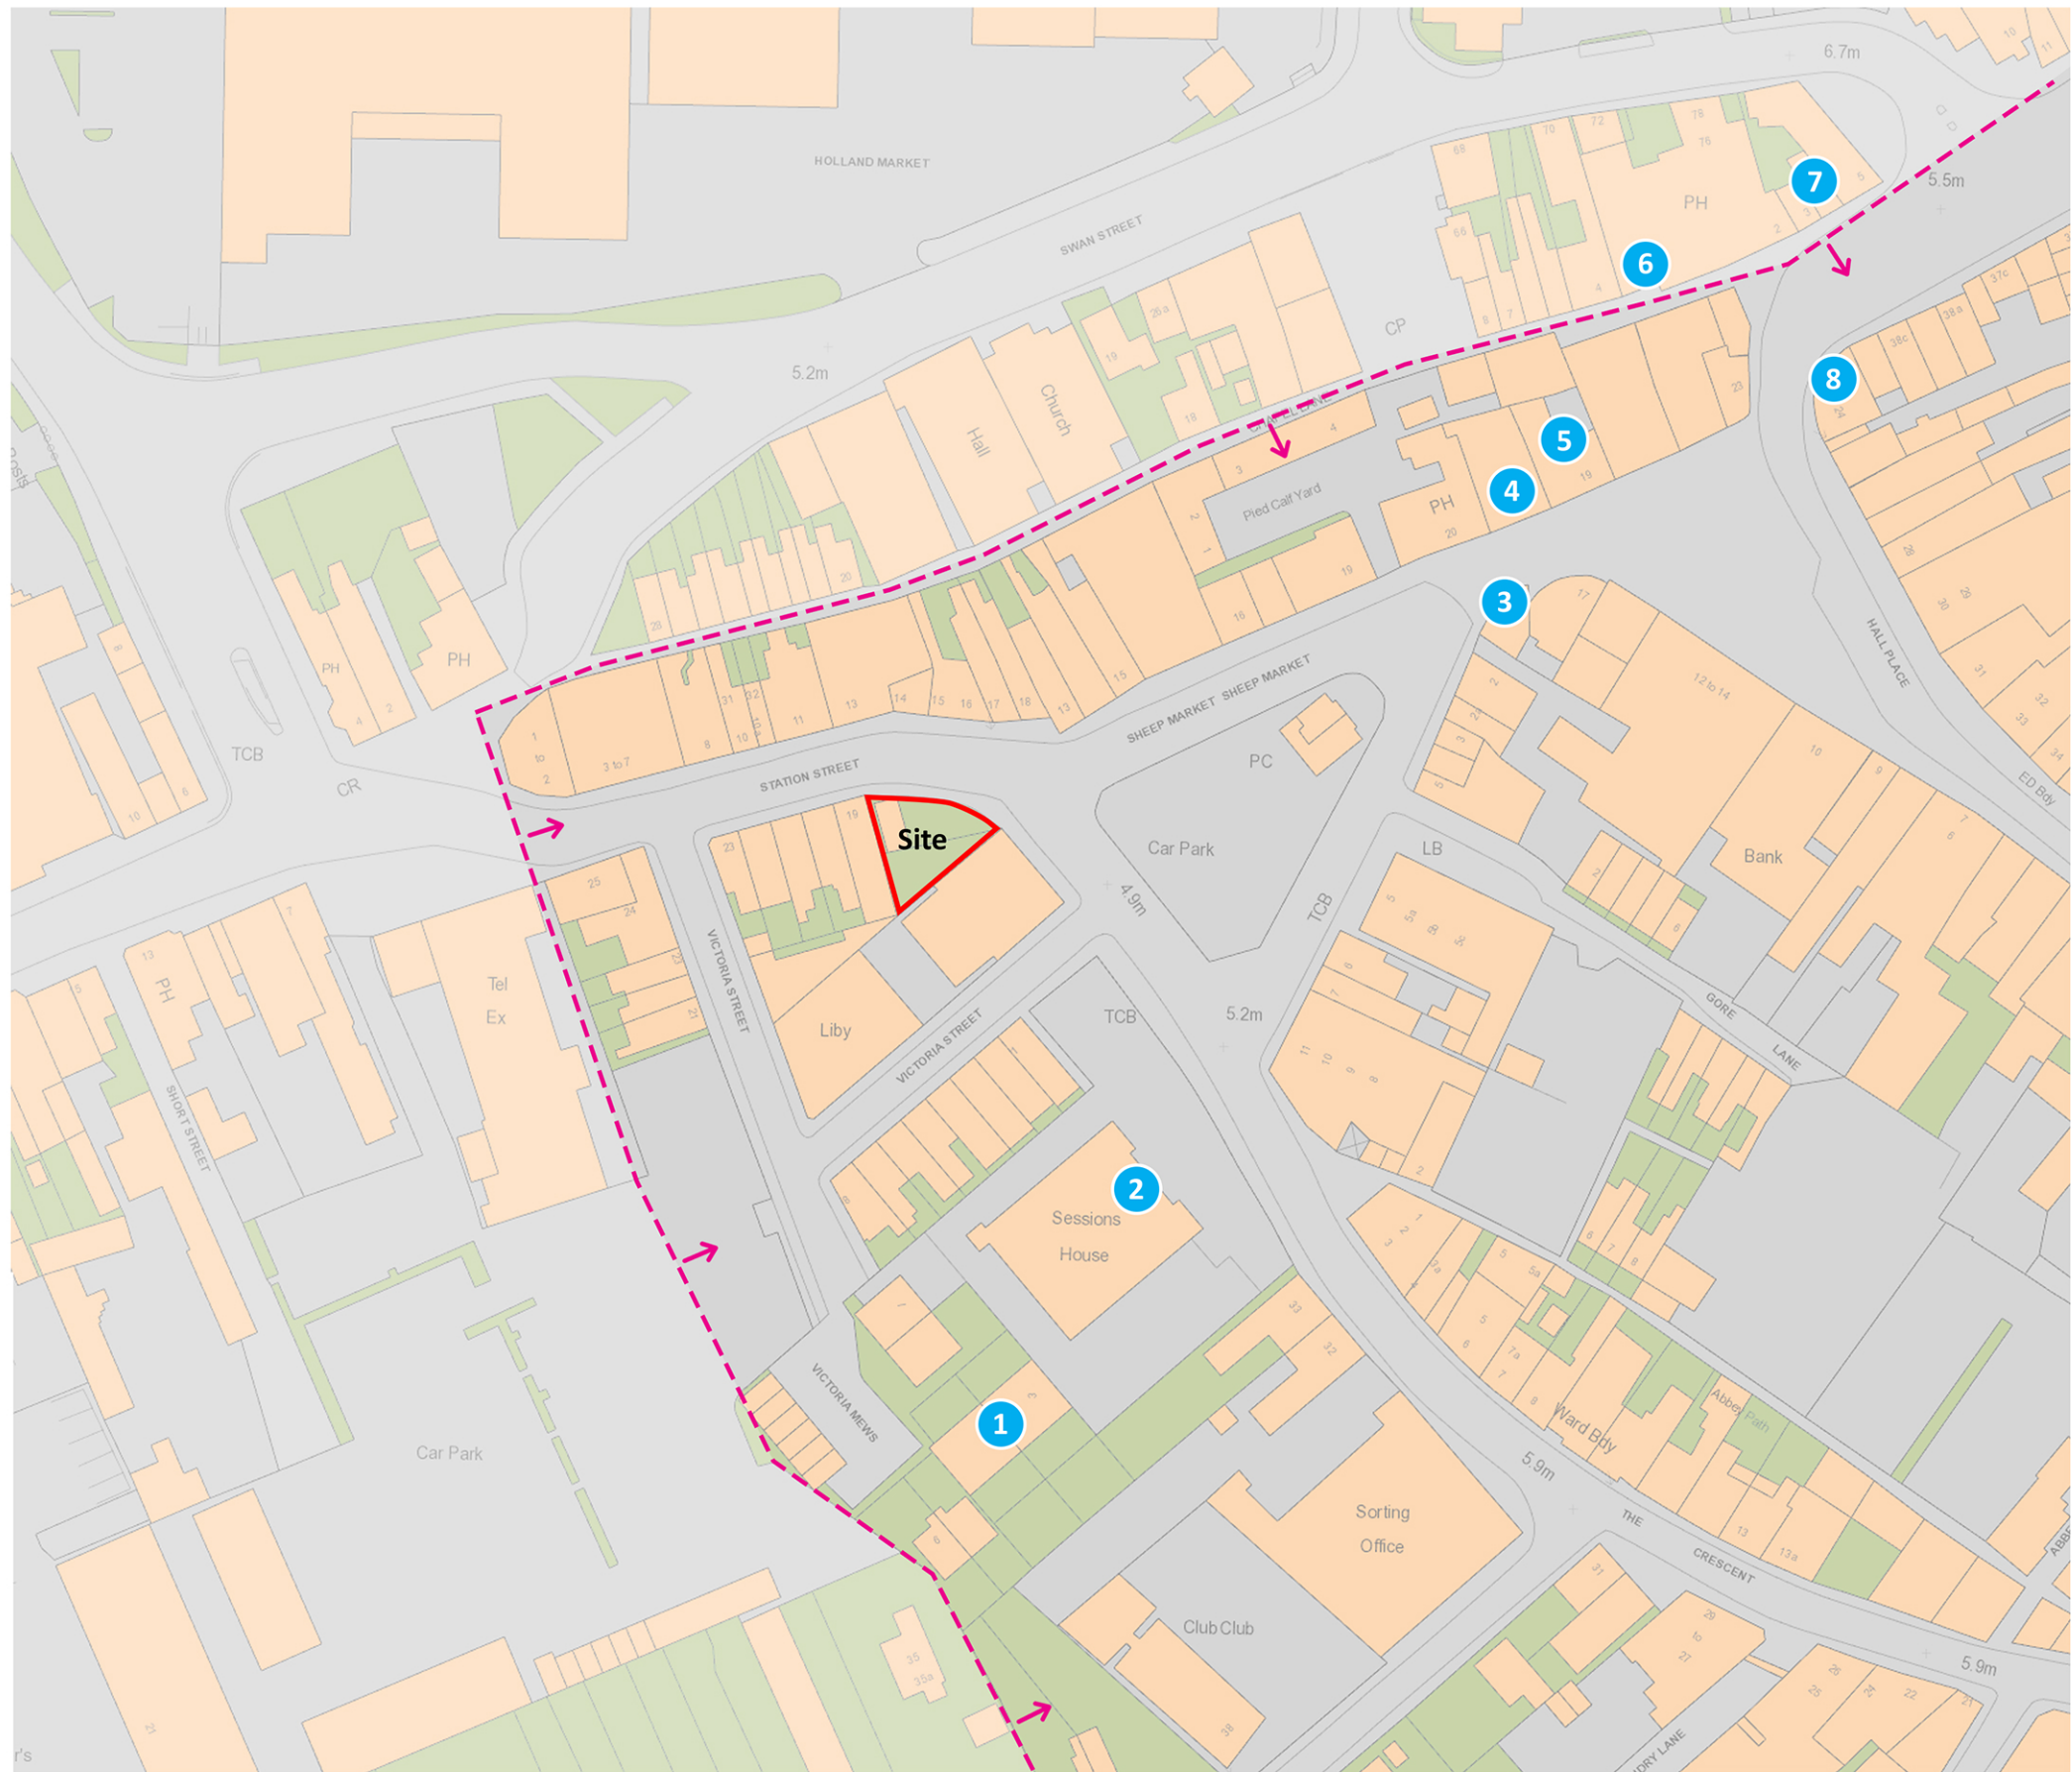

- Conservation area
- Listed Building

- 1 - Grade II, Police Station (now residential)
2 - Grade II, Sessions House
3 - Grade II*, 1 Sheep Market
4 - Grade II, 18 Hall Place
5 - Grade II, 19 Hall Place
6 - Grade II, 3 Chapel Lane
7 - Grade II, 3-5 New Road
8 - Grade II, 3a New Road

The Grade II* listed White Hart Hotel lies approximately 220m to the east.
There will be no visual line of sight between this building and the proposal.

Notes

Ordnance Survey Map
© Crown Copyright. OS Licence No: AR 100010613.

Copyright
© Robert Doughty Consultancy Limited.
All rights described in the Copyright, Designs and Patents Act 1988 have been asserted.

CDM 2015
This drawing is for illustrative purposes and/or obtaining the relevant planning permission only. It should not be used for construction and accordingly, risk identification under the Construction (Design & Management) Regulations 2015 has not been undertaken.

Rev	Description	Date
-----	-------------	------

rdc
Robert Doughty
Consultancy

32 High Street, Helpingham
Sleaford, Lincolnshire, NG34 0RA

Tel: 01529 421646
Email: admin@rdc-landplan.co.uk
Web: www.rdc-landplan.co.uk

Client
Cley Developments Ltd

Project
Proposed Residential and Commercial
Development, Station Street, Spalding

Drawing
Listed Building Plan

Scale @ A3 NTS		Date 03/07/18
Drawn By WW		Checked By LMS
Job Number 1024-2	Status PL	Purpose of Issue Planning
Drawing No. 1024-2_PL_SP01		Rev