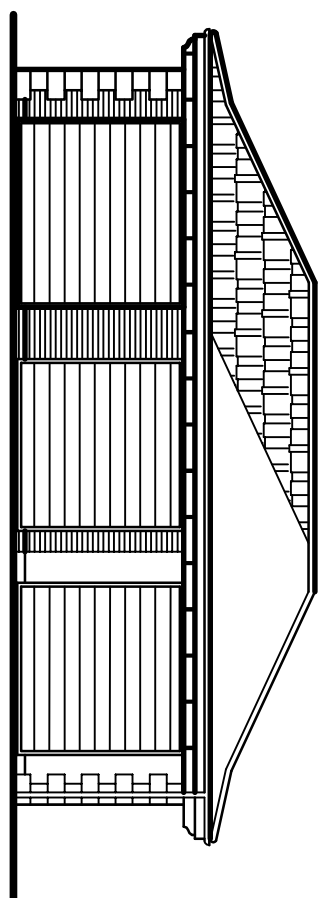
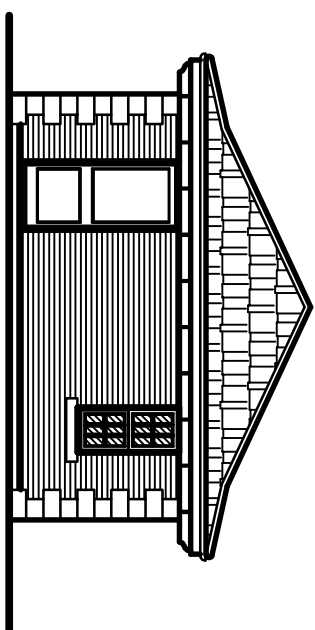
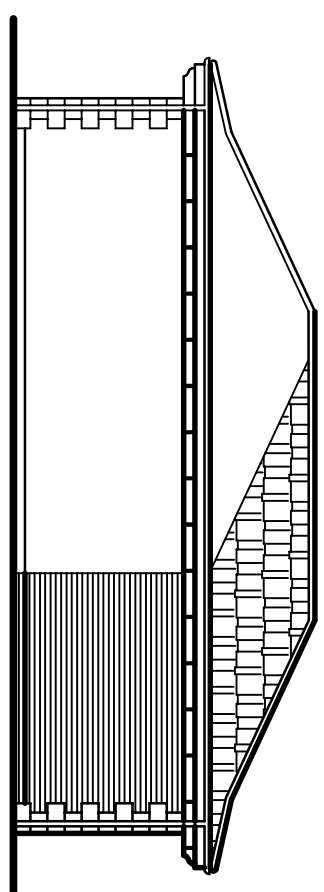
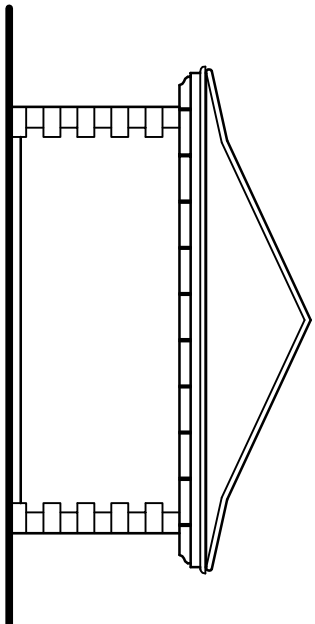
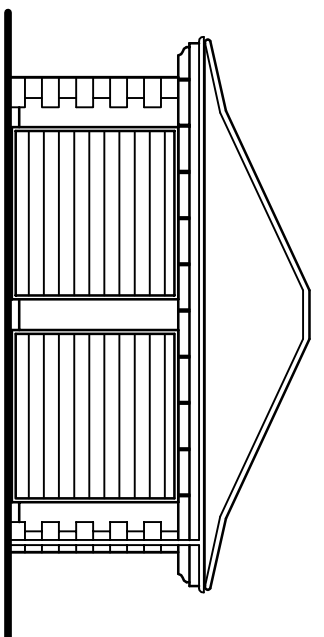
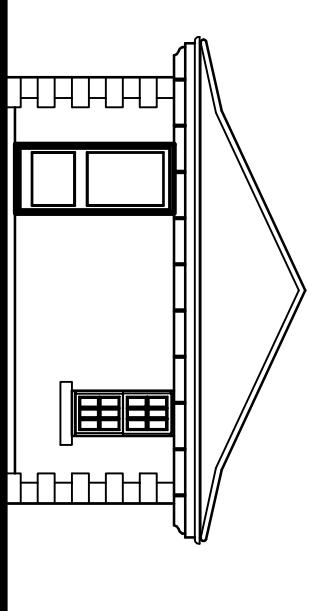
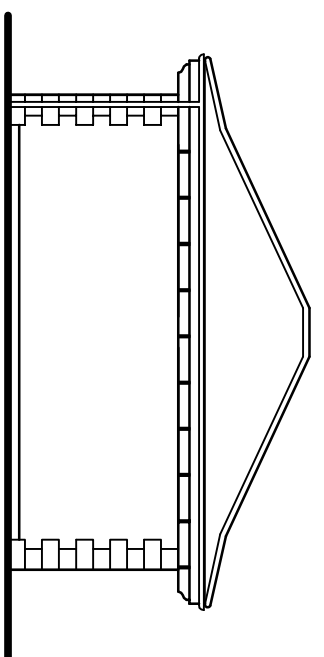
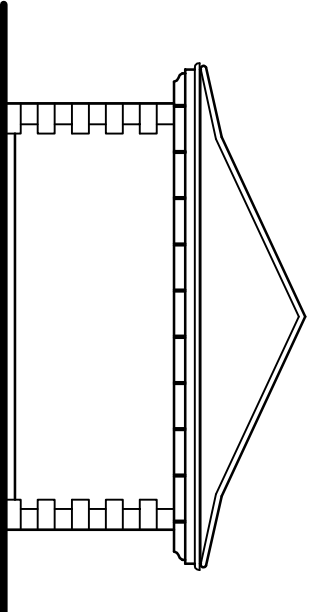
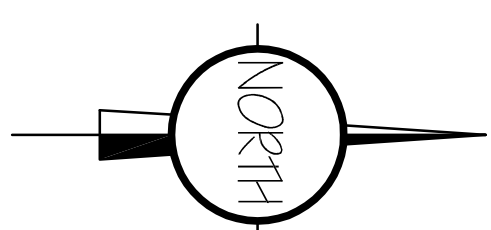
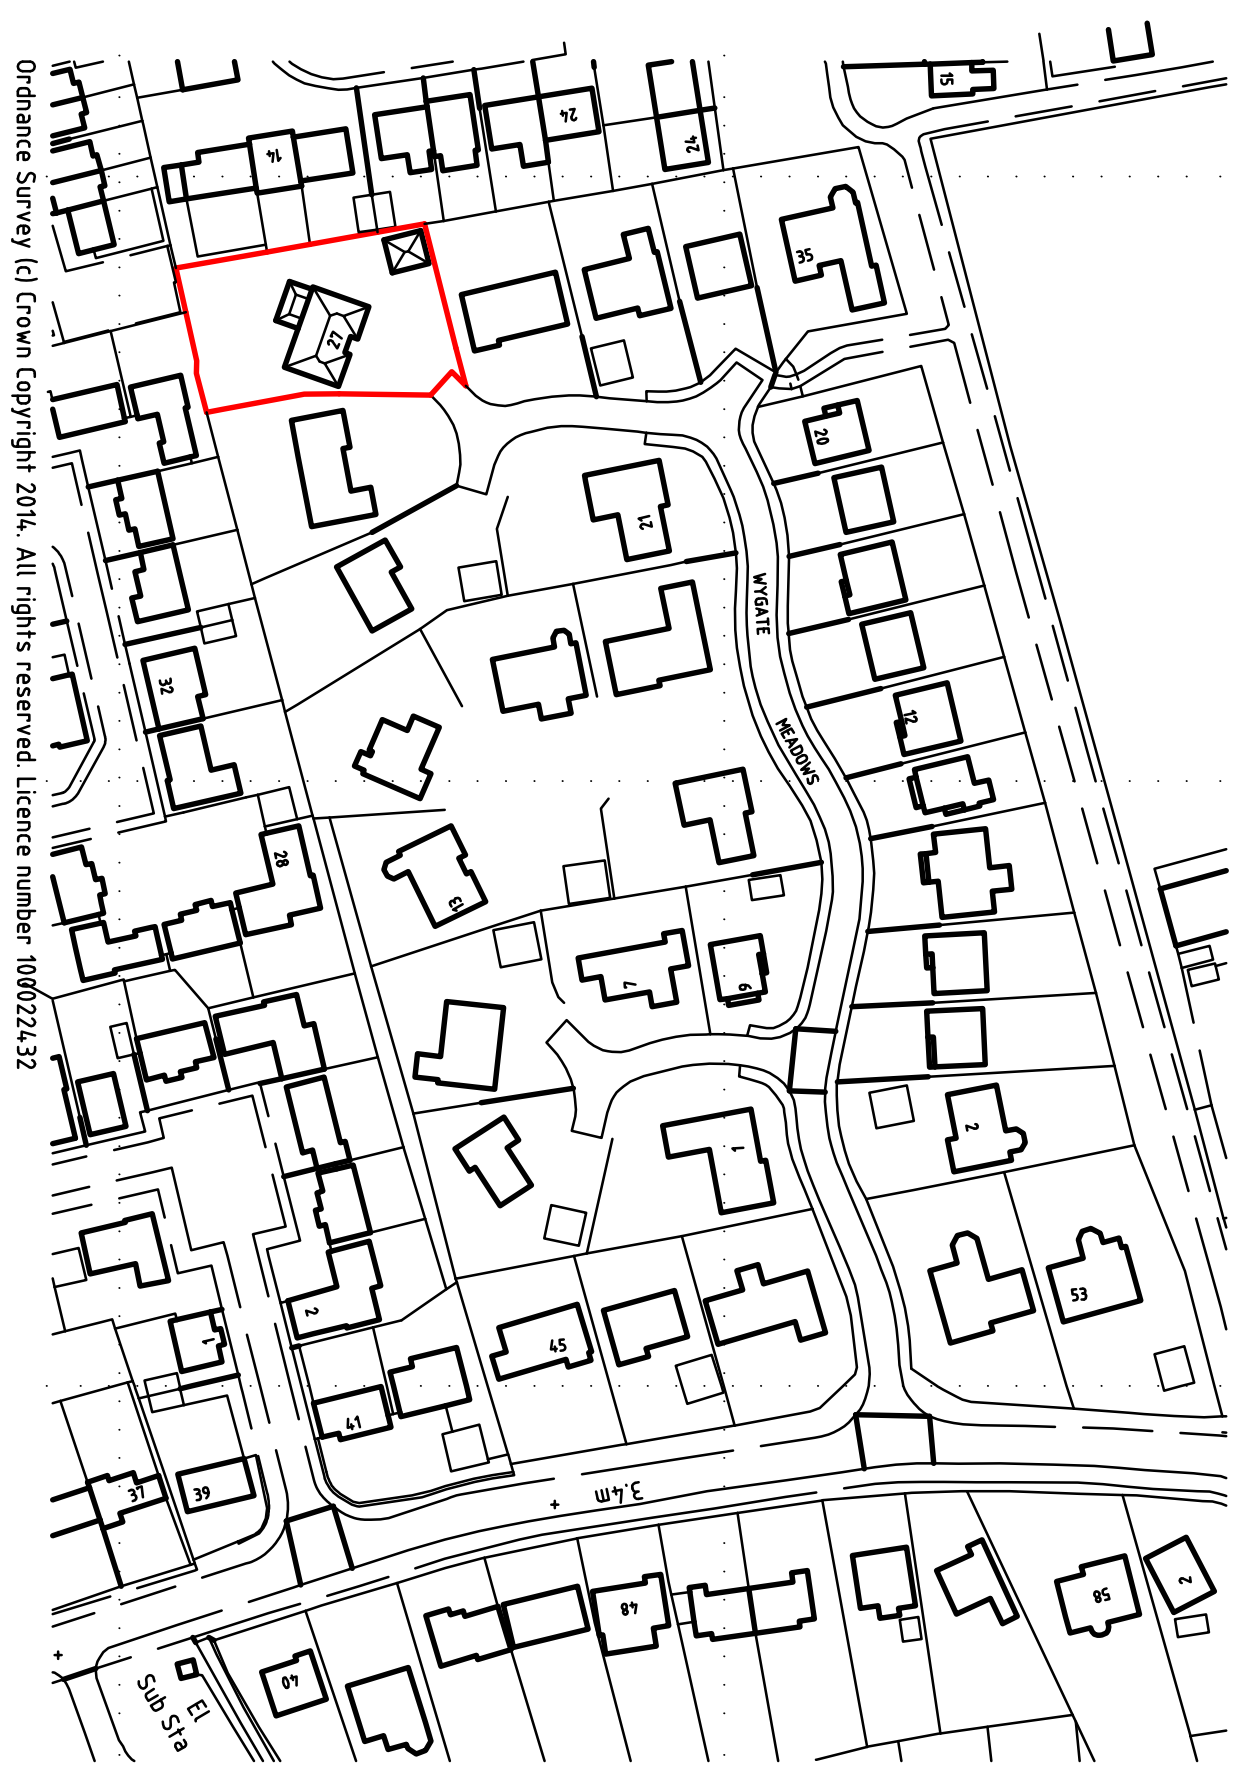
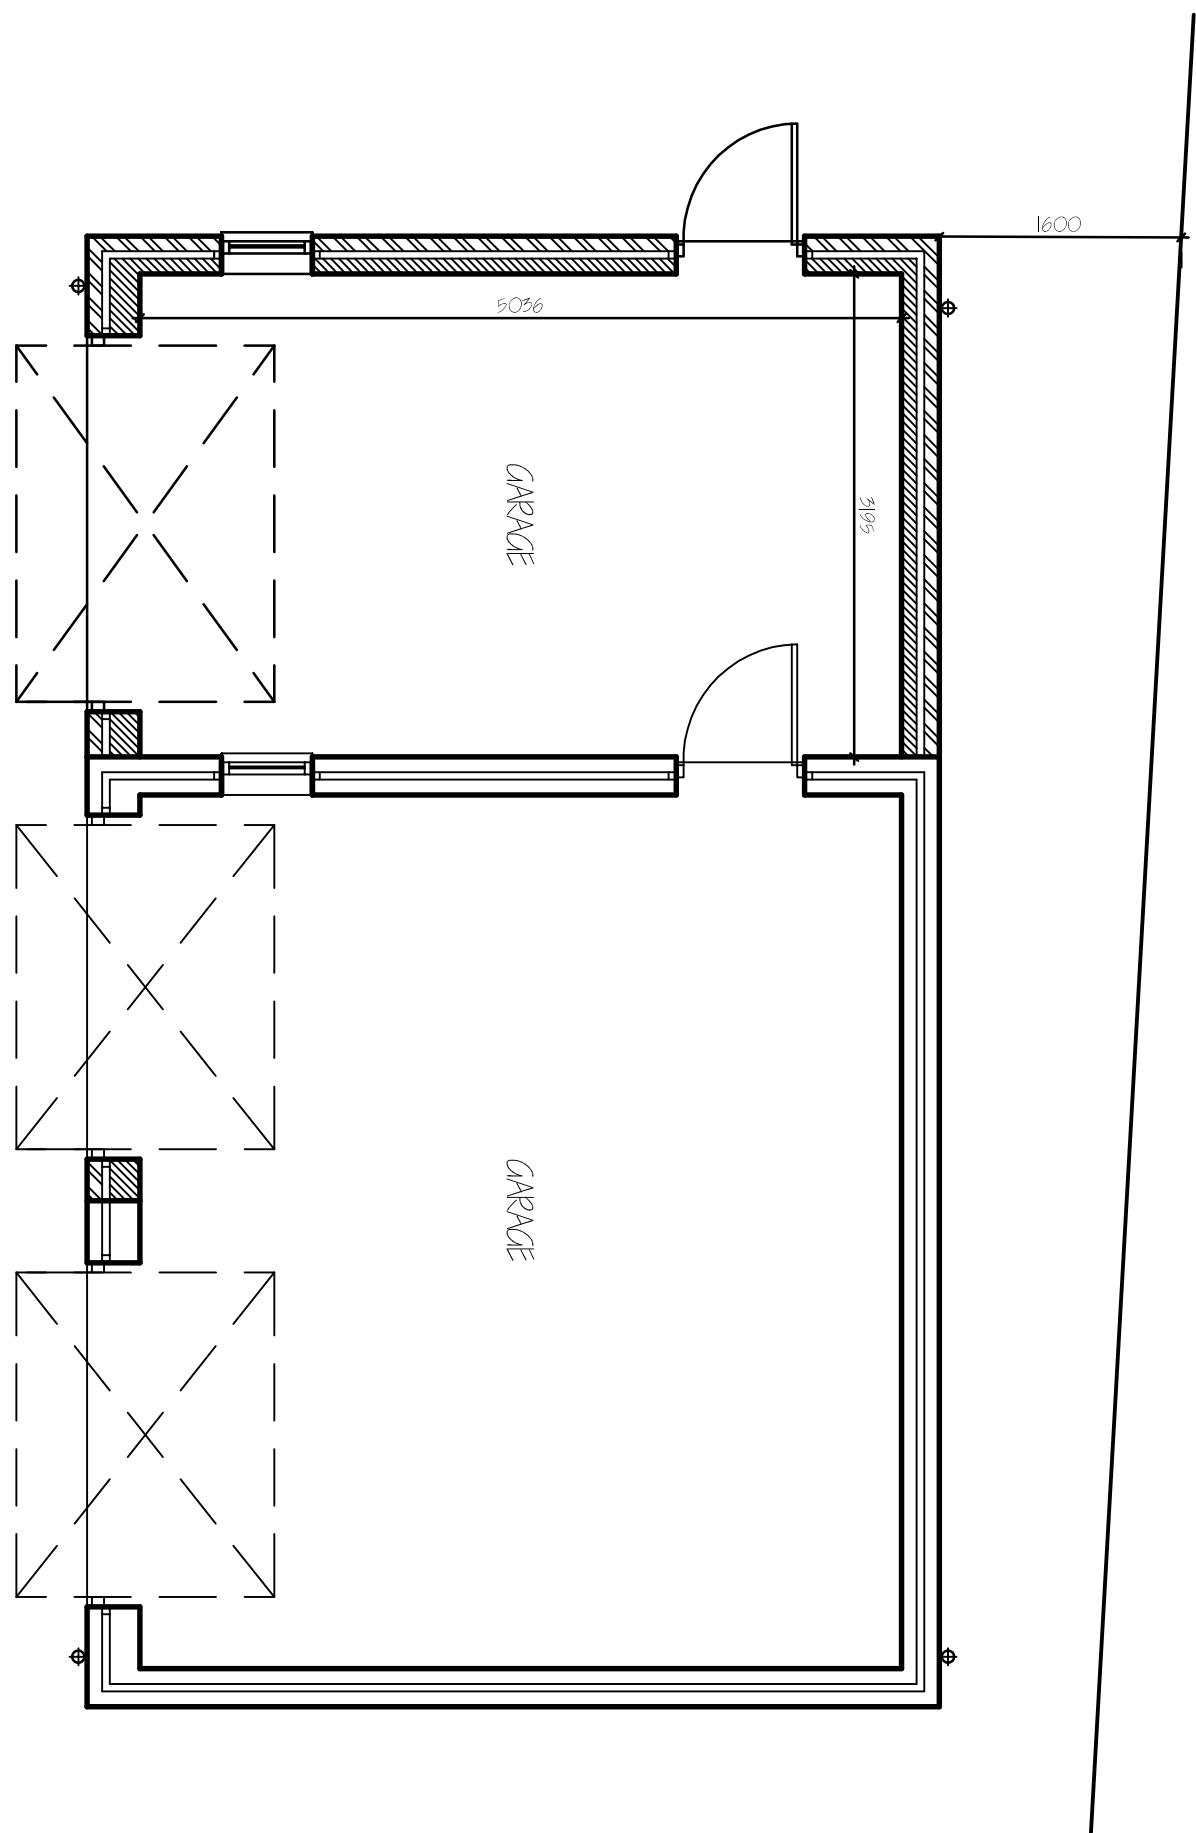
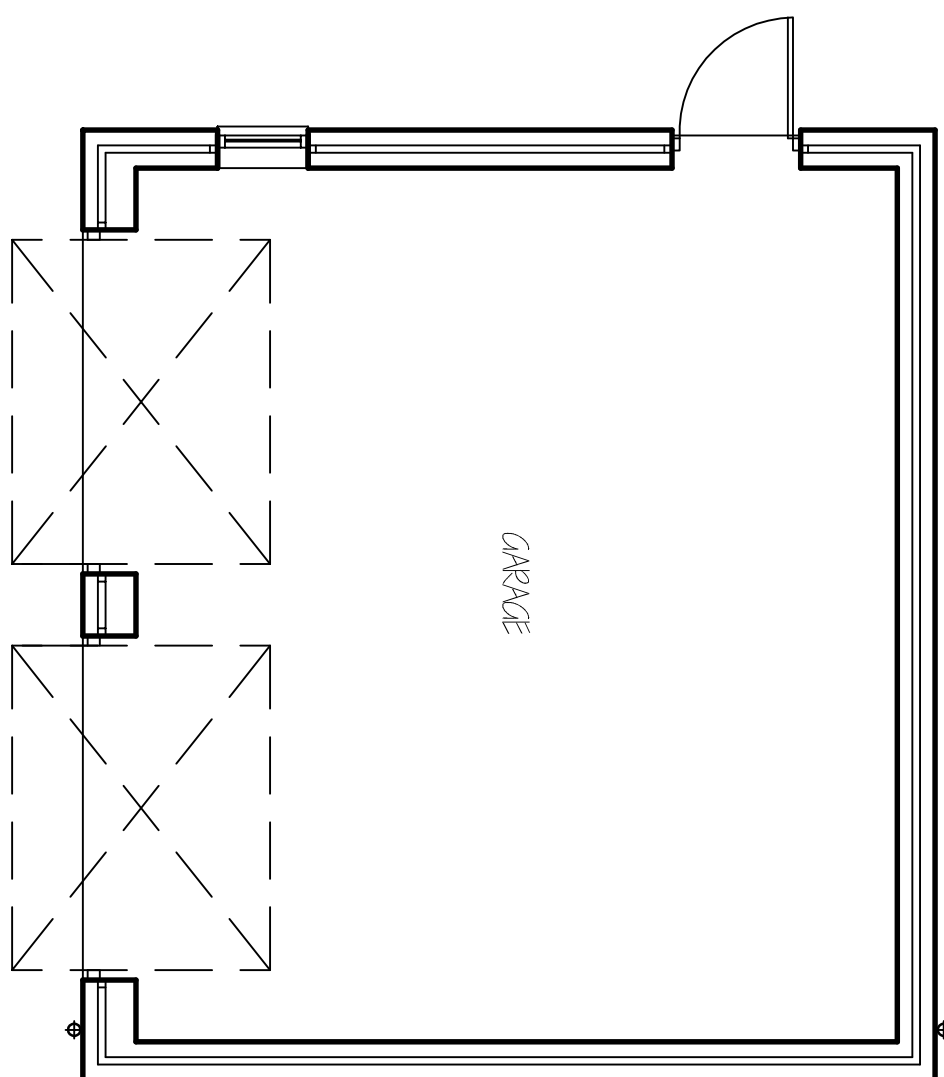
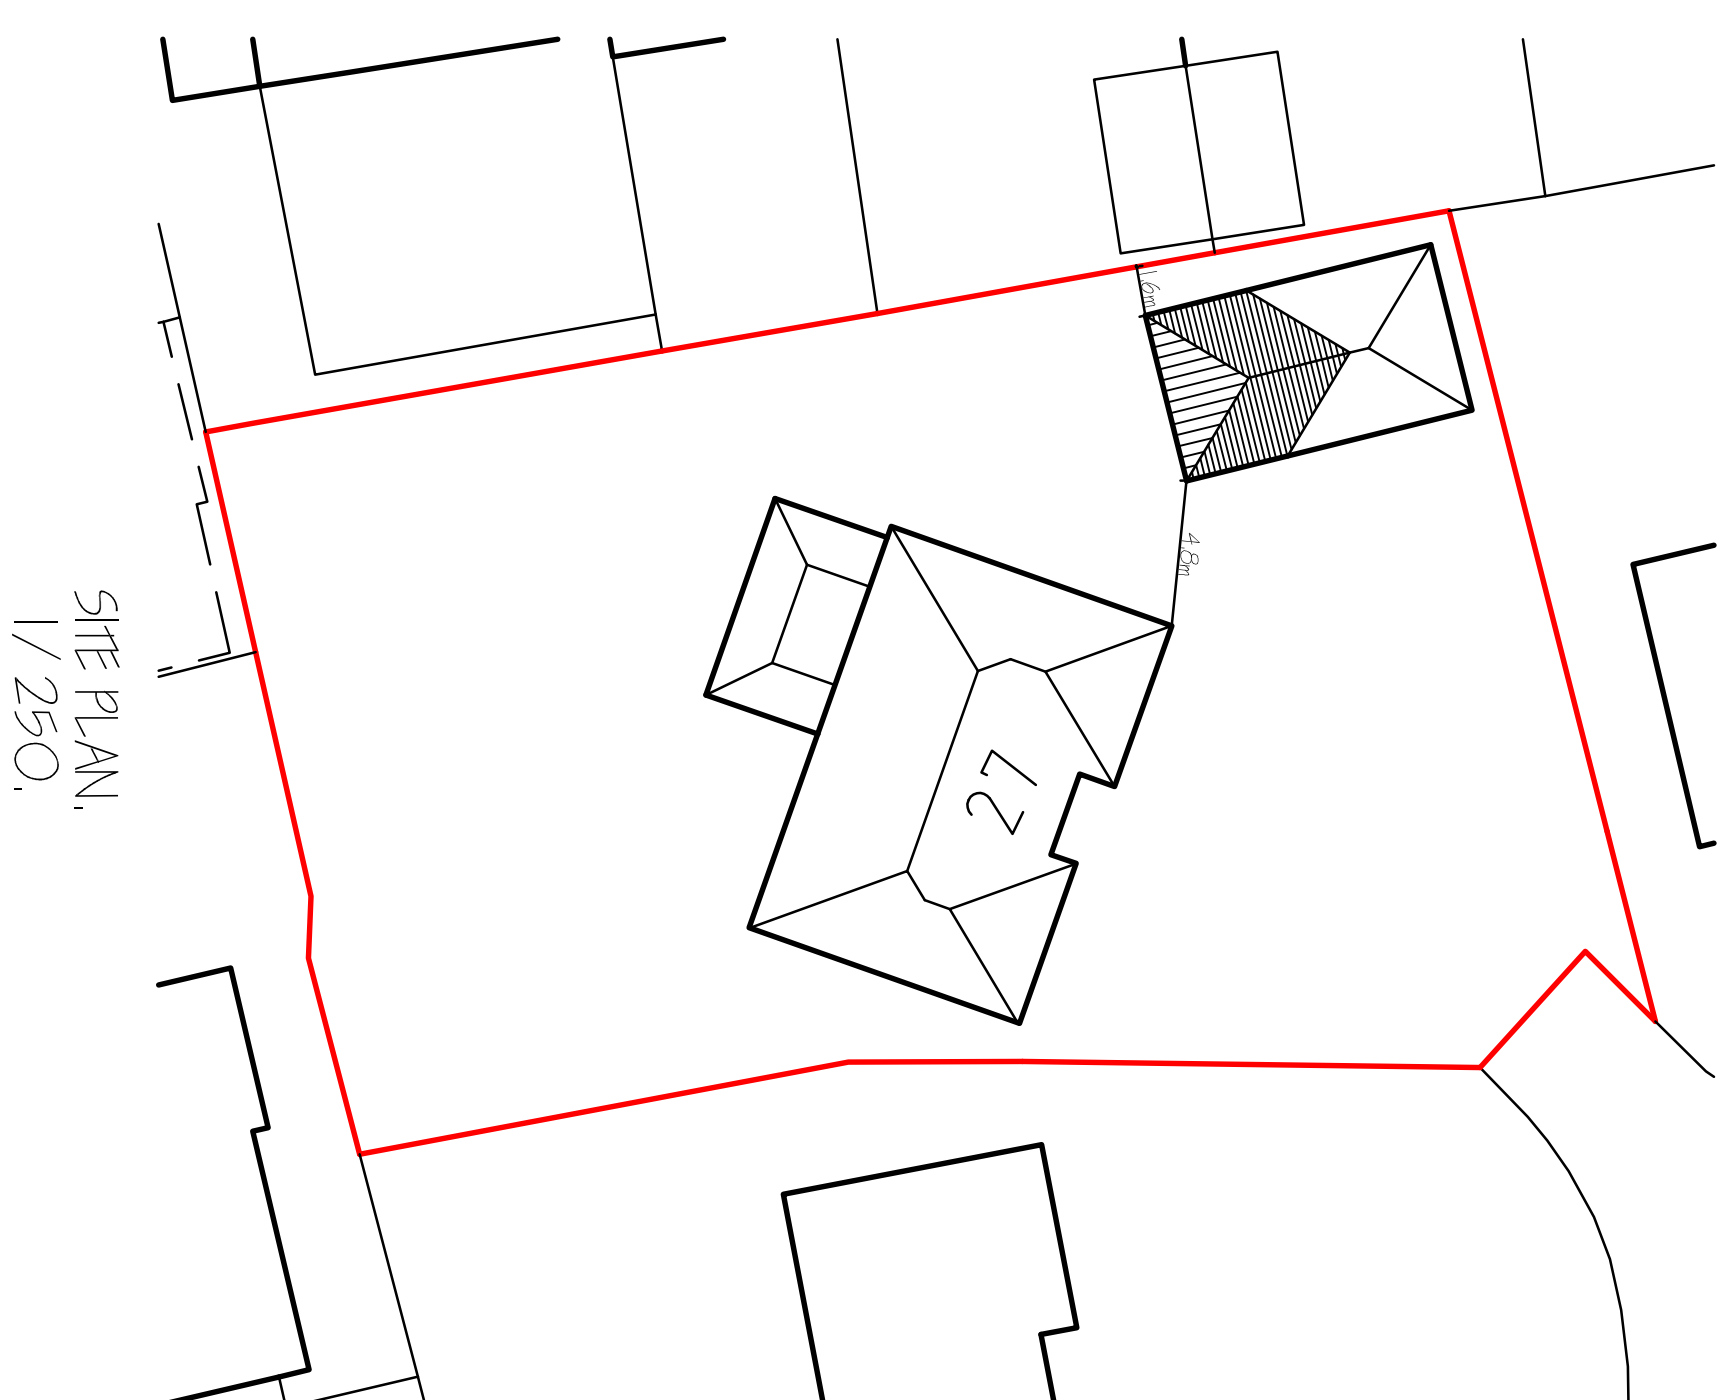


[illegible]

G. R. MERCHANT LTD.
 I-ENG AMICE FMO

**ARCHITECTURAL, STRUCTURAL
 AND LAND DRAINAGE
 CONSULTANTS**
 4 Wrights Mews
 12A Park Road, Holbeach,
 Spalding, Lincs. PE12 7EE
 Tel: 01406 490800
 Fax: 01406 425744
 E-Mail: gr-merchant@btconnect.com

Project
GARAGE EXTENSION & ALTERATIONS
27 WINGATE MEADOWS
SPALDING
LINCS, PE11 1JZ

Client	D'AREN DREW
Drawing	SITE & LOCATION PLAN FLOOR PLANS & ELEVATIONS - EXISTING & PROPOSED.

Job Ref.	Printing No.
3185-17.	01.
Date	Drawn
JULY 2017.	SLP.

Scales

1:50 || 1:00 (unless otherwise stated)

[illegible]