

Section A - A

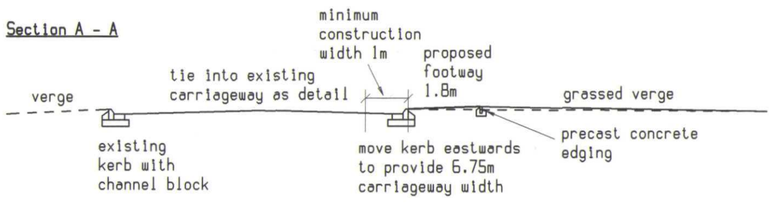


Section B - B

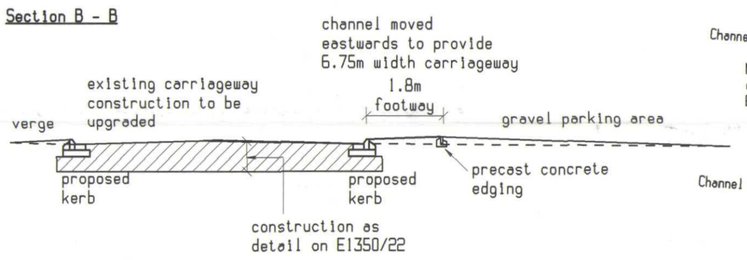

Section C - C



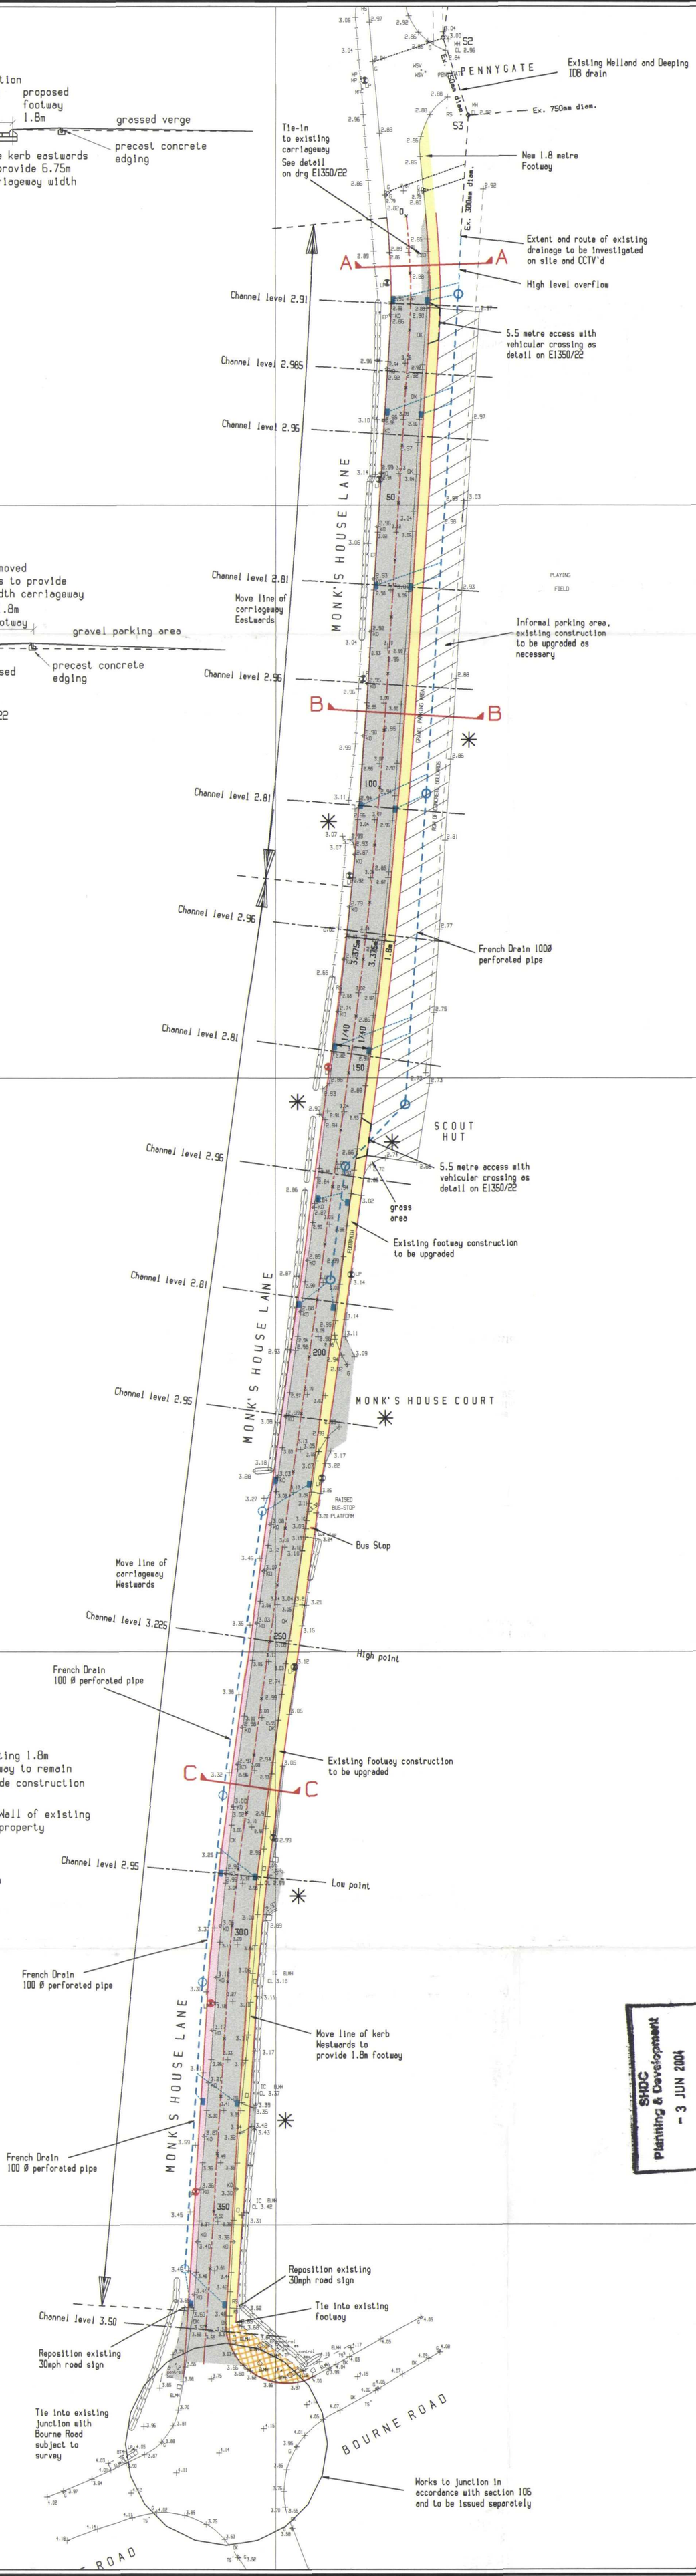

KEY

- Existing carriageway construction to be upgraded
- Informal parking area construction to be upgraded
- New carriageway construction
- New footway
- Re-surface existing footway
- Proposed Road Gully
- Access to be maintained at all times

STREET LIGHTING

- Existing street light to remain
- Existing street light to be relocated outside of new road construction (3 No)

Existing Street Lighting design to be assessed, all lighting to be approved by Lincolnshire County Council

WORKS TO BE UNDERTAKEN

- Provision of 6.75 metre carriageway, realignment of Monk's House Lane as shown
- Upgrade existing carriageway construction, see drawing E1350/22 for typical construction details
- Renewal of kerbing, refer to drawing E1350/22
- Provision of 1.8 metre footway on eastern side, upgrade existing construction where required
- Trial Holes as shown on E1350/23 Services Drawing
- Prior to works commencing Contractor to trace and record all Highway Drainage

Rev. No.	REVISION	Date	Drawn By	Checked By
A	Channel levels added Section details amended Notes added	7.5.04	JMW	PCFB

Written dimensions to be taken. Do not scale off the drawing.

Any discrepancies, written or scaled, should be brought to the attention of the engineer immediately.

This drawing to be read in conjunction with the relevant Bills of Quantities and Local Authority Specification.

CDM NOTE: The design has been undertaken as far as possible to avoid risks to health and safety or to reduce and control the effects of any unavoidable risks.

All relevant information identifying the unavoidable risks has been passed to the planning supervisor for inclusion in the Health & Safety plan.

The Health & Safety plan will be issued by the planning supervisor with these drawings.

SHDC Planning & Development - 3 JUN 2004 Ref 760/04

WORMALD, BURROWS PARTNERSHIP
Civil Engineering Consultants
12a & 14a Hitchin Street, Biggleswade, Beds SG18 8AX, U.K.
Tel 01767 317244 Fax 315434

Project

PROPOSED DISTRIBUTOR ROAD LINK, WYGATE PARK, SPALDING, LINCOLNSHIRE

Drawing Description

MONK'S HOUSE LANE IMPROVEMENTS

Client

Allison Homes Eastern Limited, Allison House, Banbury Close, West Elloe Avenue, Spalding, Lincs. PE11 2BS

Drawing Number

E1350/21/A

Drawn By HGC Date 14.4.04

Scale 1/500

Checked By Date

Architect

REGISTERED COMPANY ISO 9001:1994 CERT NO.99 022