
UK Planning Maps

01856 898 022
www.UKPlanningMaps.com

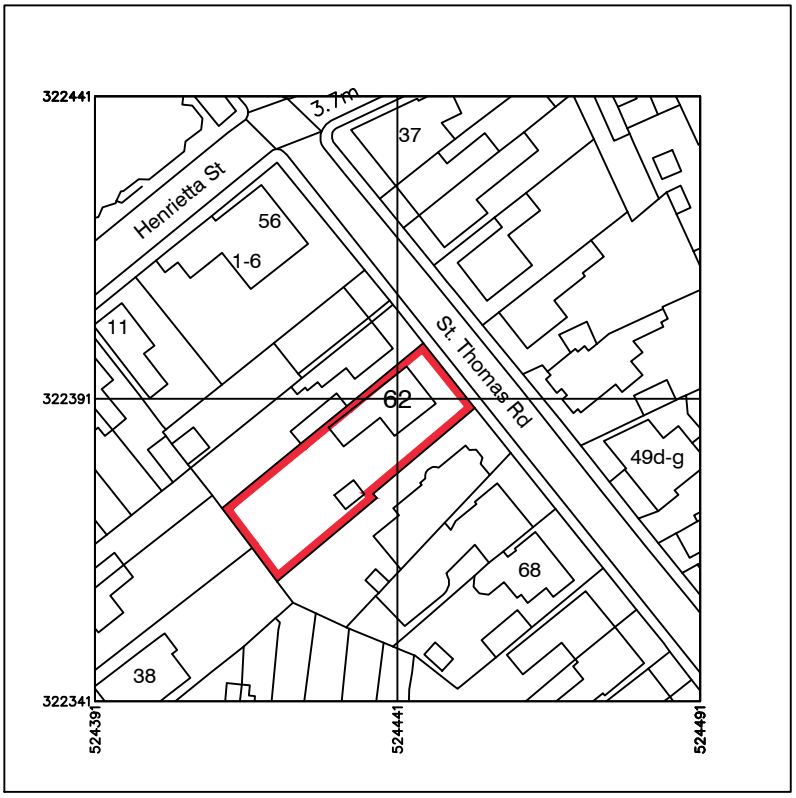

Produced on 14 October 2021 from the Ordnance Survey National Geographic Database and incorporating surveyed revision available at this date.
This map shows the area bounded by 524391 322341,524491 322341,524491 322441,524391 322441,524391 322341
Reproduction in whole or part is prohibited without the prior permission of Ordnance Survey.
Crown copyright 2021. Supplied by copia ltd trading as UKPlanningMaps.com a licensed Ordnance Survey partner (100054135).
Data licence expires 14 October 2022. Unique plan reference: v1c//702684/951144

1:1250 0 10 20 40 60 m

O.S. Site Location Plan

62
St Thomas Road
Spalding
Lincolnshire
PE11 2XT

Date: October 2021

Scale: 1:1250 @ A4

Drawing no. B/3632-1002

DOWLMAN
Neil Dowlman Architecture

Planning | Design | Project Management