SHDC
Planning & Development
22 SEP 2009
Ref: 0746-09

EXISTING BUILDINGS

EXISTING CONCRETE APRON

EXISTING BUILDINGS

4000

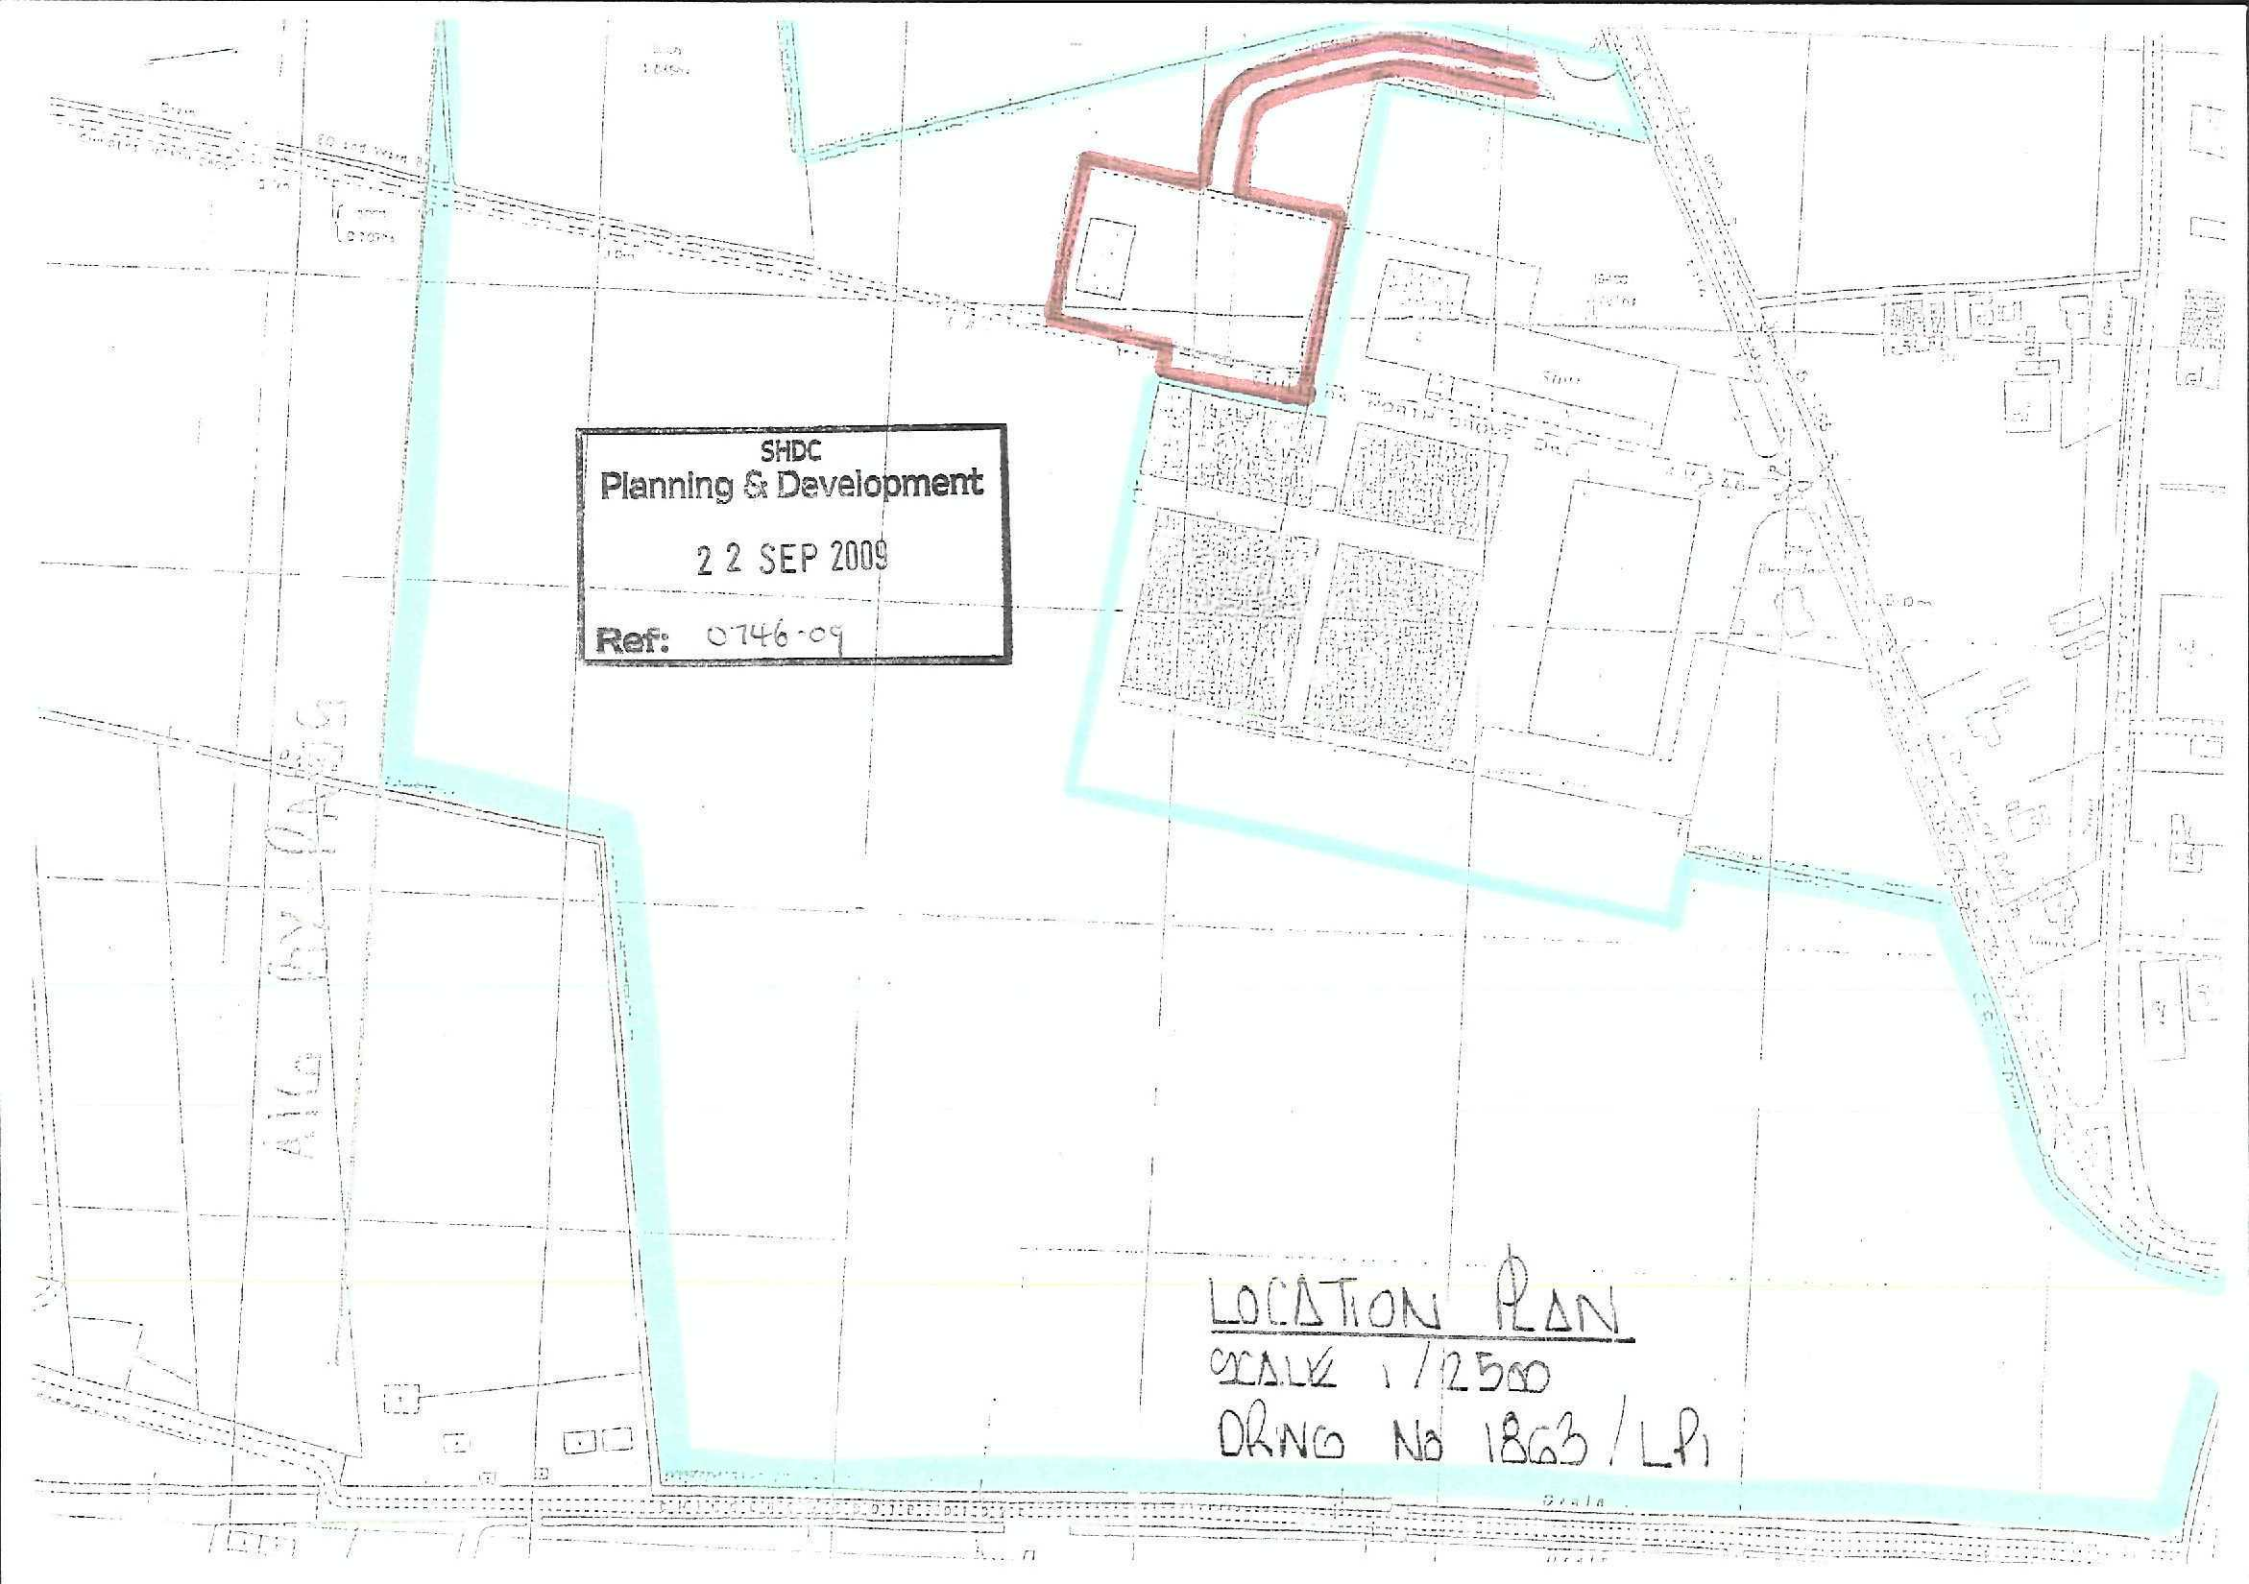
PROPOSED EXTENSION

2 NO SURFACE WATER DRAINS RUNNING EAST-WEST ALONG THE OLD CHILDERS NORTH DRIVE ARE 600 & 1500 SOUTH OF EXISTING BOUNDARY FENCE AS CONFIRMED BY CLIENT

3000

BLOCK PLAN
SCALE 1/500

DRWG NO 1863/BP1


SHDC
Planning & Development
22 SEP 2009
Ref: 0746-09
A1/A (BY PASS)
LOCATION PLAN
SCALE 1/2500
DRNG NO 1863/LP1