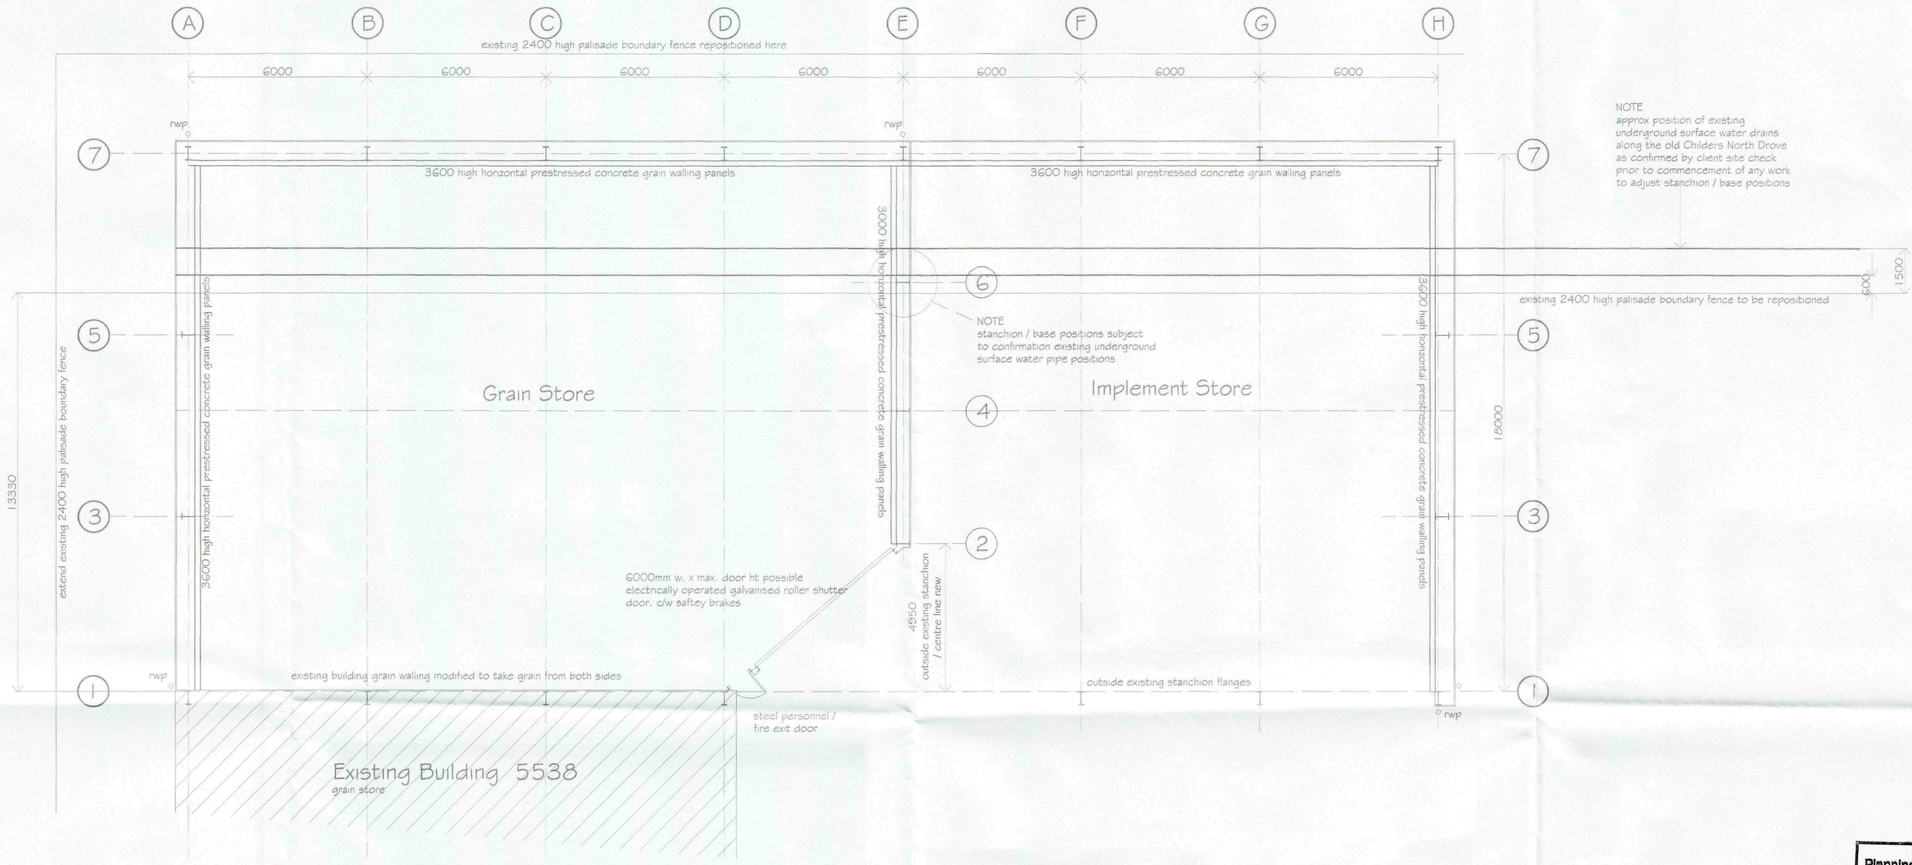


GENERAL NOTES
Copies of drawing 1863/1/2009 & 1863/2/2009 must not be taken,traced or altered for any purpose other than that for which they are issued without written permission of D.A.Green & Sons Ltd. The drawings are produced only for the purpose of obtaining Planning Permission & do not contain a full specification for the proposed works & must not be used as a contract document alone.The drawings are not to be used for stycelwork fabrication purposes etc. & all dimns given are to be checked & confirmed on site prior to steelwork fabrication. It is therefore the appointed Builder / Contractor responsibility to control workmanship / materials / specification & any variations to the contract. All measurements on this drawing are not to be scaled for construction / ordering purposes, dimn's & set out of the works as shown on the drawing to be checked by the Builder / Contractor prior to the commencement of work & any discrepancies report immediately.The actual position of existing gas / electric underground service pipes / cables, surface water pipes / soakaways are not known / shown the actual positions of all these apparatus must be established by the Builder / Contractor prior to commencement of or during any work

HEALTH & SAFETY
Construction (Design & Management) regs 1994 (CDM).Should the works need to comply with the Construction Design & Management Regulations an independent Planning Supervisor would be read to co-ordinate the Health & Safety aspects of the project during the construction period from the time of site possession to completion handover to the client. The client is to ensure that the appointed contractor is familiar with & complies with Health & Safety for Building Sites & Work Places.

NEW CLADDING SPEC.
VERTICAL CLADDING :
Single skin p.c.s. to lap 3600mm high horizontal prestressed concrete grain walling panels to all elevations
Colour : Olive Green B.S. 12B27
PARTITION : (and line C)
Single skin p.c.s. to lap 3600mm high grain walling
Colour : Olive Green B.S. 12B27
ROOF CLADDING : (grain store)
Insulated p.c.s. cladding (40mm composite)
Colour : Mooreland Green B.S. 12B21
ROOF CLADDING : (implement store)
Single skin p.c.s.
Colour : Mooreland Green B.S. 12B21
FLASHINGS / TRIMS : (all to match existing building)
p.c.s. colour : Mooreland Green B.S. 12B21
DRIPS :
p.c.s. colour : Olive Green B.S. 12B27
ROOFLIGHTS : (implement store)
3 number
VALLEY / GUTTERS
Galvanised boundary wall gutter at junction of new grain store to existing building.
'Streamline' type colour coated steel box gutters to external slopes of grain / implement store together with downpipes to ground level (positions / qtys shown to be confirmed) all to discharge to underground pipework to soakaways min. 5m from buildings
PERSONNEL / FIRE EXIT DOOR
1 no.steel door accessible / lockable from outside building c/w panic bars linked inside building
ROLLER SHUUTTER DOOR
6000mm w. x max. door ht possible electrically operated galvanised roller shutter door. c/w saftey brakes

Floor Plan Proposed

Approx. floor area i.e. outside stanchions = 781m²
Site area approx. = .58ha

SHDC
Planning & Development
22 SEP 2009
Ref: 0746-09

A Grain walling panel height increased to match existing — mjw — 14/9/09

REVISIONS		BY	DATE
DRAWN	MJW	DATE	20/8/2009
SCALE	1 / 100	CHECKED	

CLIENT
J. L. Farms Ltd
Fulney Farm Centre
Rangell Gate
Low Fulney
Spalding
Lincs
PE12 6EW

PROJECT
Proposed agricultural grain & open sided implement store extension to existing building

DETAILS
Floor Plan

GREEN STRUCTURAL
D.A.GREEN & SONS LTD.
Whaplode, Spalding,
Lincs. PE12 6TL.
www.dagreen.co.uk
Tel: 01406 370585.
Fax: 01406 370766.


DRWG No. 1863/1/2009A




Elevation on Grid Line H




Elevation on Grid Line 1

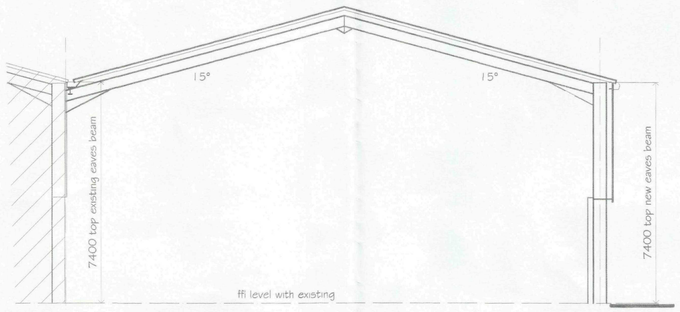

Section thro. Grid Line C

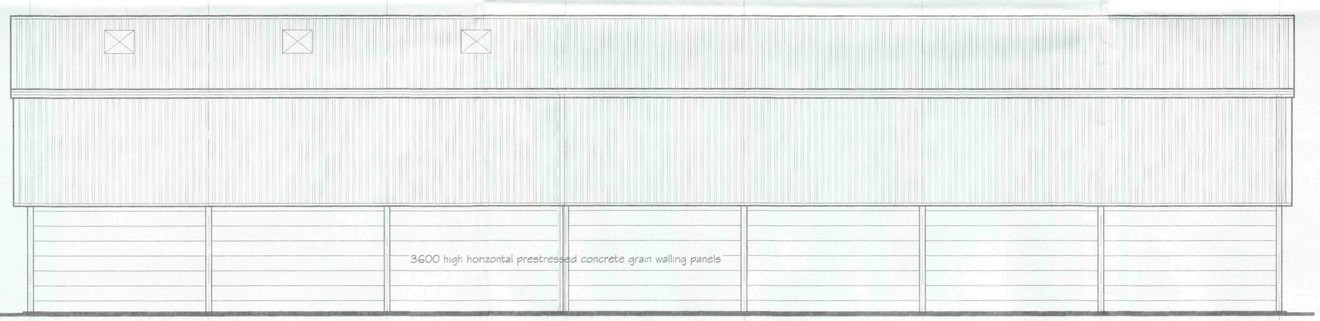

Elevation on Grid Line 7

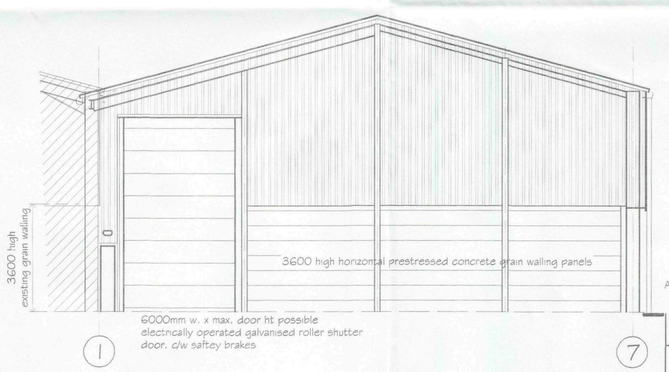

Section thro. Grid Line E



Elevation on Grid Line A

This drawing to be read in conjunction with 1863/1/2009

SHDC
Planning & Development
2 2 SEP 2009
Ref: 0746-09

REVISIONS		BY	DATE
A Grain walling panel height increased to match existing		mjw	14/9/09

DRAWN	MJW	DATE	20/8/2009
SCALE	1 / 100	CHECKED	

CLIENT
J. L. Farms Ltd
Fulney Farm Centre
Rangell Gate
Low Fulney
Spalding
Lincs

PROJECT
Proposed agricultural grain & open sided implement store extension to existing building

DETAILS
Elevations & section thro.

GREEN STRUCTURAL
D.A.GREEN & SONS LTD.
Whaplode, Spalding,
Lincs, PE12 6TL.
www.dagreen.co.uk
Tel: 01406 370585.
Fax: 01406 370766.

DRWG No. 1863/2/2009 A