






FRONT (NORTH-WEST) ELEVATION
SCALE 1:50

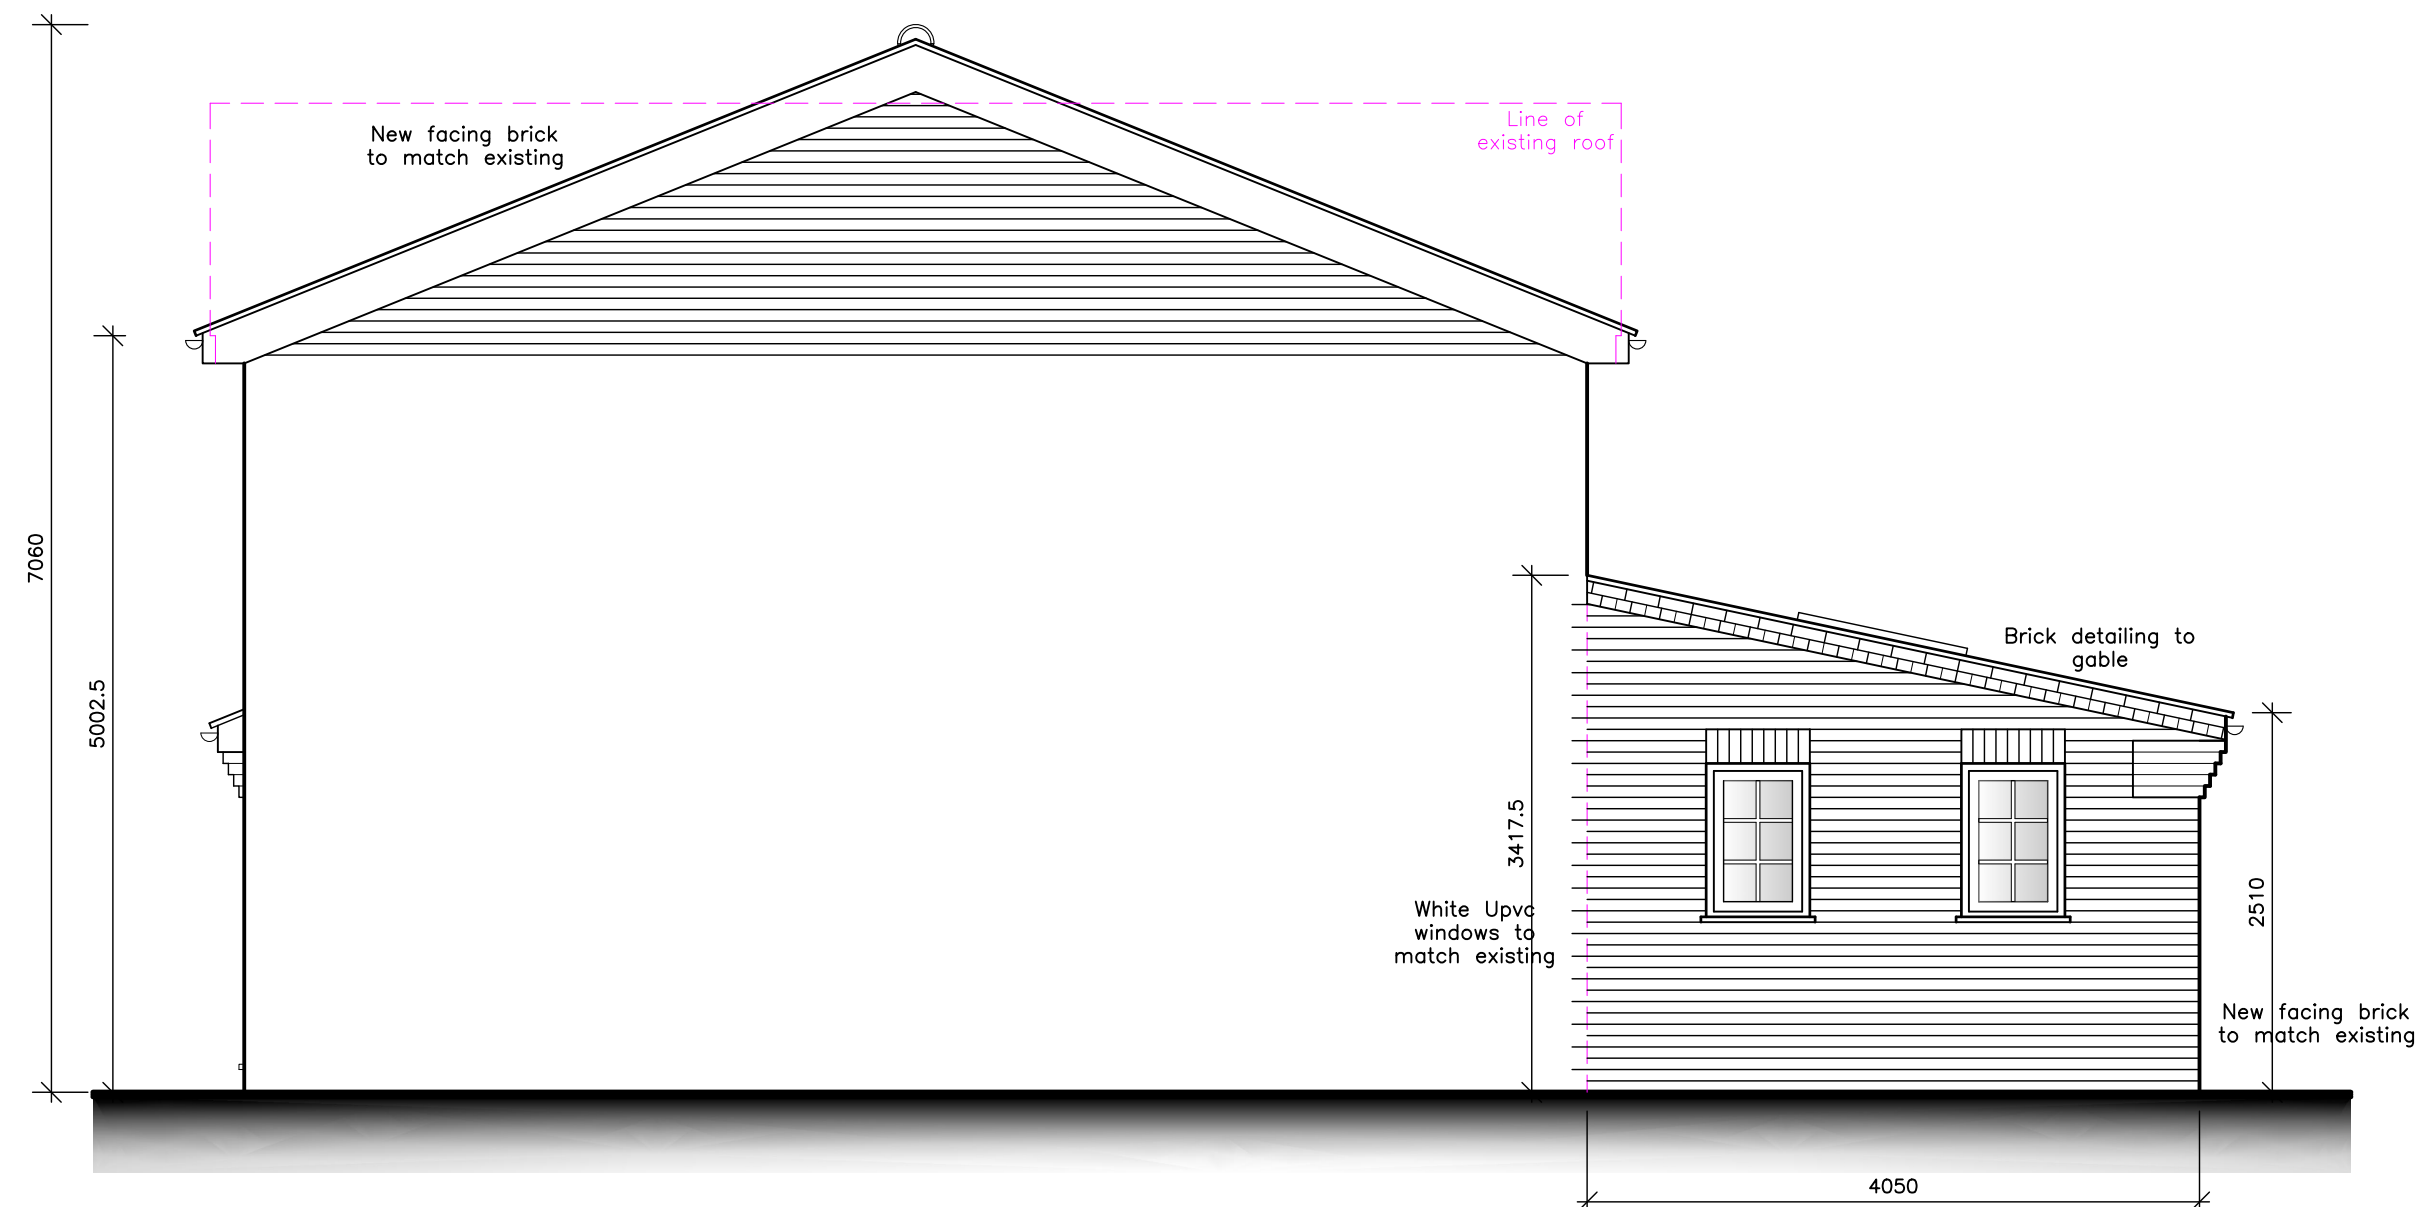


SIDE (SOUTH-WEST) ELEVATION
SCALE 1:50

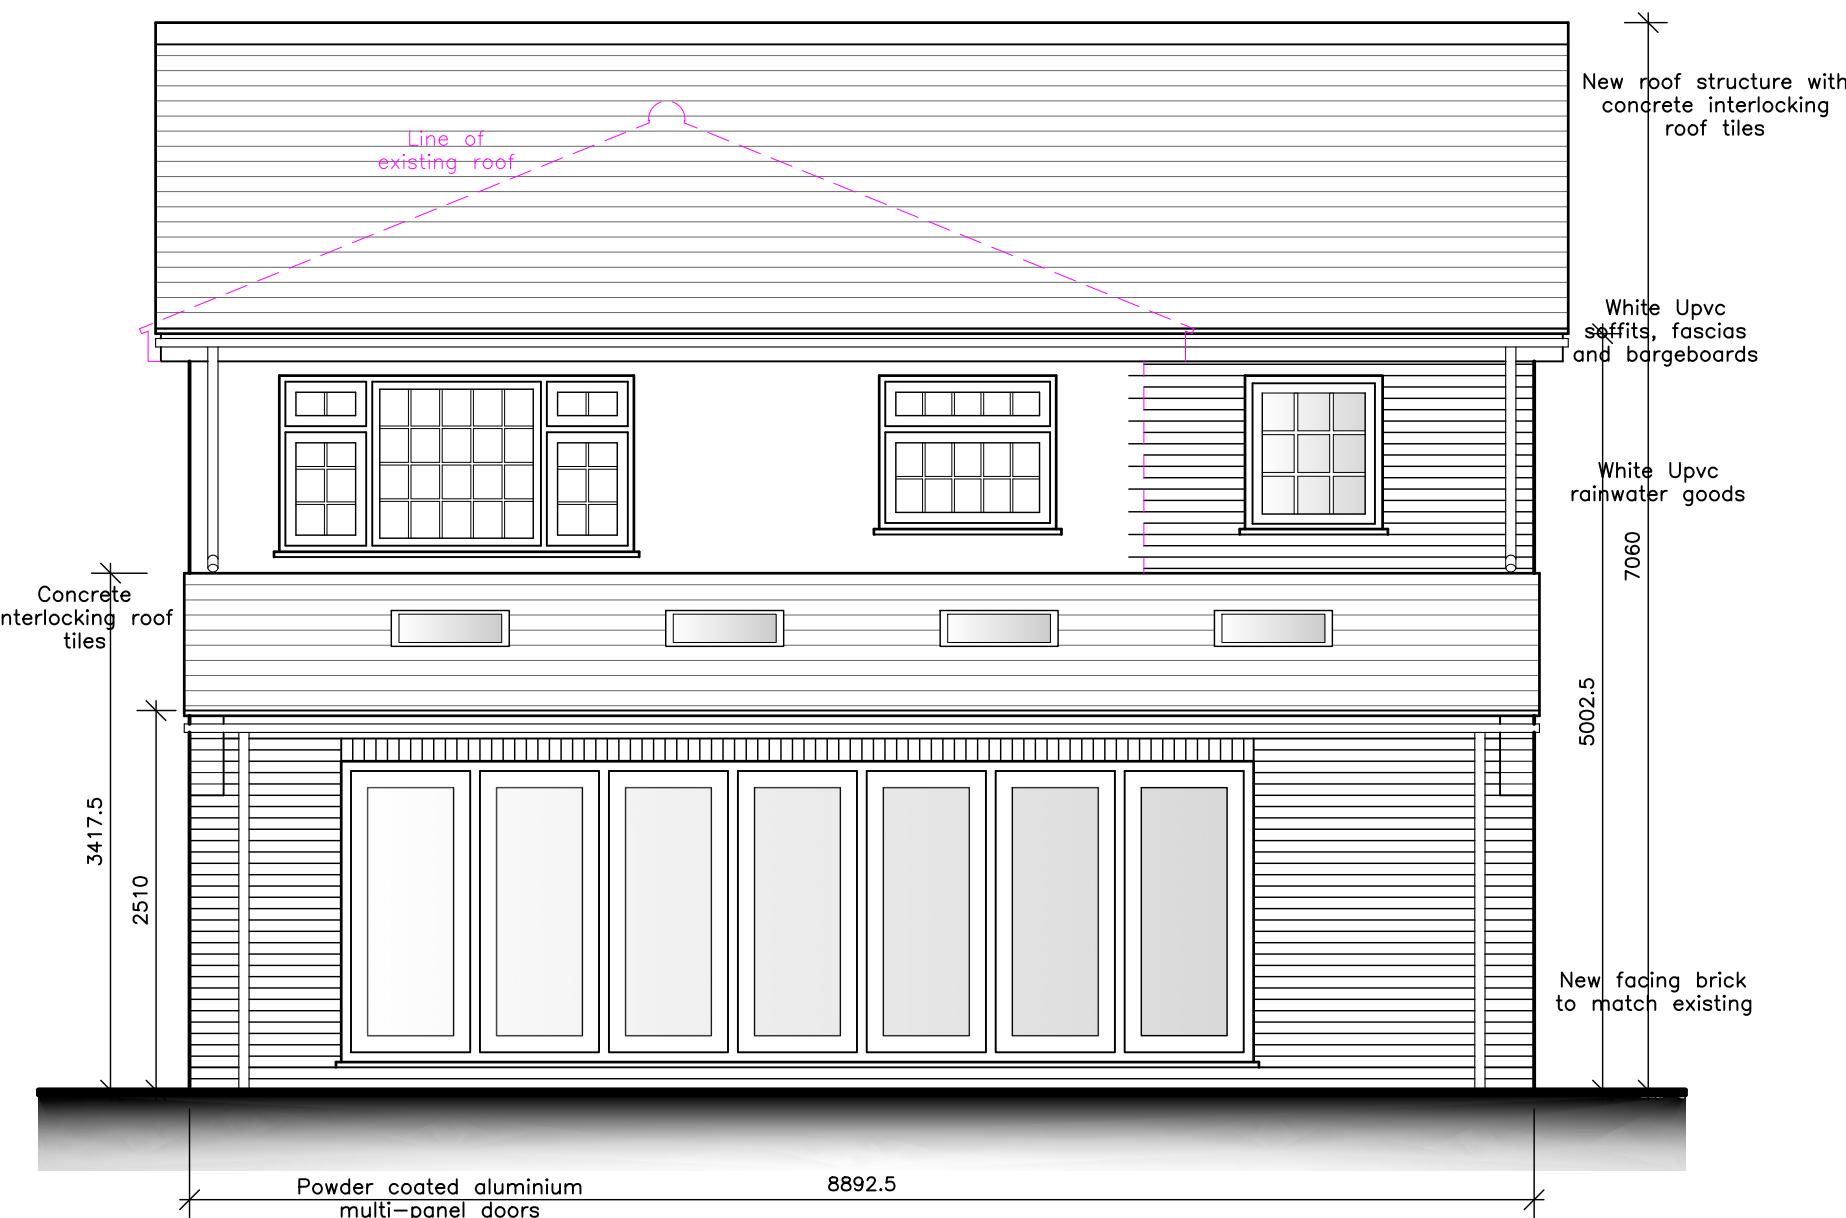

REAR (SOUTH-EAST) ELEVATION
SCALE 1:50

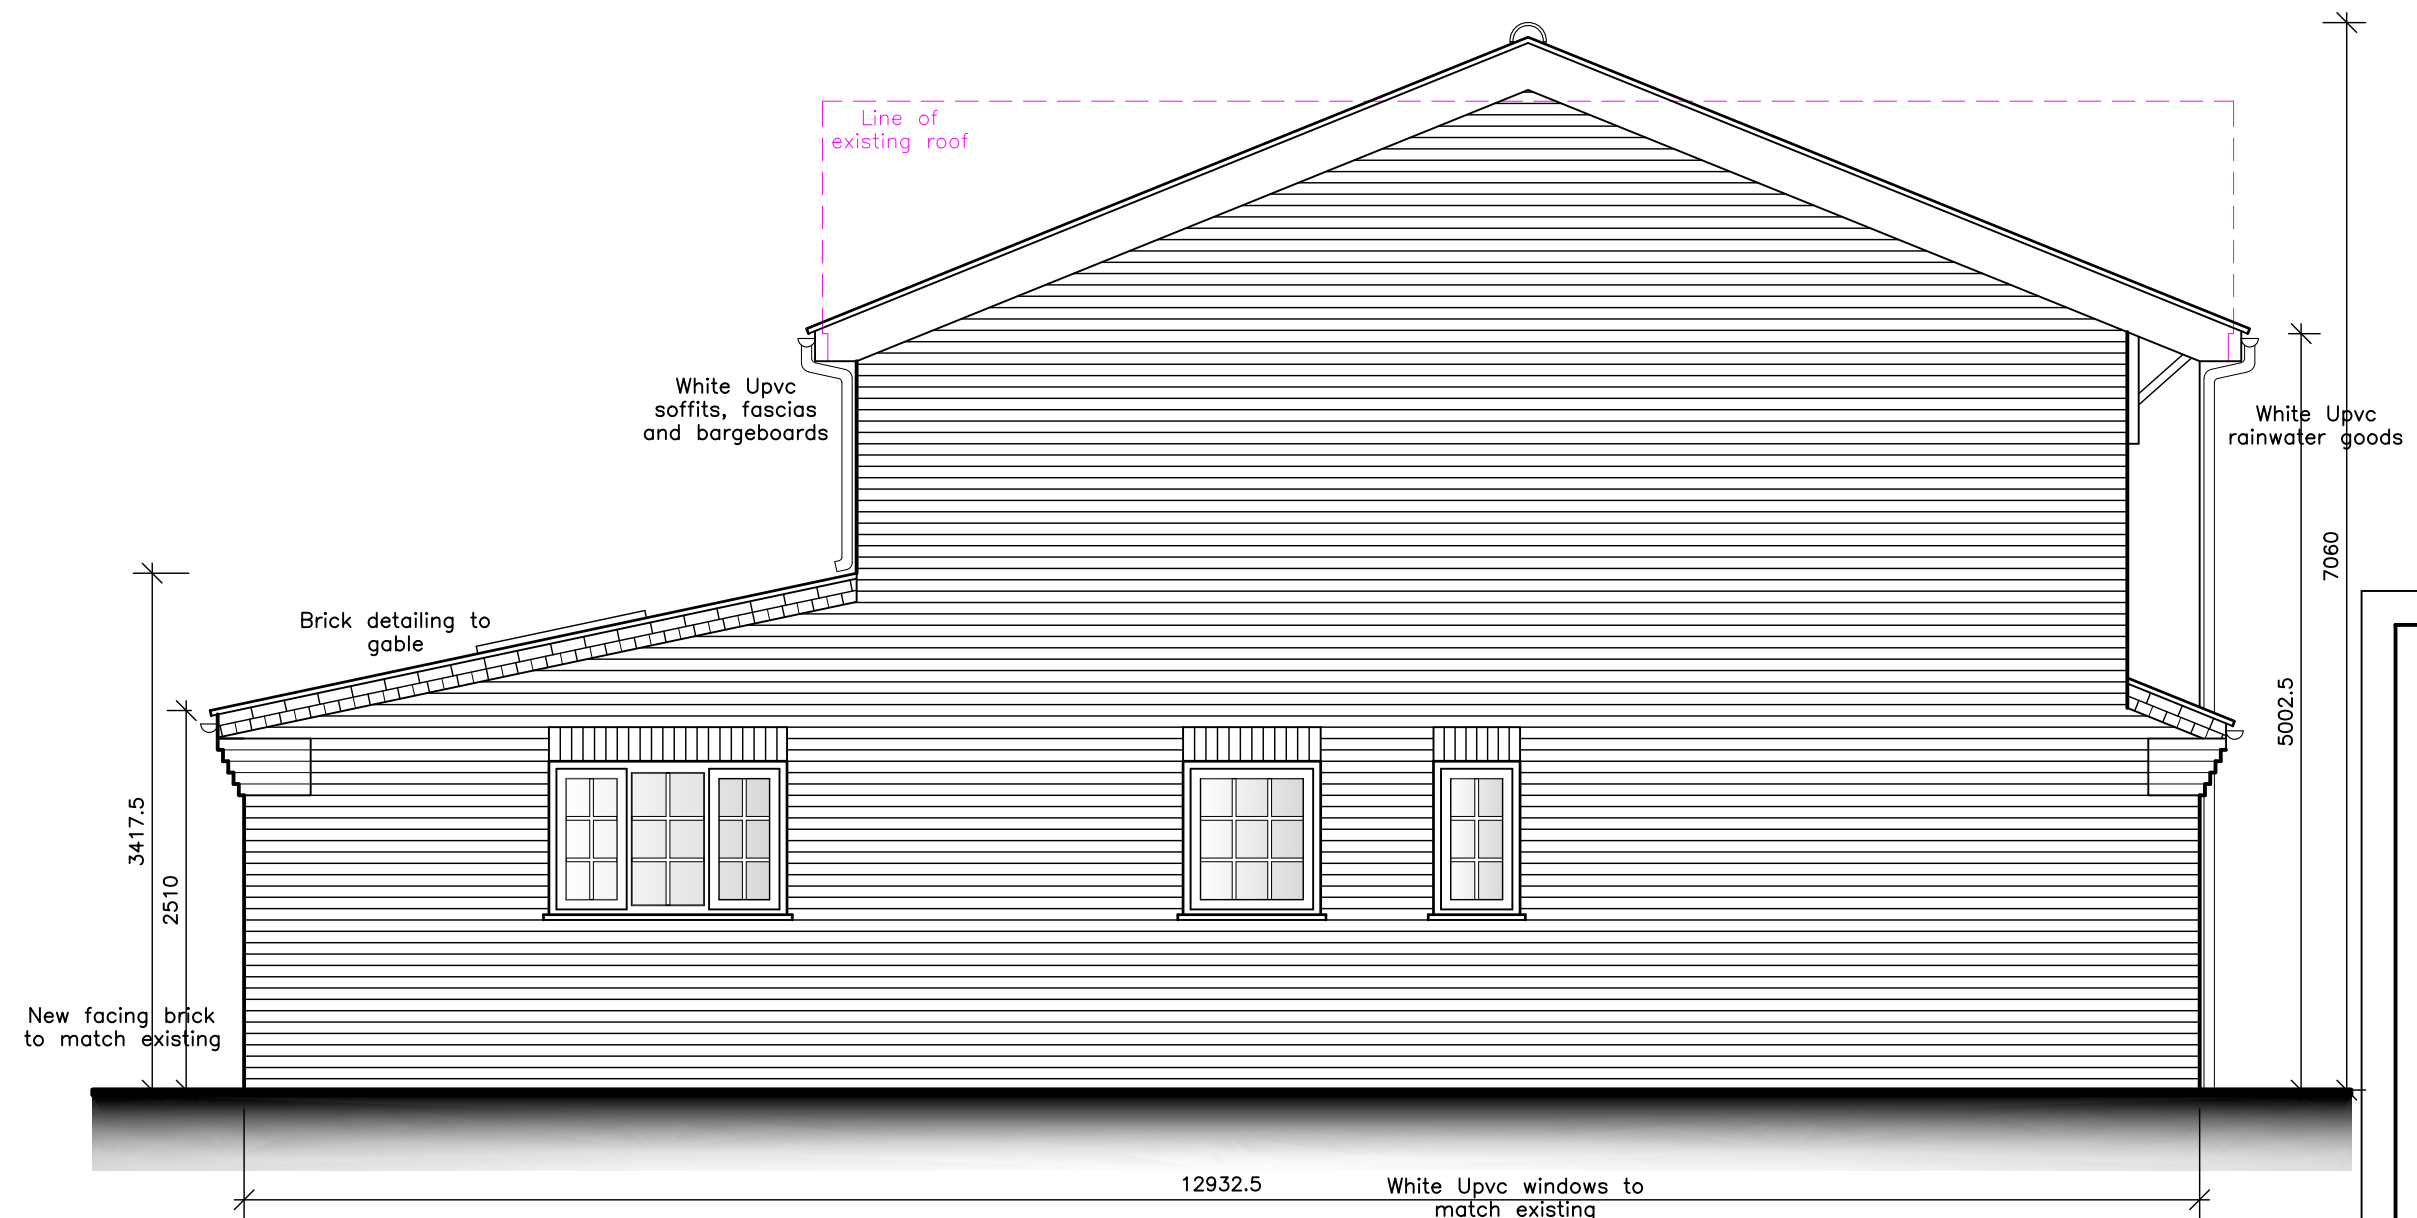

SIDE (NORTH-EAST) ELEVATION
SCALE 1:50

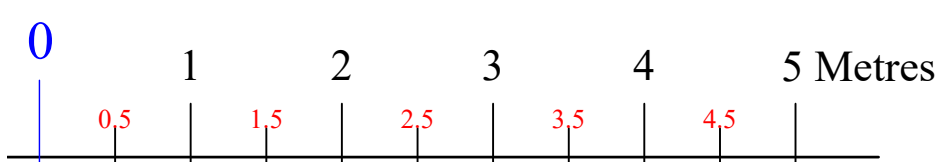

© All rights reserved. No part of this drawing may be reproduced in any material form or transmitted to any other person without prior written permission of Studio 21 Design Ltd. Do not scale this drawing, use figured dimensions only. Contractors are responsible for taking and checking site dimensions. Any discrepancies must be reported immediately.

Rev A	Scheme revised	12-07-2022
Rev B	Scheme revised	18-07-2022
Rev C	Planning information added	25-07-2022

Residential | Commercial | Industrial



Little Bishops Cottage Staunt Road Frithville Boston
Lincolnshire PE22 7ED

01205 750890 M 07970 108502
enquiries@studio21design.co.uk
www.studio21design.co.uk

APPLICANT NAME:
Mrs E Everett

PROPOSAL:
Proposed Extension
30 Osier Road
Spalding
Lincolnshire
PE11 1UU

DATE:
May 2022
SCALE:
As Shown

DRAWING TITLE:
Proposed Elevations

DRAWING NO:
12-462-03

REVISION:
C