MRS SALLY WALTHAM BA (Hons) FC.I.H. Director of Housing & Planning Services

Housing & Planning Services Department
Council Offices,
Priory Road, Spalding,
Lincolnshire. PE11 2XE

Telephone: (01775) 761161
Fax: (01775) 710772

SOUTH HOLLAND DISTRICT COUNCIL
HOUSING & PLANNING SERVICES DEPARTMENT

DESTINATION: Broadgate Builders.
FAX NUMBER: 01406 380591
YOUR REF/CONTACT: Alan Hornsby
OUR REF/CONTACT: Bob Scriven
SUBJECT: 34-36 Double St Spalding
NUMBER OF PAGES: 2
DATE: 14.07.97

FAX MESSAGE

As discussed

'A' shows preferred casement detail - traditional


'B' shows recent change that is not ideal for weathering.

'A' should be adopted for the scheme


34-36 Double Street


Confirm this with D. Roberts.

PLEASE INFORM US IMMEDIATELY IF THE MESSAGE IS INCOMPLETE OR UNCLEAR

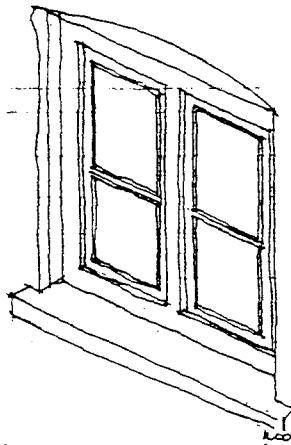



Traditional Casement – frames and mullion exposed, casements set within frame, slightly recessed, slight modelled look.

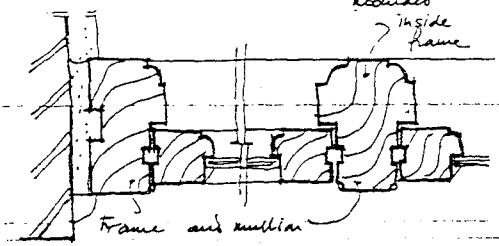

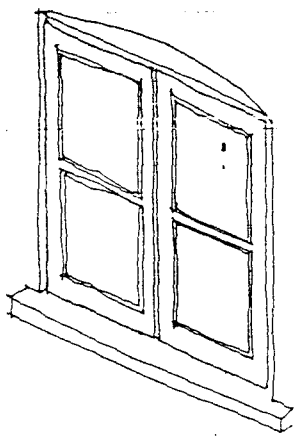


Modern casement. Frame and mullion covered by casements. Flush and flat look.

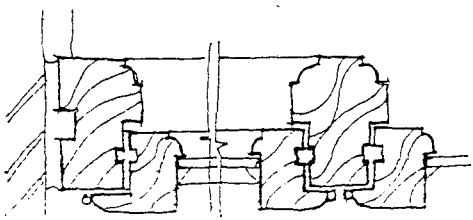

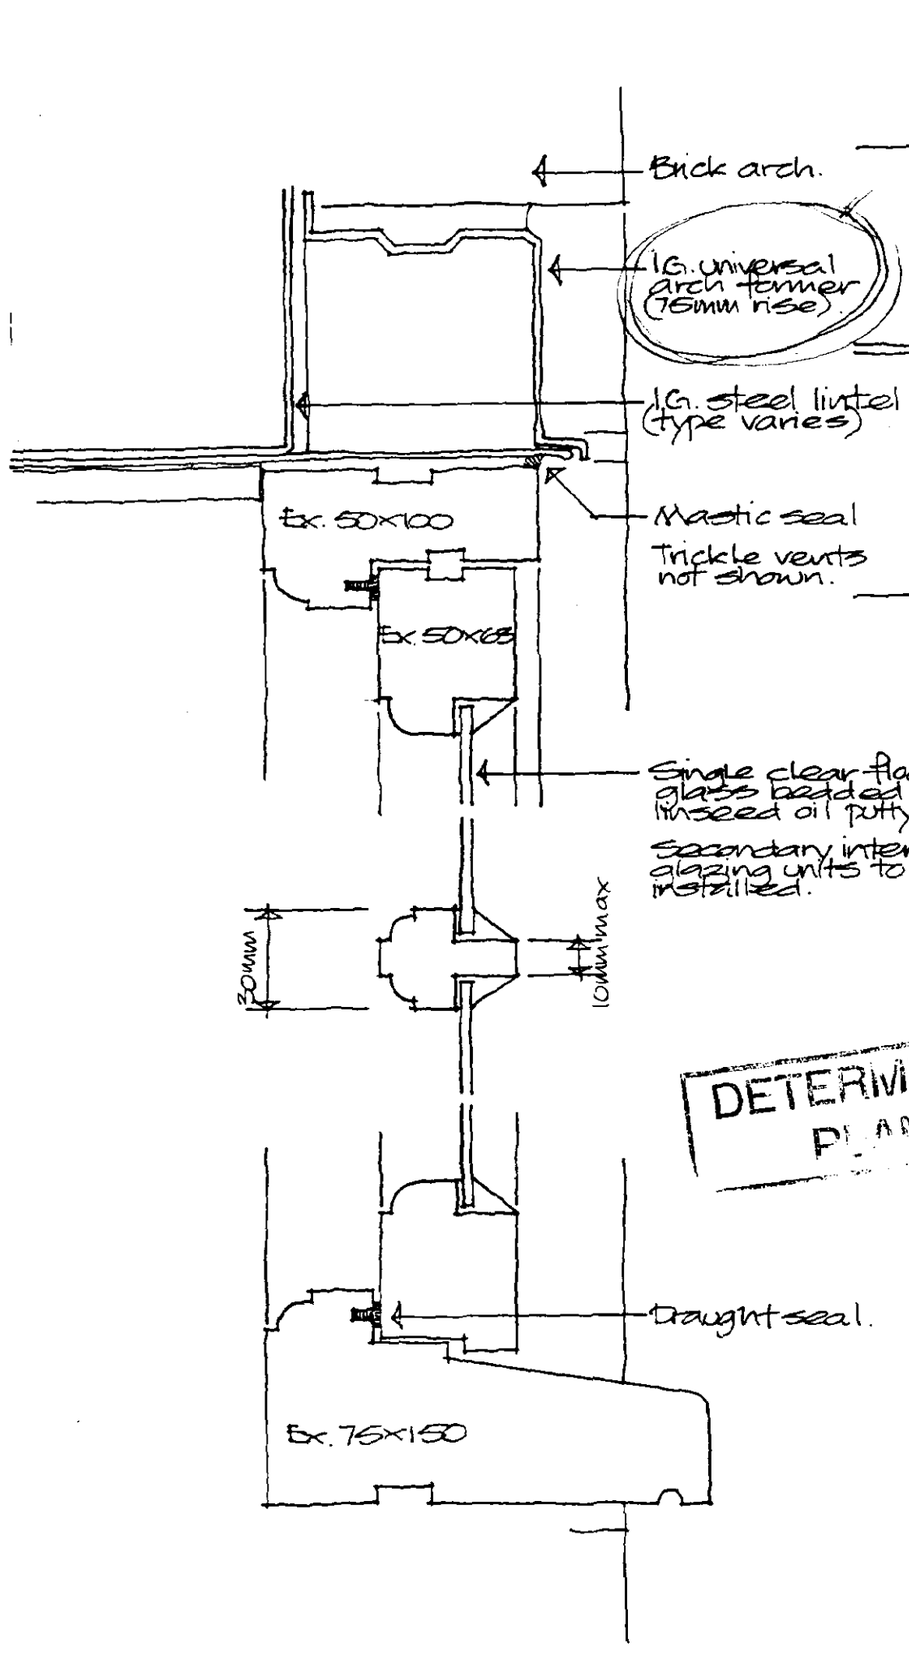

DETERMINED PLAN

discussed with Agent → A Hornby 30/9/97.
→ Agreed to fix Lintol panel with timber.

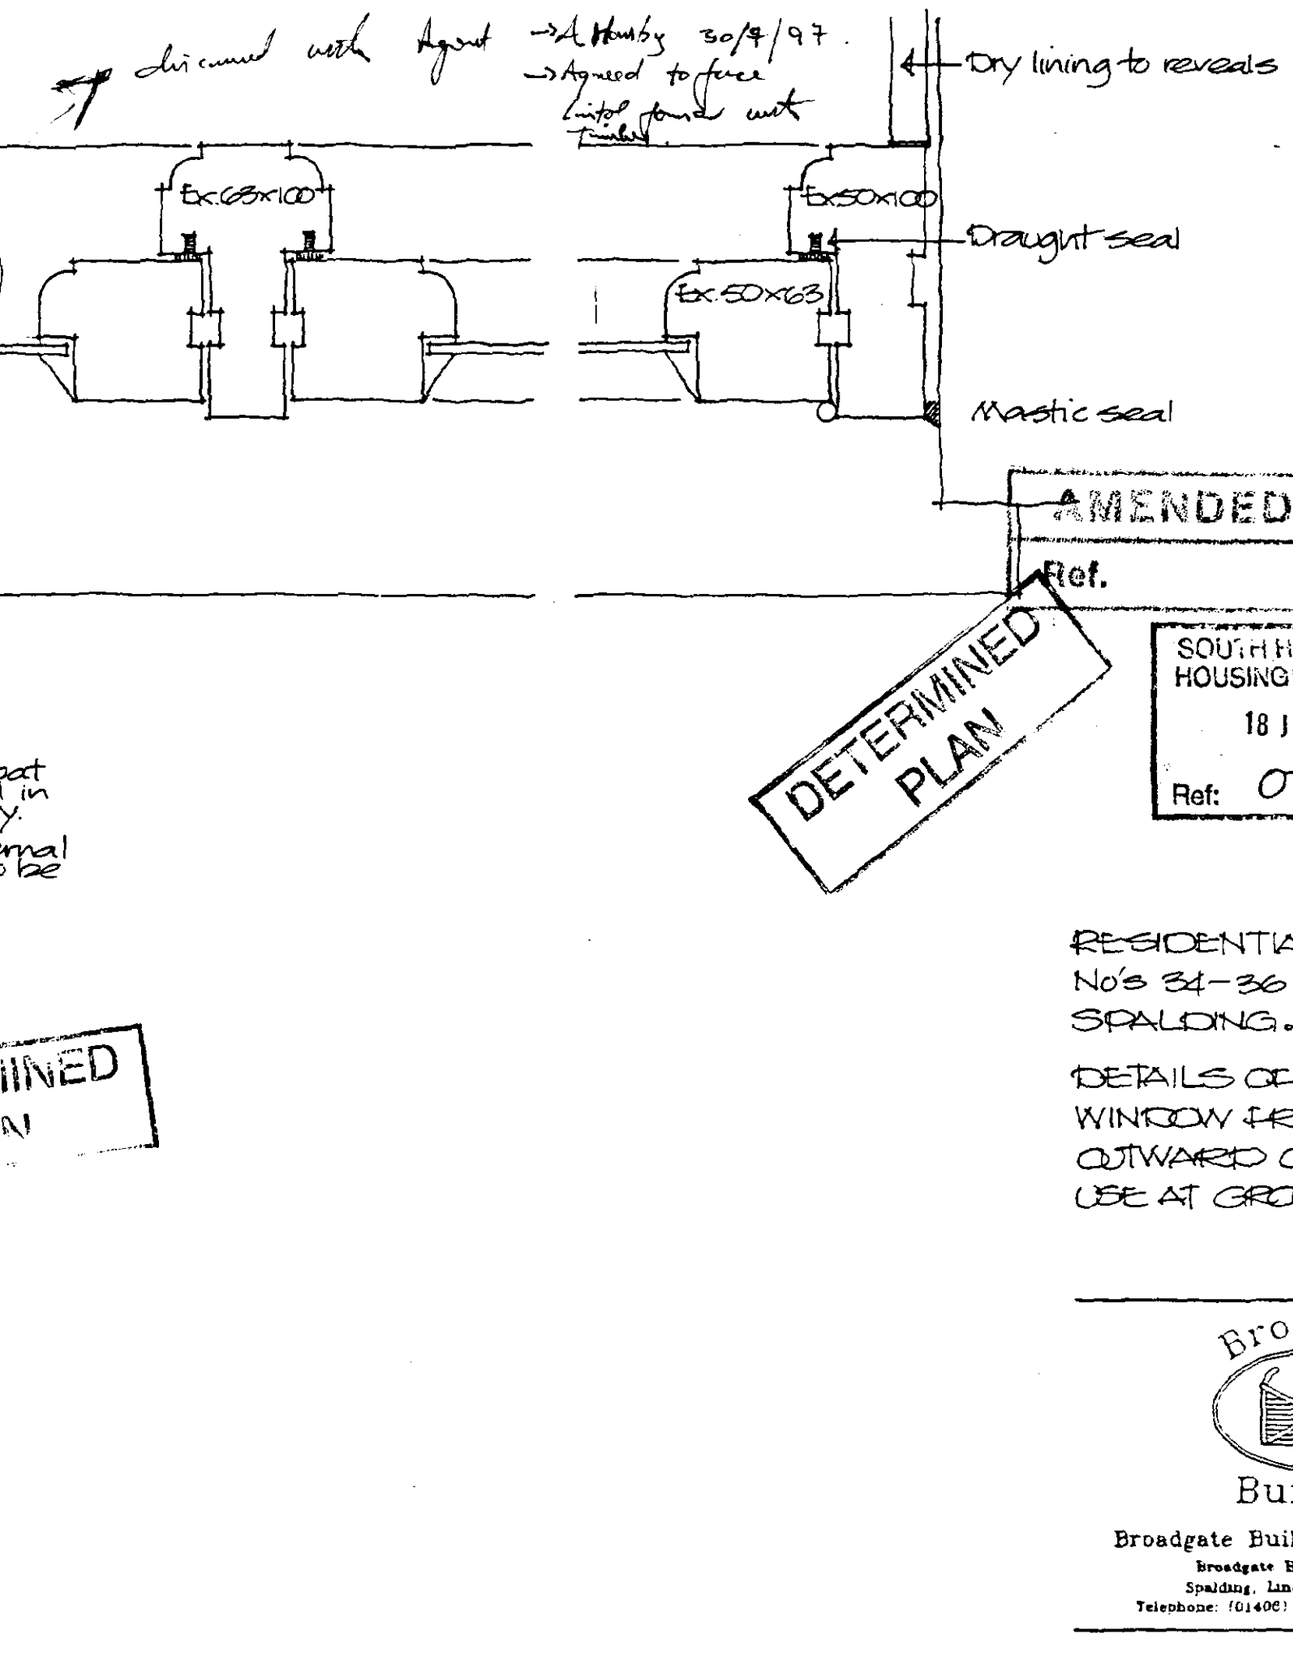

AMENDED PLAN
Ref.
SOUTH HOLLAND DC
HOUSING & PLANNING
18 JUL 1997
Ref: 0747/97


RESIDENTIAL DEVELOPMENT
No's 34-36 DOUBLE STREET,
SPALDING.


DETAILS OF CASEMENT
WINDOW FRAMES.
OUTWARD OPENING FOR
USE AT GROUND FLOOR LEVEL.

Broadgate Builders

Broadgate Builders (Spalding) Ltd
Broadgate House, Weston Hills,
Spalding, Lincolnshire. PE12 6DB.
Telephone: (01406) 380532 Fax: (01406) 380014

Scale 1:2 Amended June 97
July 97

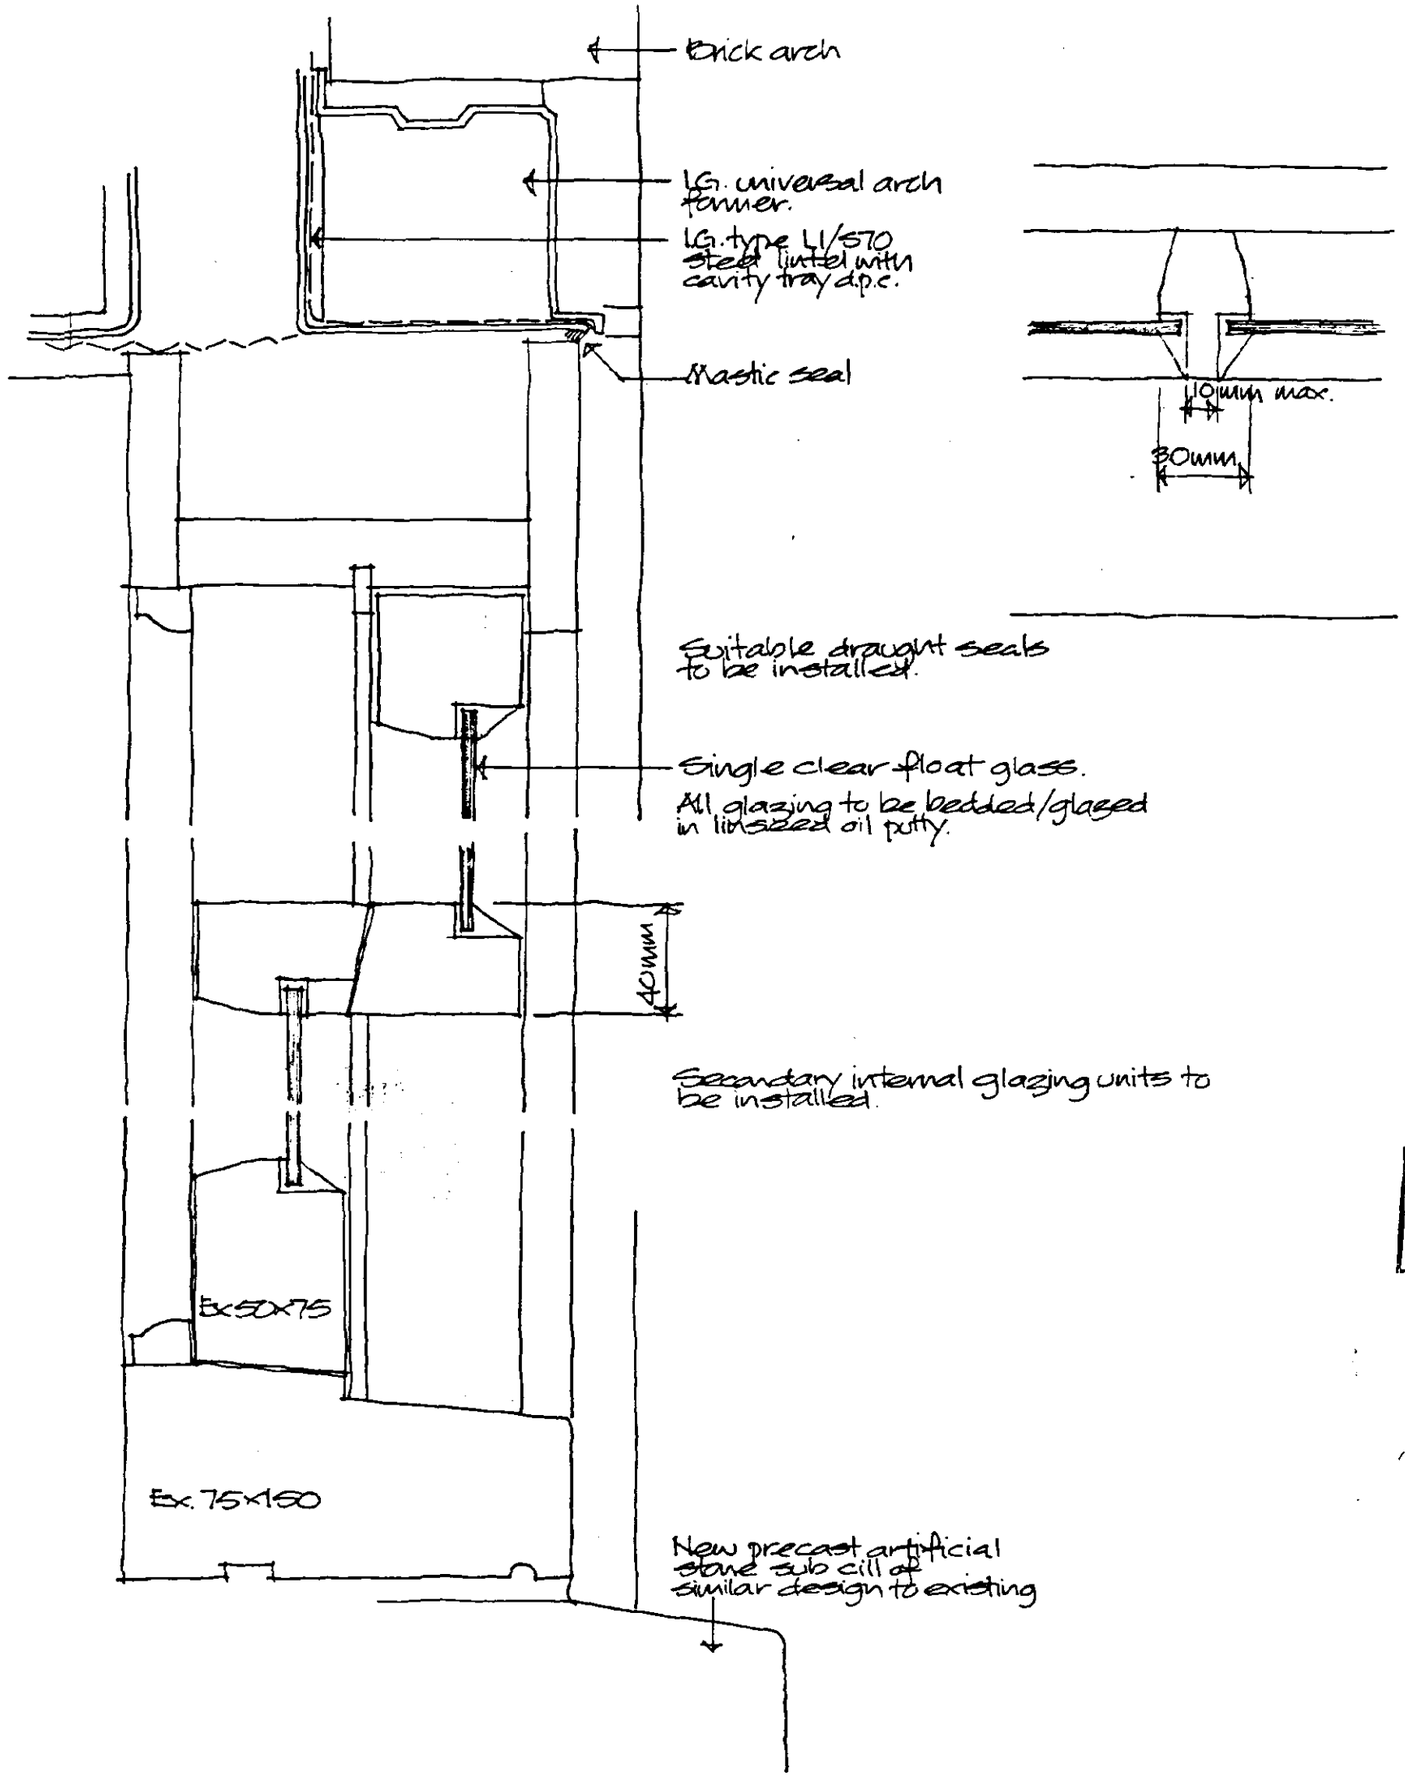

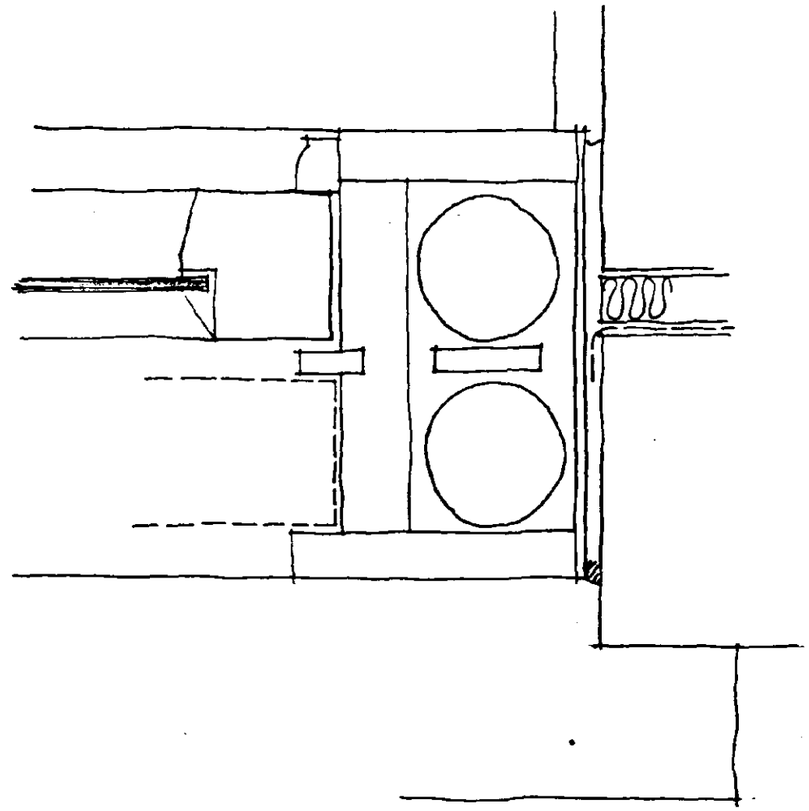

RESIDENTIAL DEVELOPMENT
No's 34-36 DOUBLE STREET,
SPALDING.


DETAILS OF BOX SASH
WINDOW FRAMES.

DETERMINED
PLAN

SOUTH HOLLAND DC
HOUSING & PLANNING
03 JUL 1997
Ref: 0747/97

Broadgate
Builders
Broadgate Builders (Spalding) Ltd
Broadgate House, Weston Hills,
Spalding, Lincolnshire, PE12 6DB.
Telephone: (01406) 380532 Fax: (01406) 380014

Scale 1:2 Amended June 97

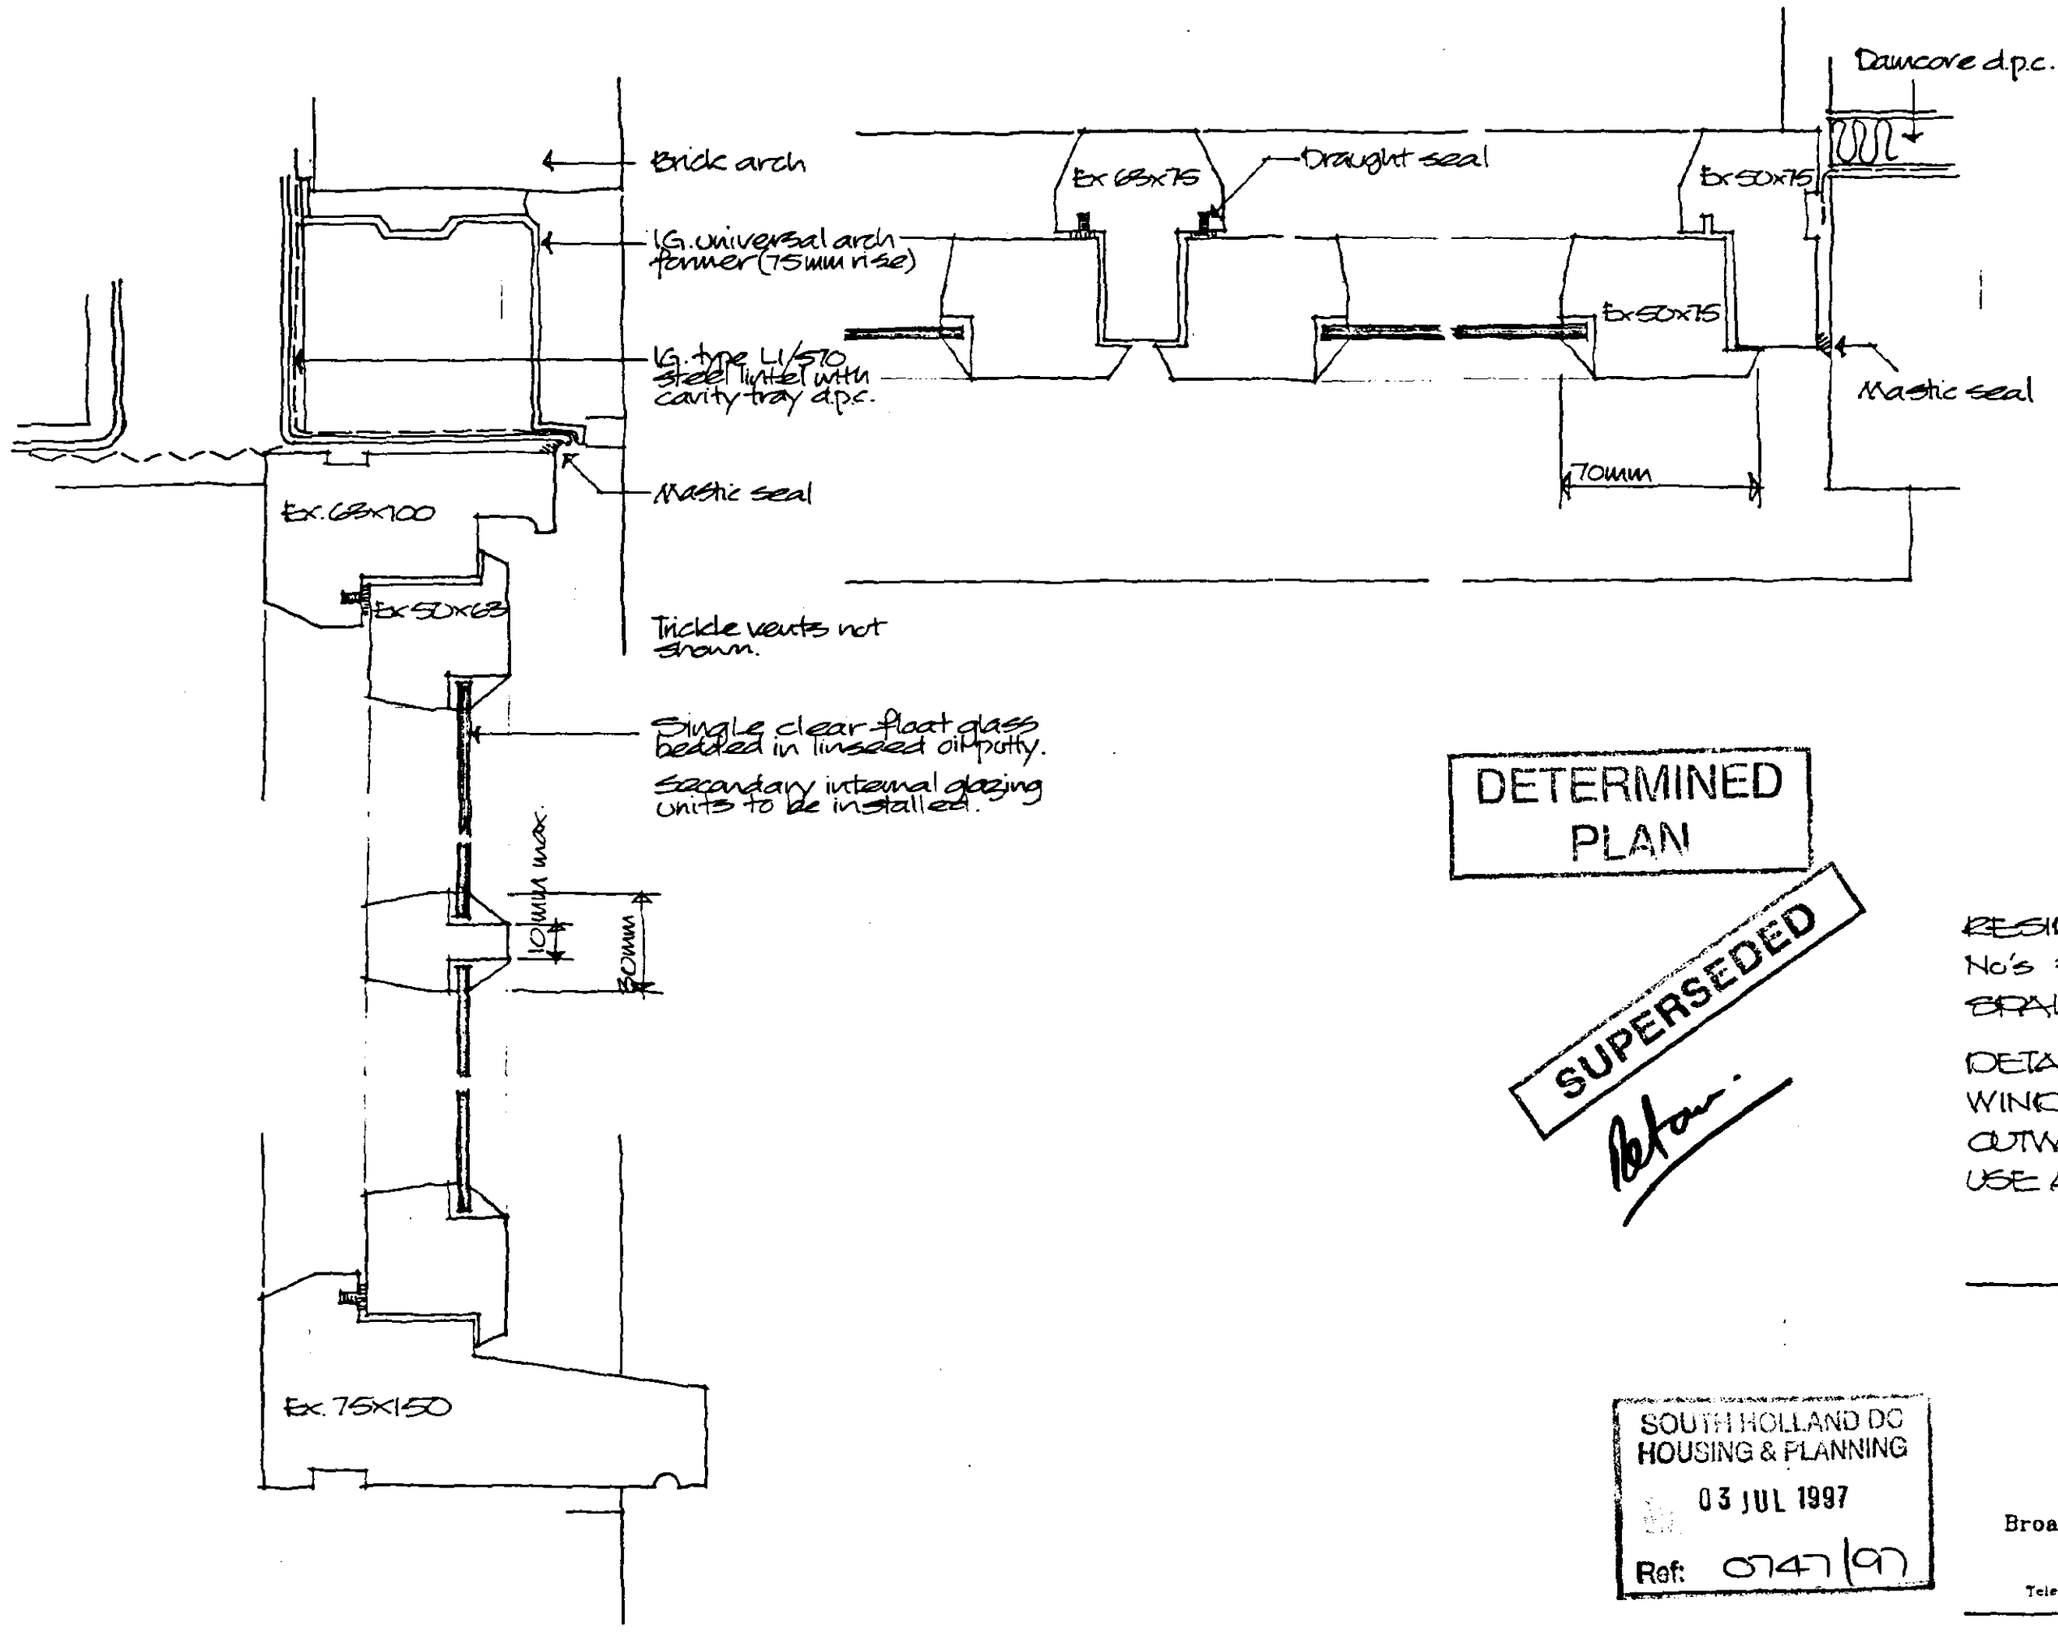

DETERMINED PLAN

SUPERSEDED

RESIDENTIAL DEVELOPMENT
No's 34-36 DOUBLE STREET,
SPALDING.

DETAILS OF CASEMENT WINDOW FRAMES.
OUTWARD OPENING FOR USE AT GROUND FLOOR LEVEL.

SOUTH HOLLAND DC
HOUSING & PLANNING
03 JUL 1997
Ref: 0747/97

Broadgate Builders

Broadgate Builders (Spalding) Ltd
Broadgate House, Weston Hills,
Spalding, Lincolnshire. PE12 6DB.
Telephone: (01406) 380532 Fax: (01406) 380014

Scale 1:2 Amended June 97
Amended July 97