



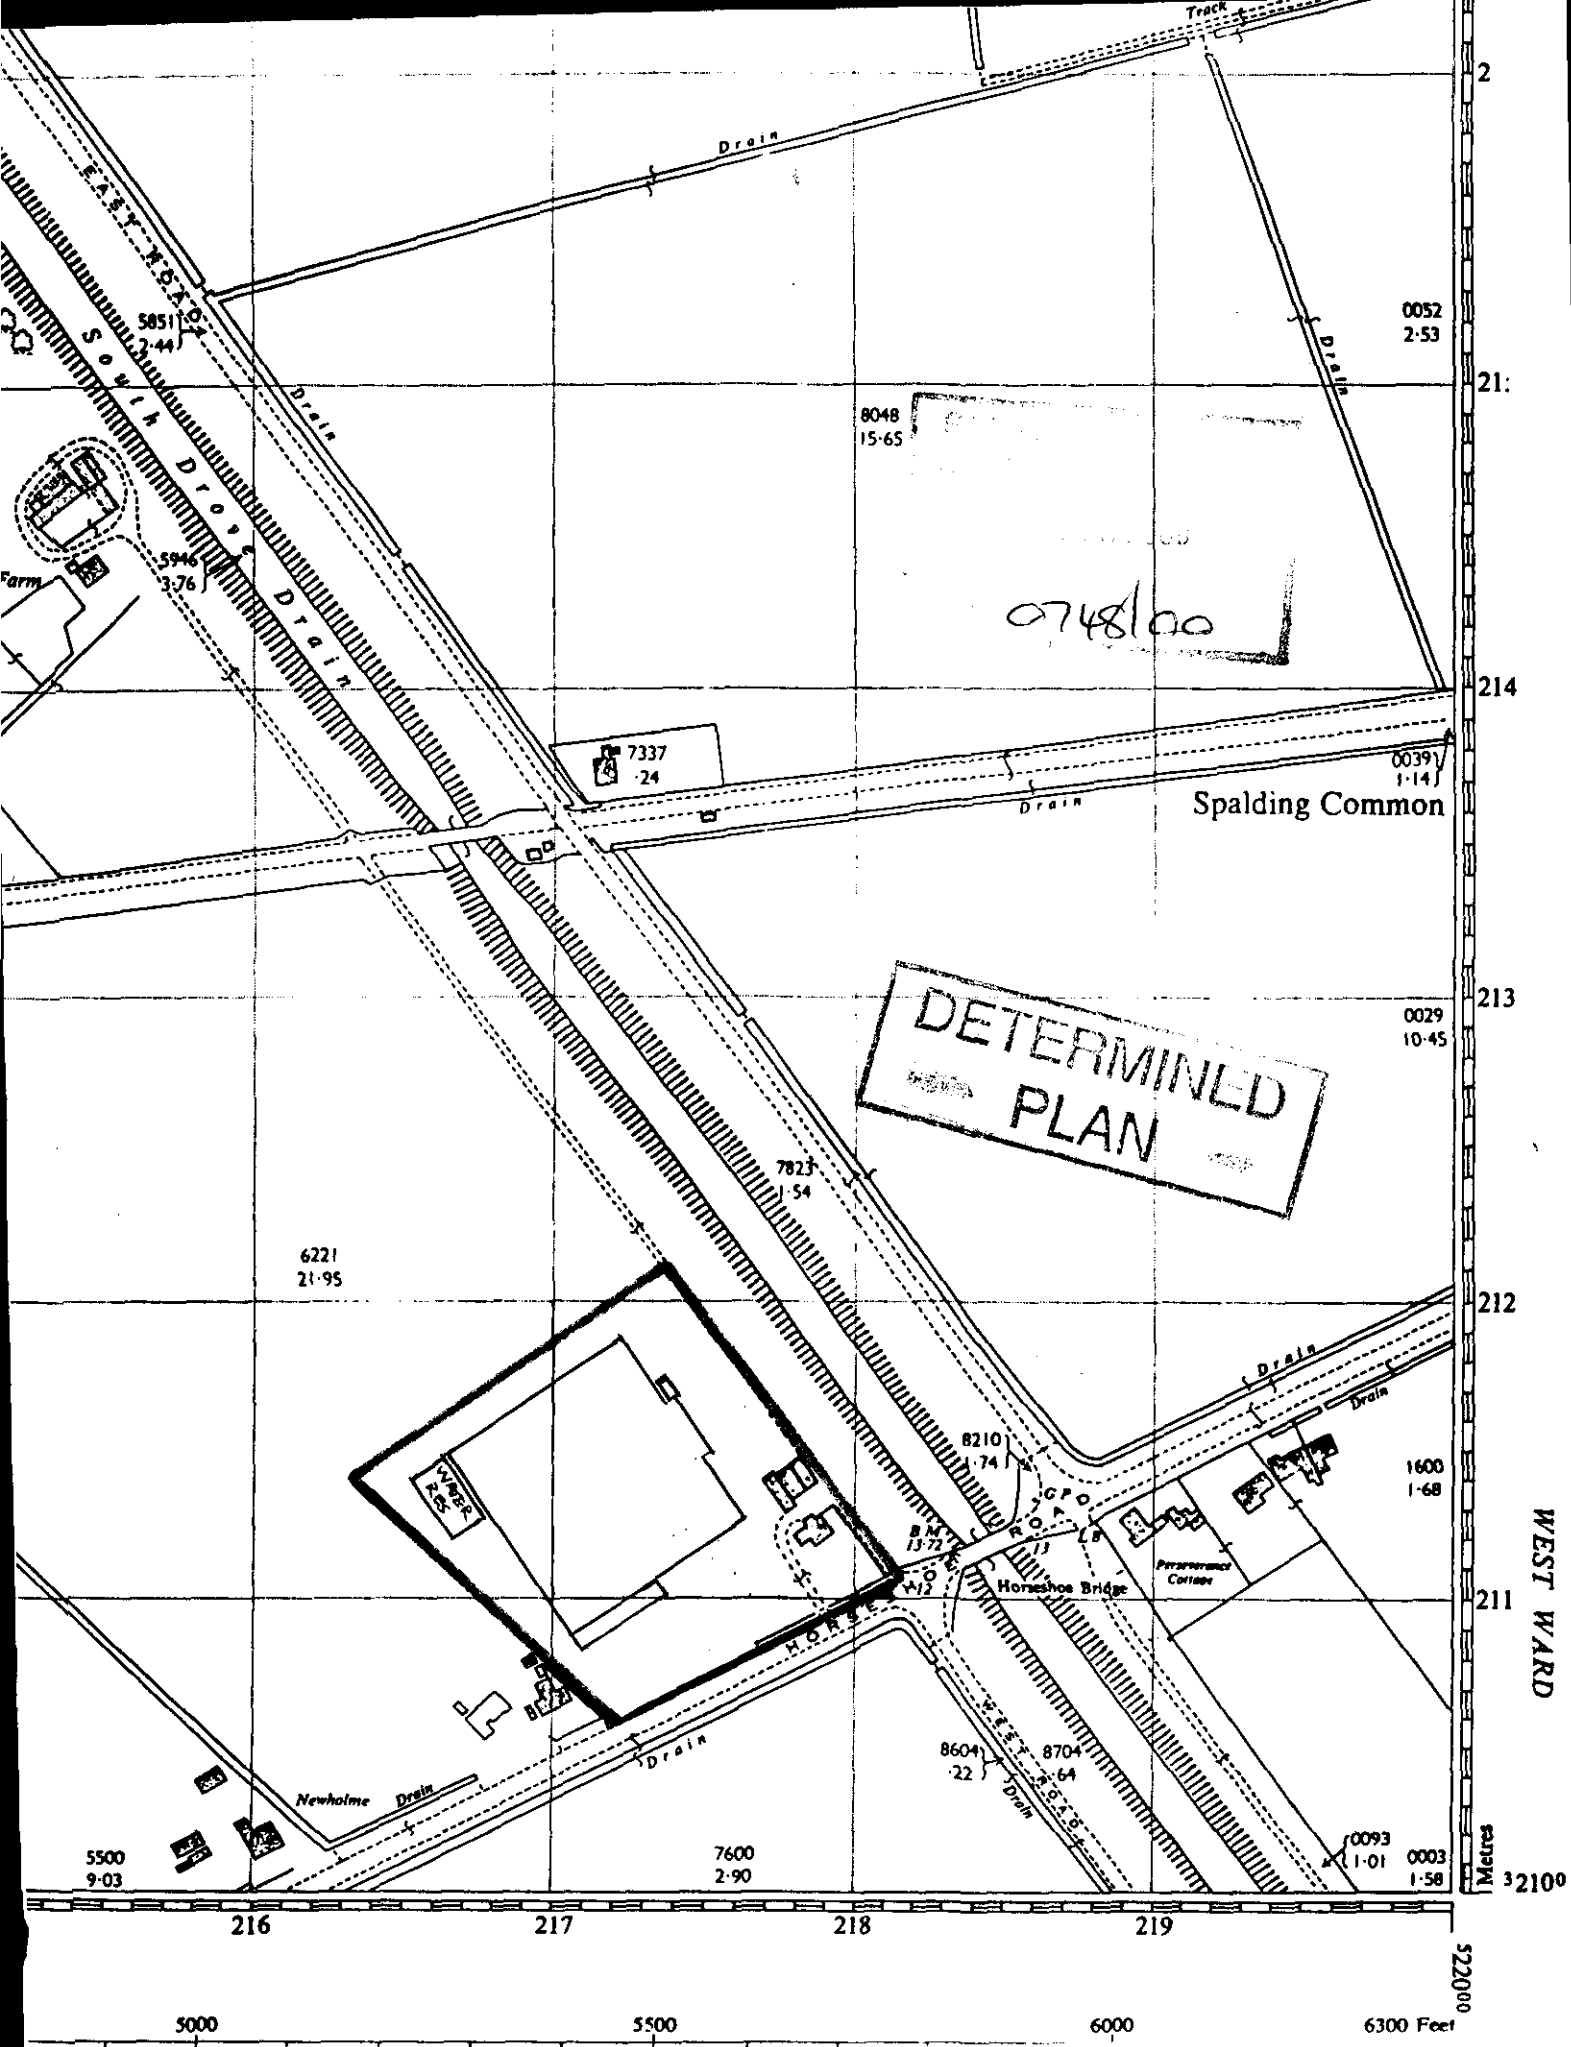

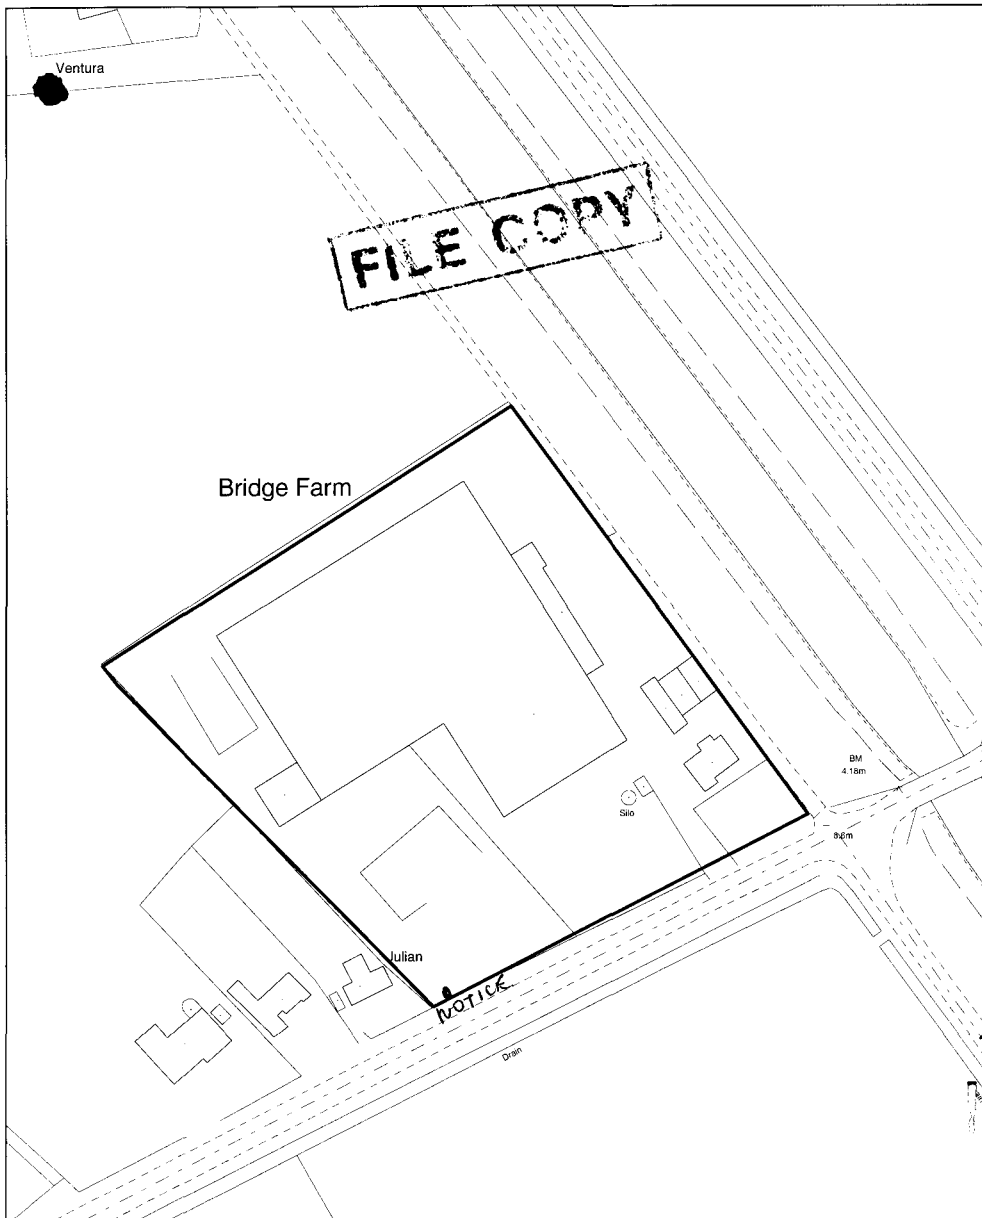

Planning Application Location Plan **Ward Member Notification**

H16/0748/00

Scale: 1:1250

Housing and Planning Services Department
Council Offices, Priory Road, Spalding, Lincolnshire
PE11 2XE

PLEASE DO NOT COPY THIS PLAN
This map is reproduced from Ordnance Survey material with
permission of Ordnance Survey on behalf of Her Majesty's
Stationary Office (c) Crown copyright. Unauthorised
reproduction infringes Crown copyright and may lead to
prosecution or civil proceedings. South Holland District Council
LA079413 2000

