


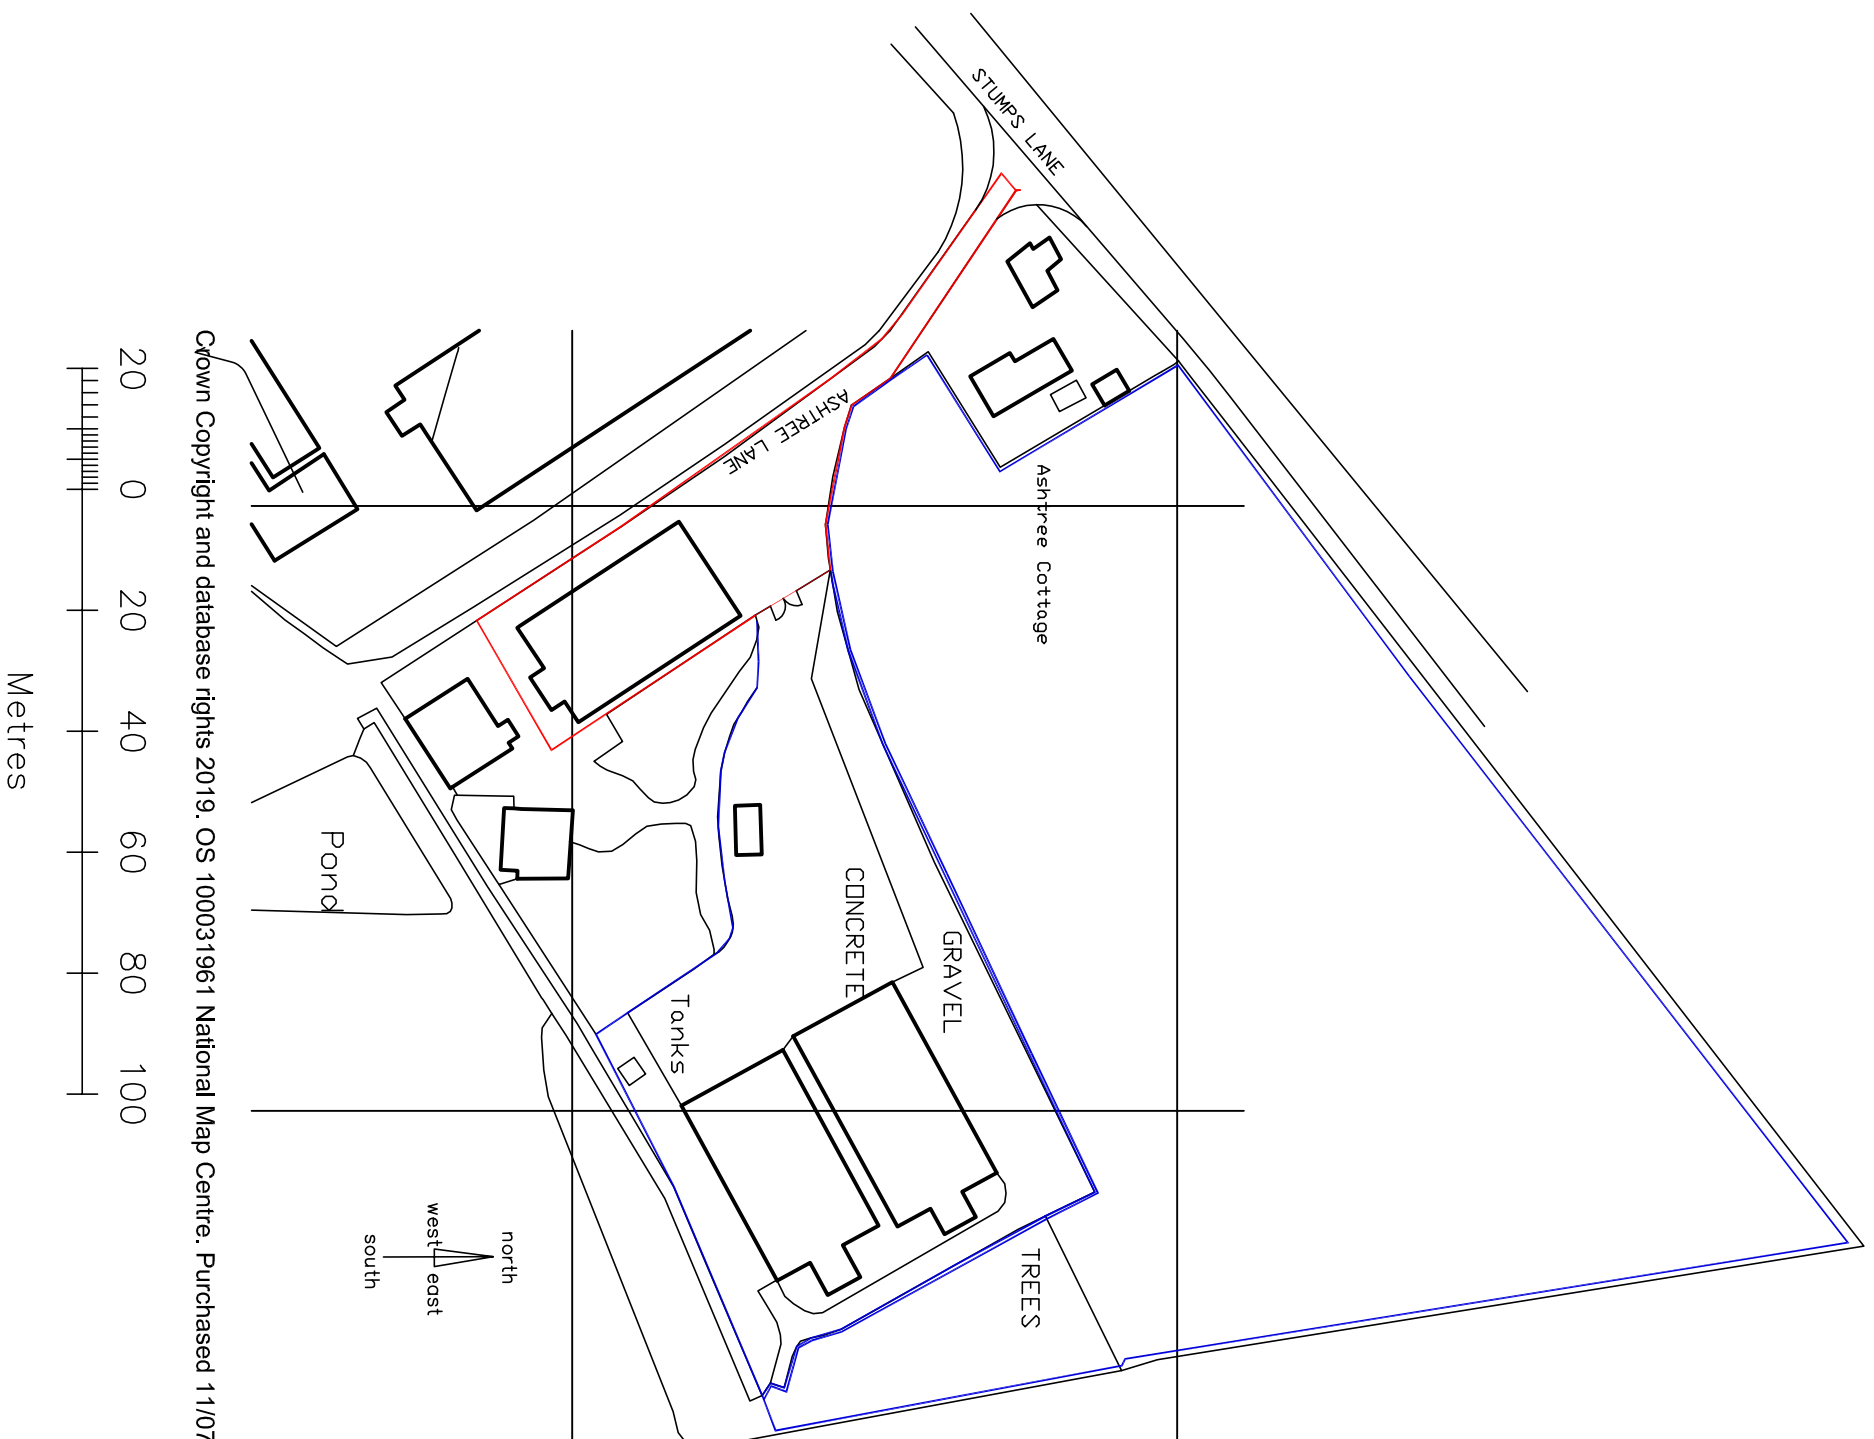

Crown Copyright and database rights 2019. OS 100031961 National Map Centre. Purchased 11/07/2019 1 year licence.

Rev	Date	Detail
A	29/07/19	DETAILS AMENDED

	
INTERIOR DESIGN	PROJECTURE PROJECT MANAGEMENT
28-29 Maxwell Road, Peterborough PE2 7JE Tel: 01773 596181 info@hld.co.uk www.hld.co.uk	
Client: HOLT MYRES	
Job Title:	
3 UNITS AT STUMPS LANE SPALDING PE12 6HB	
Scale: 1:1250 @ A3	Date: 15/07/19
Drawing Title	
SITE LOCATION PLAN UNIT 3	
Drawing No.	Revision
35083K03	A
ALL DRAWINGS ARE THE COPYRIGHT OF HLD DESIGN	