


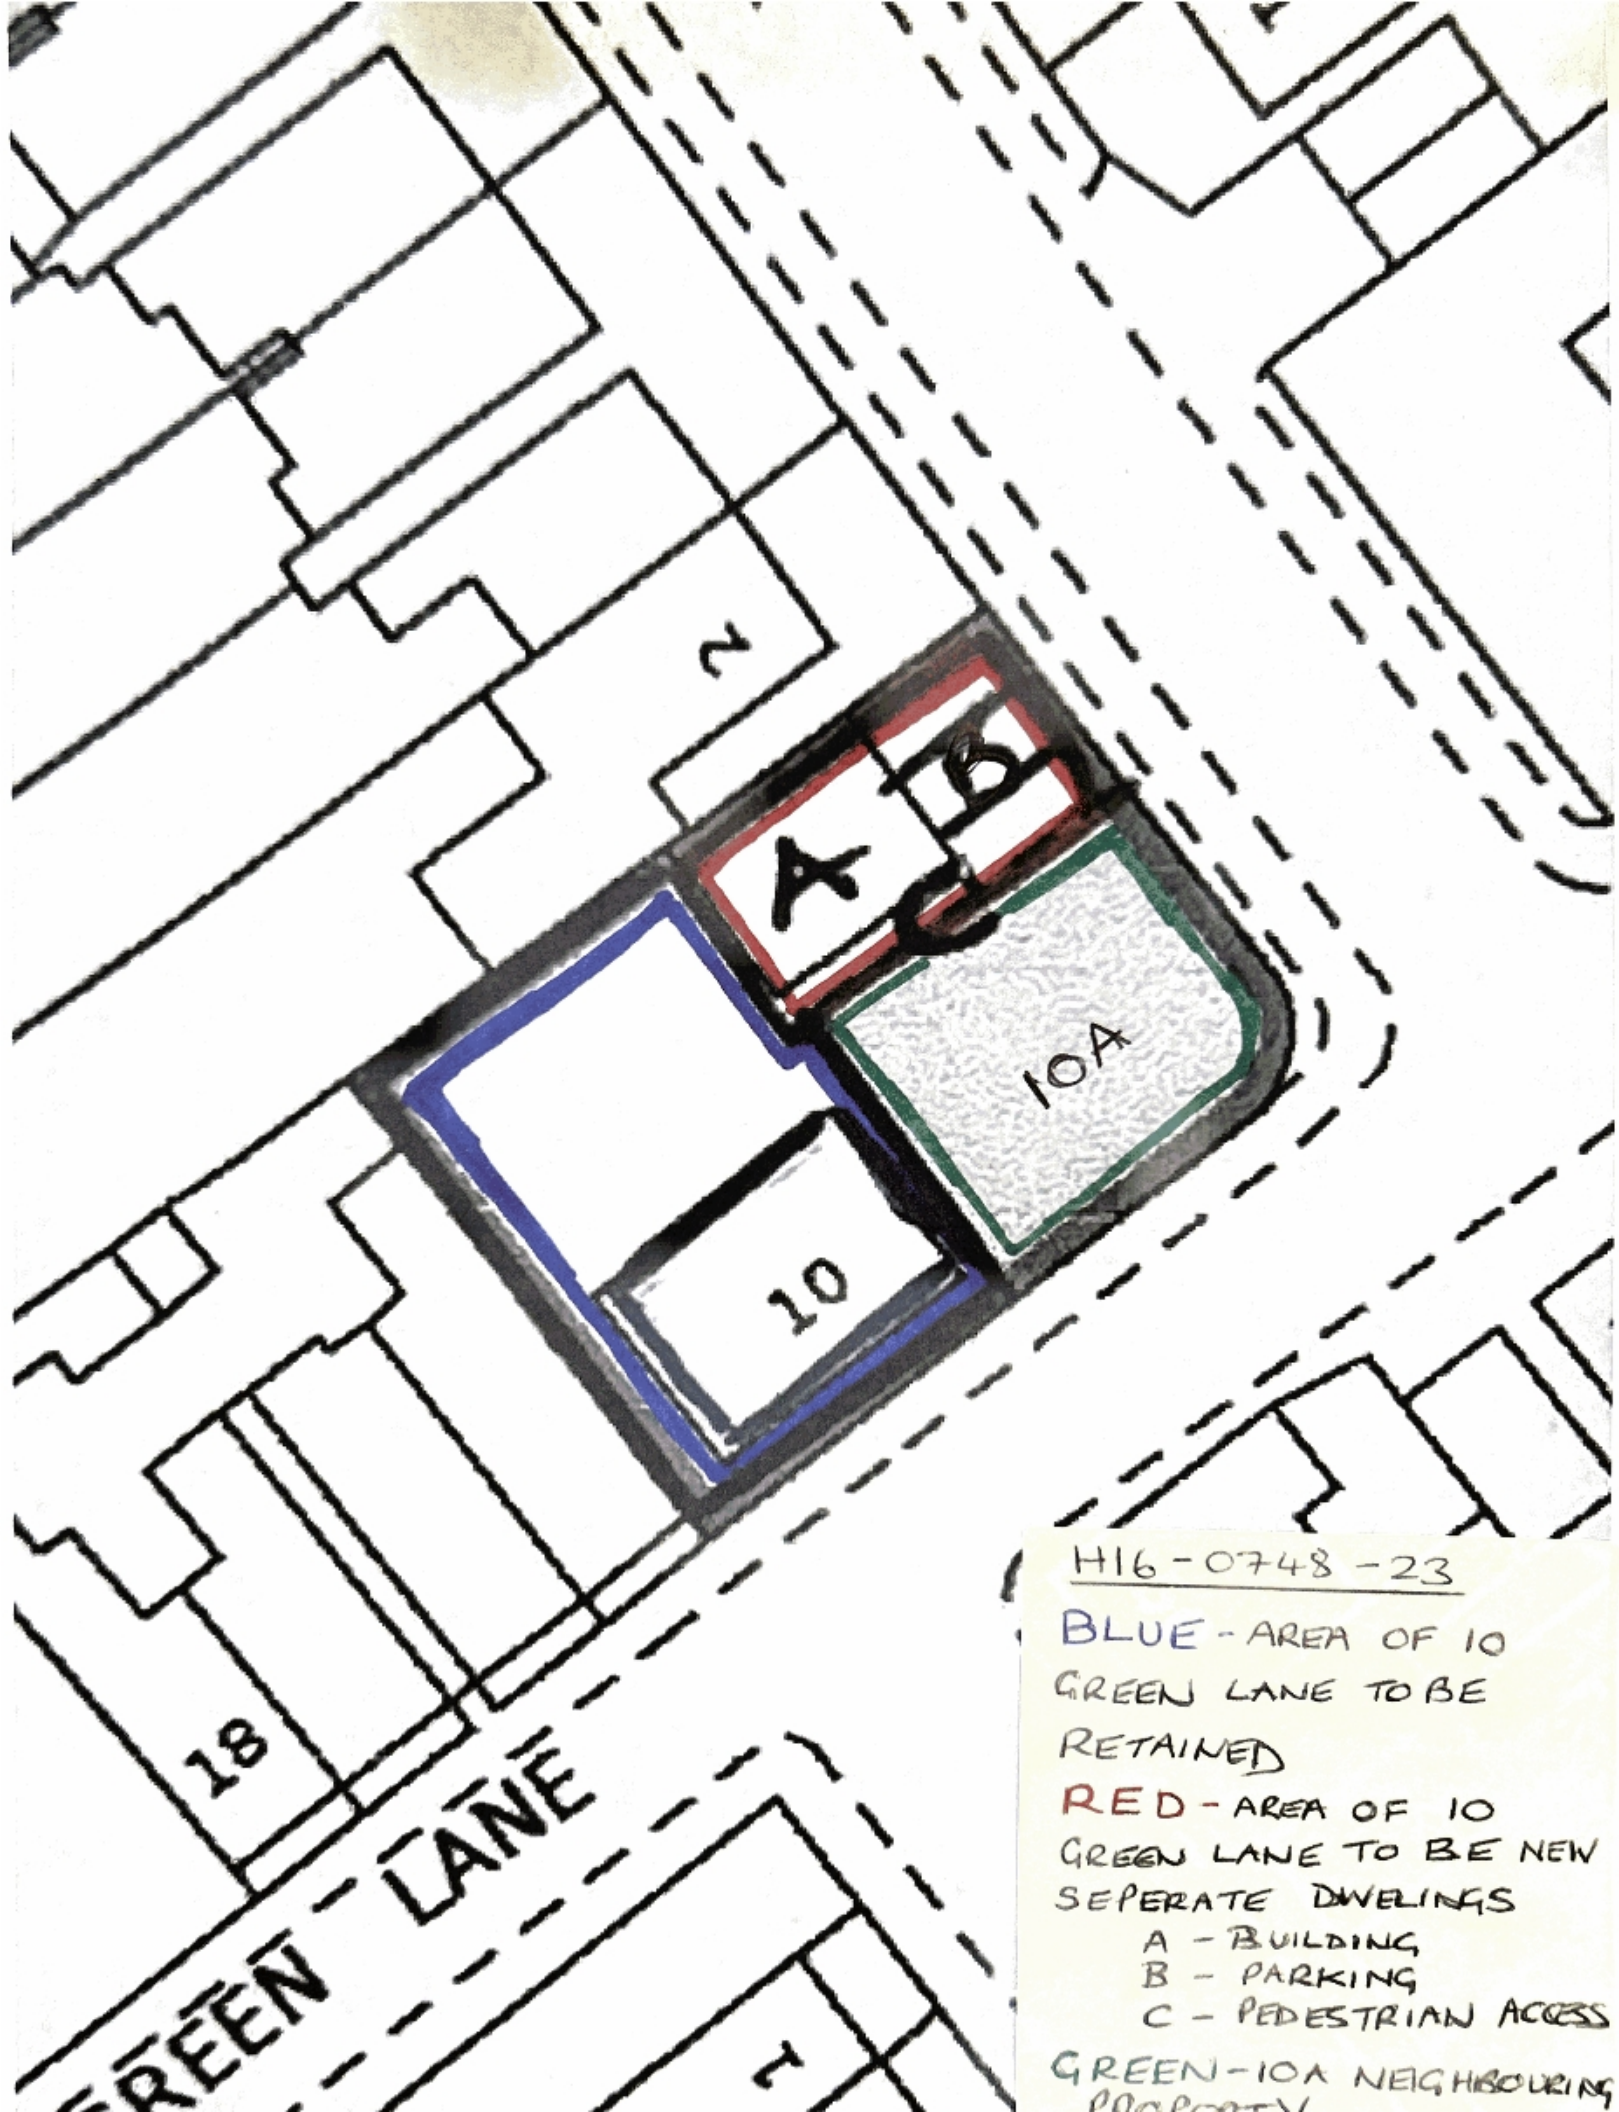

H16-0748-23

BLUE - AREA OF 10
GREEN LANE TO BE
RETAINED

RED - AREA OF 10
GREEN LANE TO BE NEW
SEPERATE DWELINGS

A - BUILDING
B - PARKING
C - PEDESTRIAN ACCESS

GREEN-10A NEIGHBOURING
PROPERTY