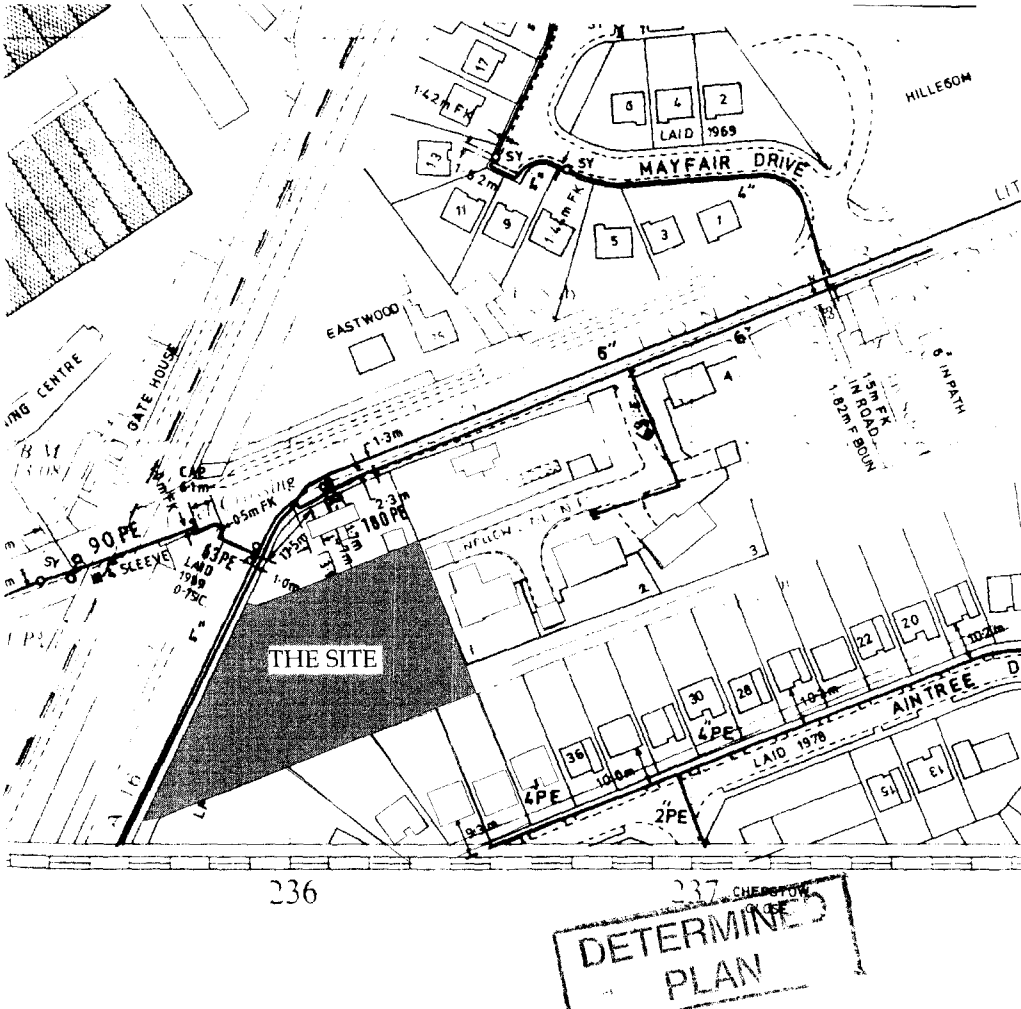


DETERMINED
PLAN

PROPOSED HEALTHCARE DEVELOPMENT SITE AT LITTLE LONDON, SPALDING, LINCS


SCALE 1 TO 1250

MAY 1998

JOHN DICKIE ASSOCIATES

PROPOSED RESIDENTIAL CARE/NURSING HOME AT LITTLE LONDON, SPALDING, LINCS
SCALE 1 TO 500
MARCH 1998

REVISION A JUNE 1998
BUILDING CHANGED TO PART SINGLE STOREY FOLLOWING COMMENTS FROM THE LPA
REVISION B JUNE 1998
BUILDING REDUCED FOLLOWING FURTHER COMMENTS FROM THE LPA.
REVISION C JULY 1998
FURTHER REVISIONS TO BUILDING FOLLOWING SITE MEETING WITH PLANNING OFFICER.
REVISION D AUGUST 1998
ALTERATIONS TO BUILDING FOLLOWING COMMENTS FROM THE INTERNAL DRAINAGE BOARD.

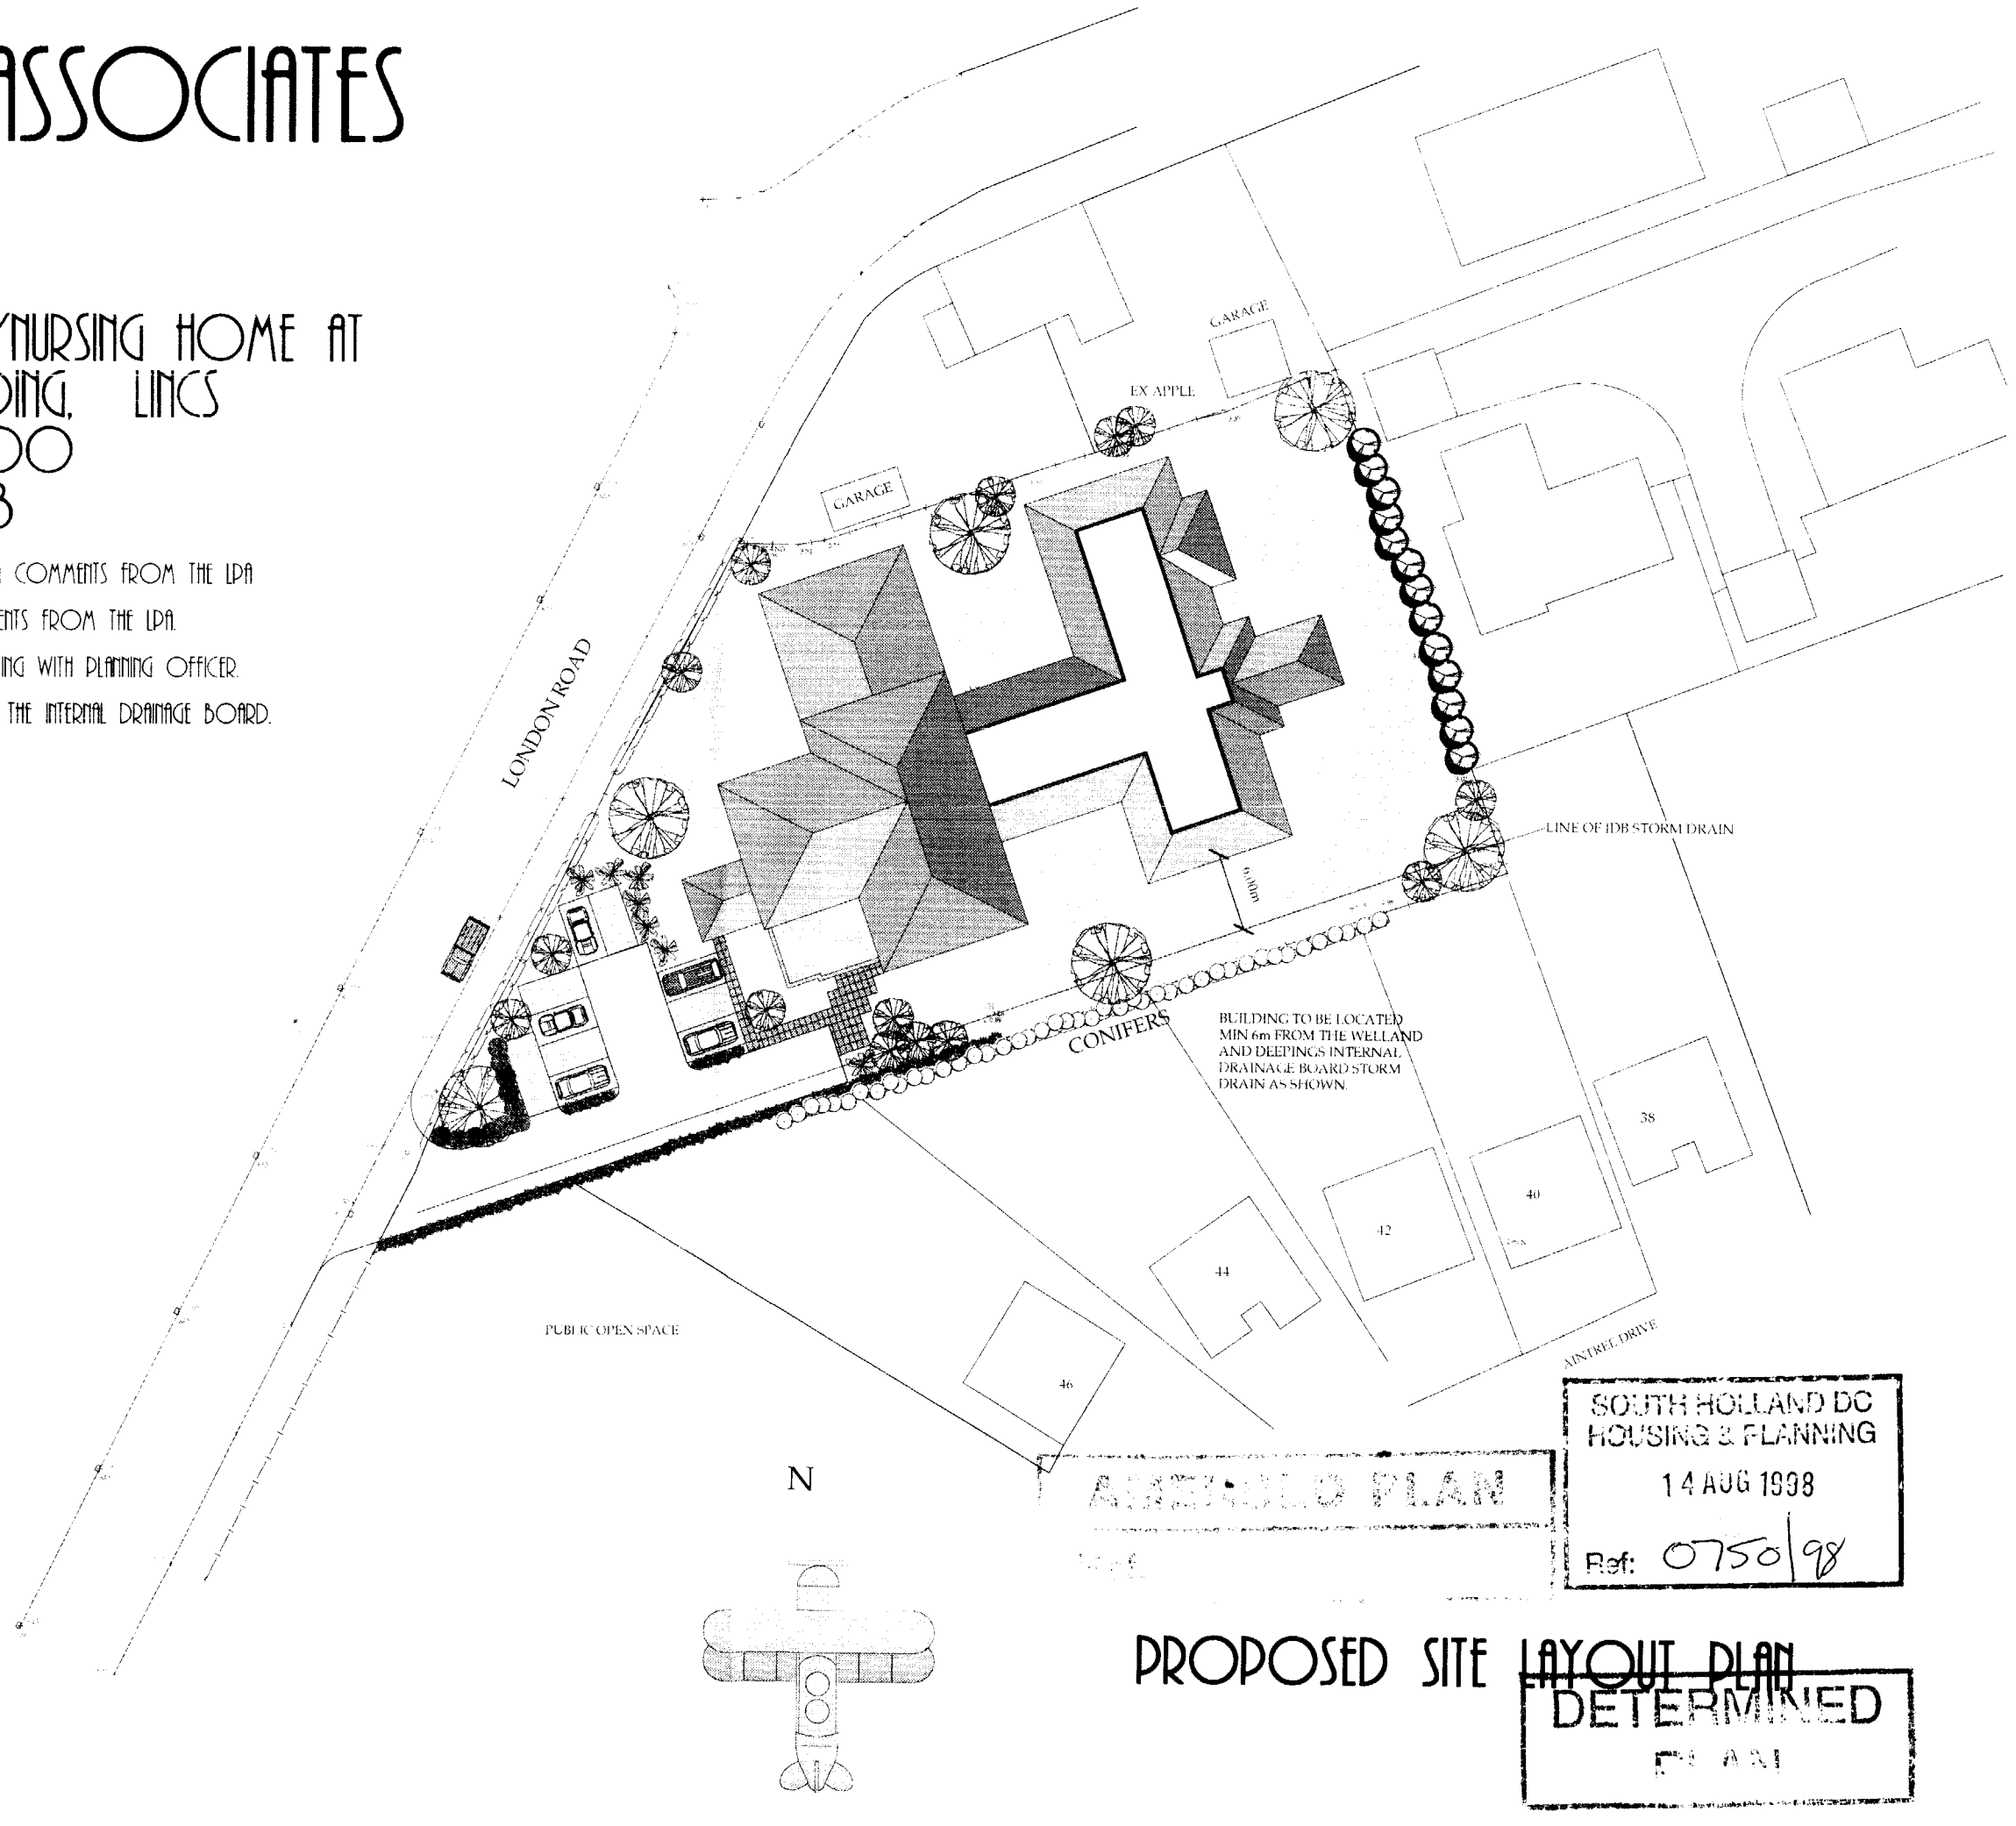

SOUTH HOLLAND DC
HOUSING & PLANNING
14 AUG 1998
Ref: 0750/98

ASSOCIATED PLAN

PROPOSED SITE LAYOUT PLAN

DETERMINED
PLAN