
PLANNING APPLICATION DRAWING

REVISION A

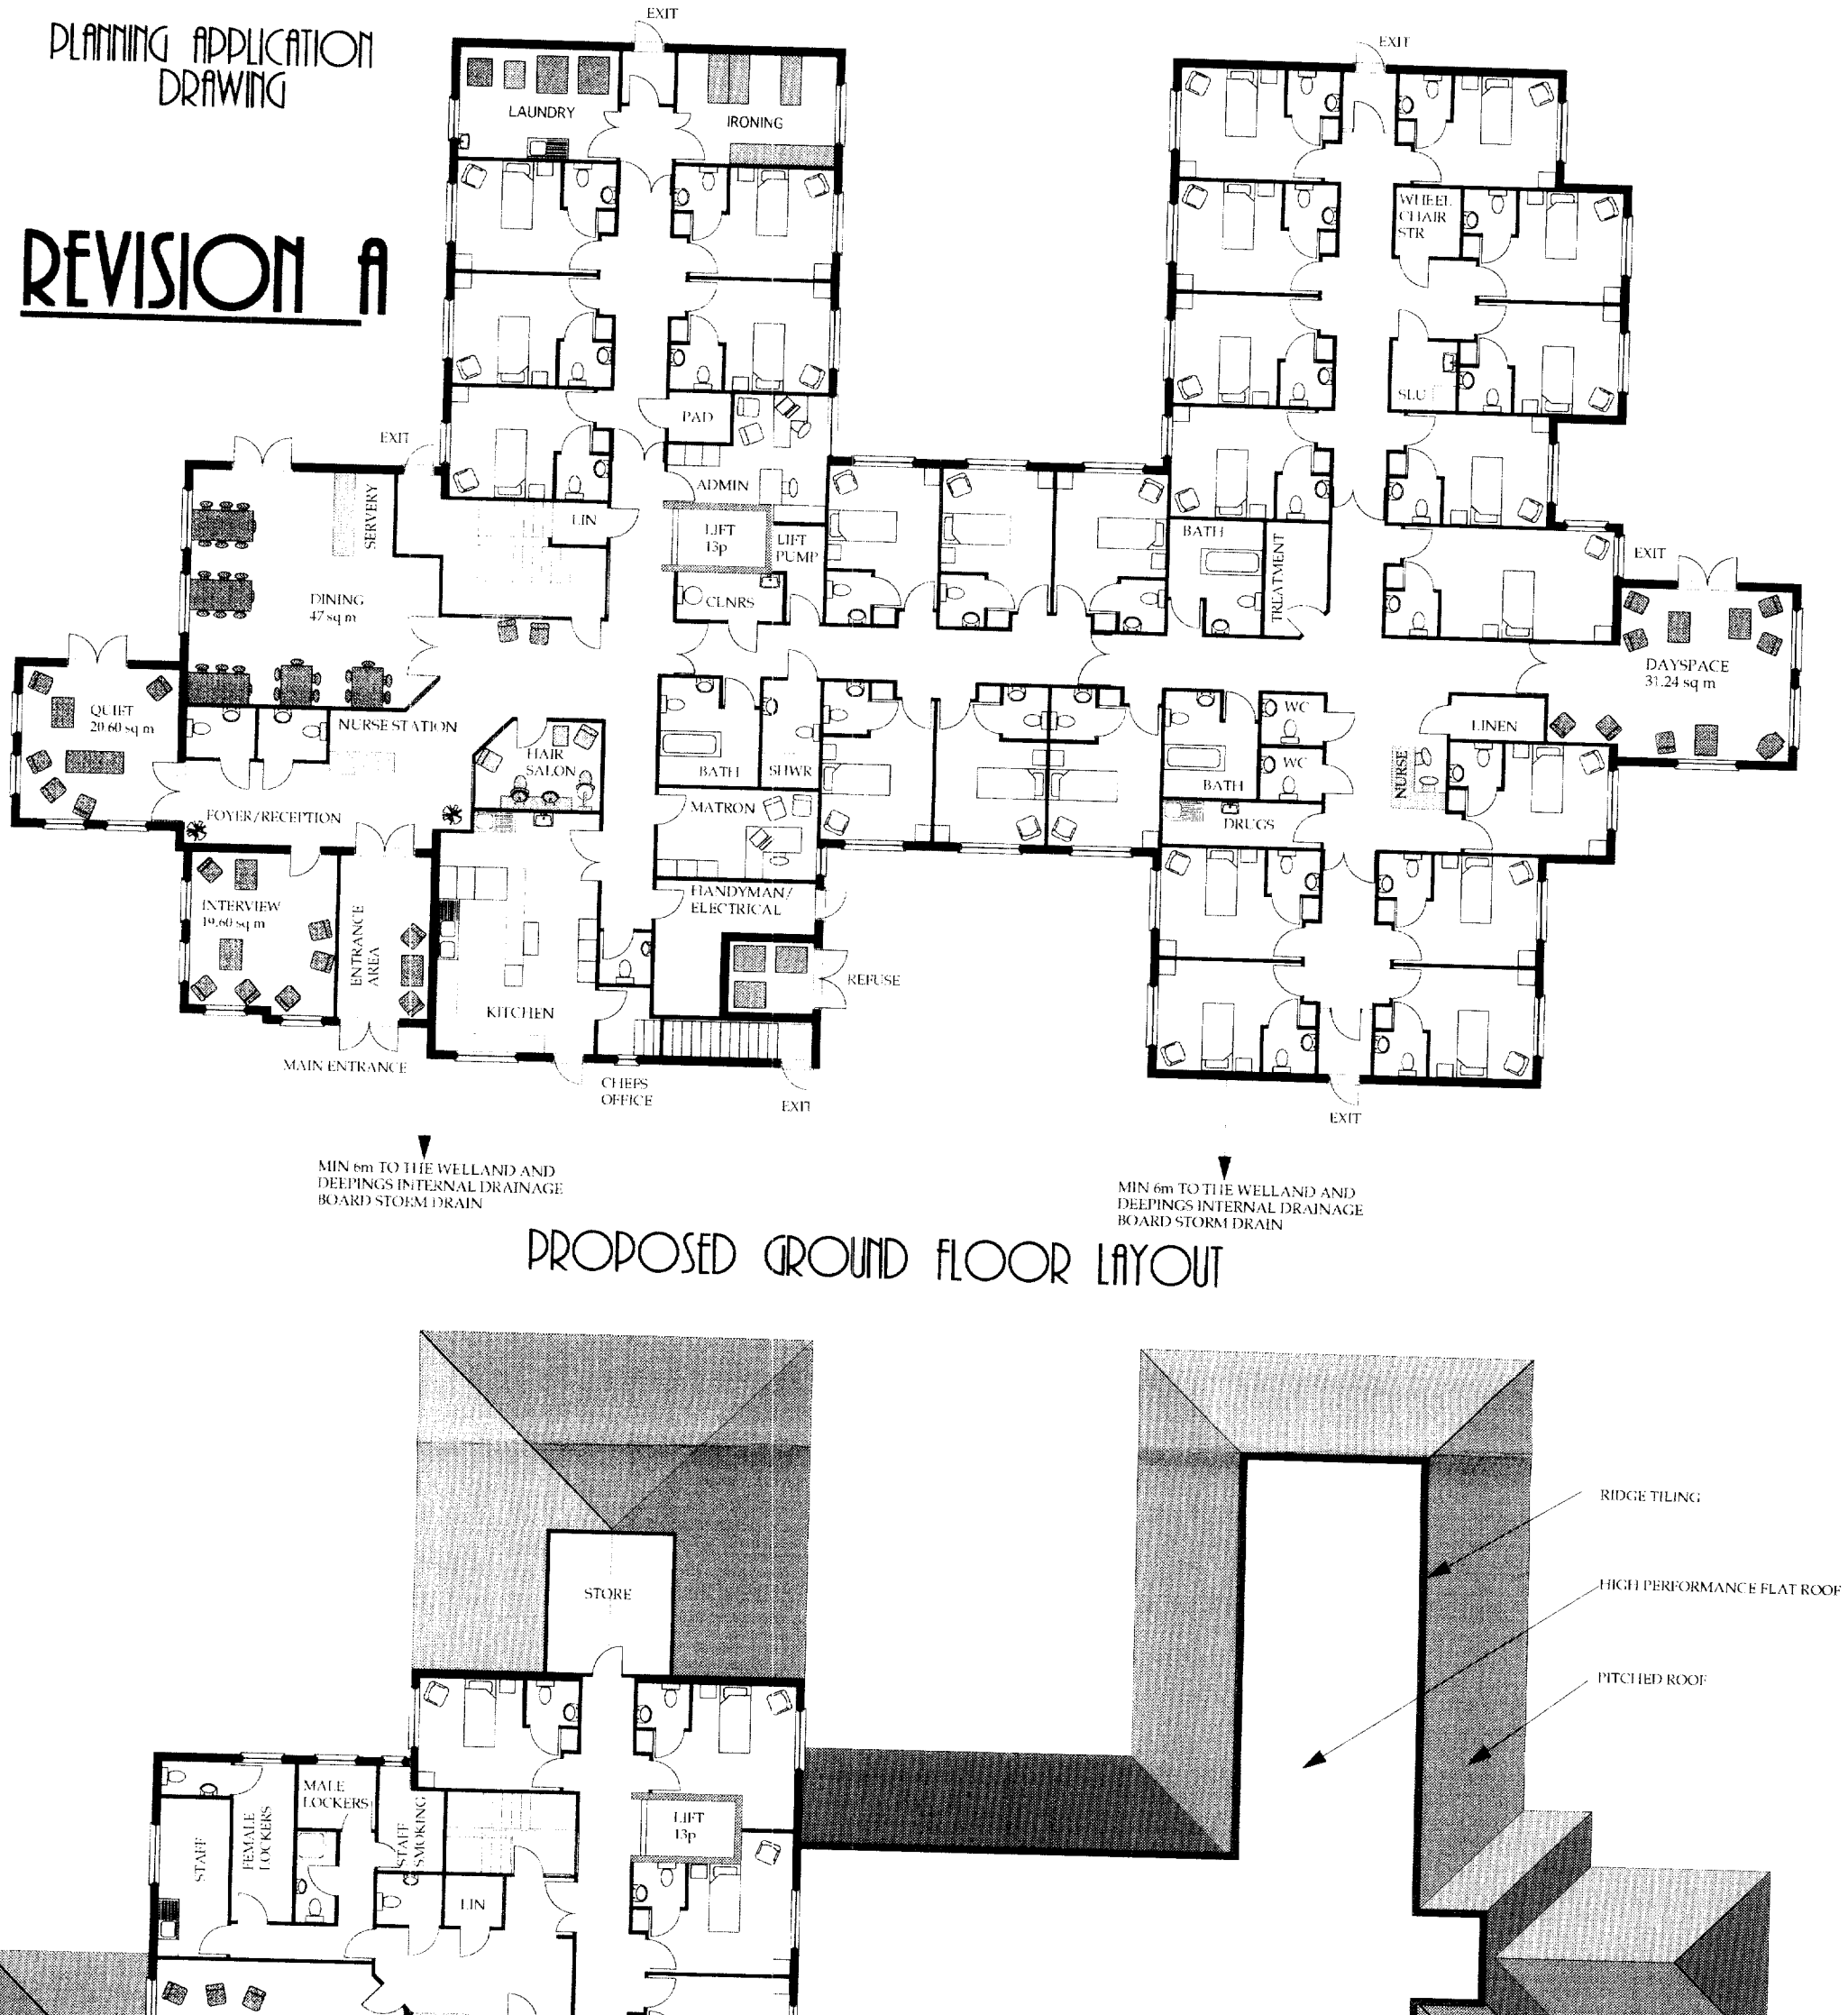

PROPOSED GROUND FLOOR LAYOUT

DETERMINED PLAN

Ref.


SOUTH HOLLAND DISTRICT COUNCIL HOUSING & PLANNING 14 AUG 1998 Ref: S/0750/98

PROPOSED FIRST FLOOR LAYOUT

PROPOSED DEVELOPMENT AT LITTLE LONDON, SPALDING, LINCS

SCALE 1 TO 200 JULY 1998

PLANNING APPLICATION DRAWING

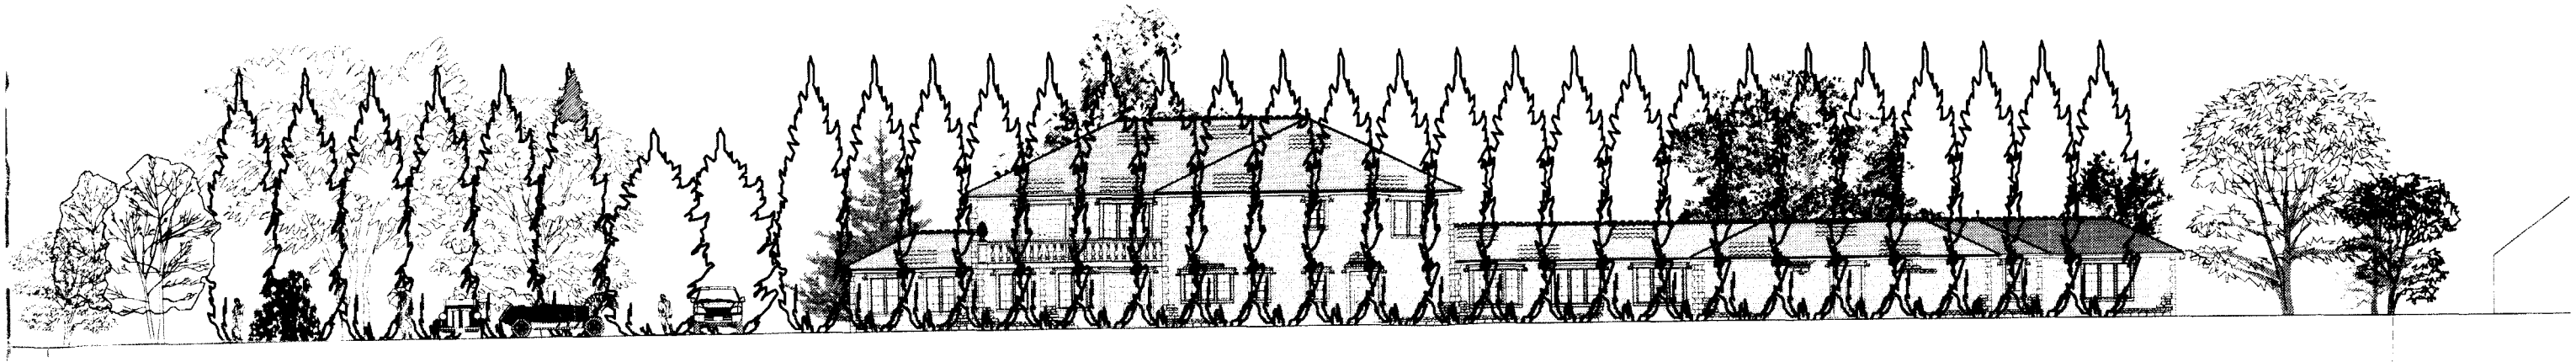

PROPOSED SOUTHERN ELEVATION

FRONT OF SITE

REAR OF SITE



PROPOSED WESTERN ELEVATION



PROPOSED NORTHERN ELEVATION

REAR OF SITE

PROPOSED RESIDENTIAL CARE/NURSING HOME AT LITTLE LONDON, SPALDING, LINCS SCALE 1:250

DETERMINED PLAN

FRONT OF SITE