
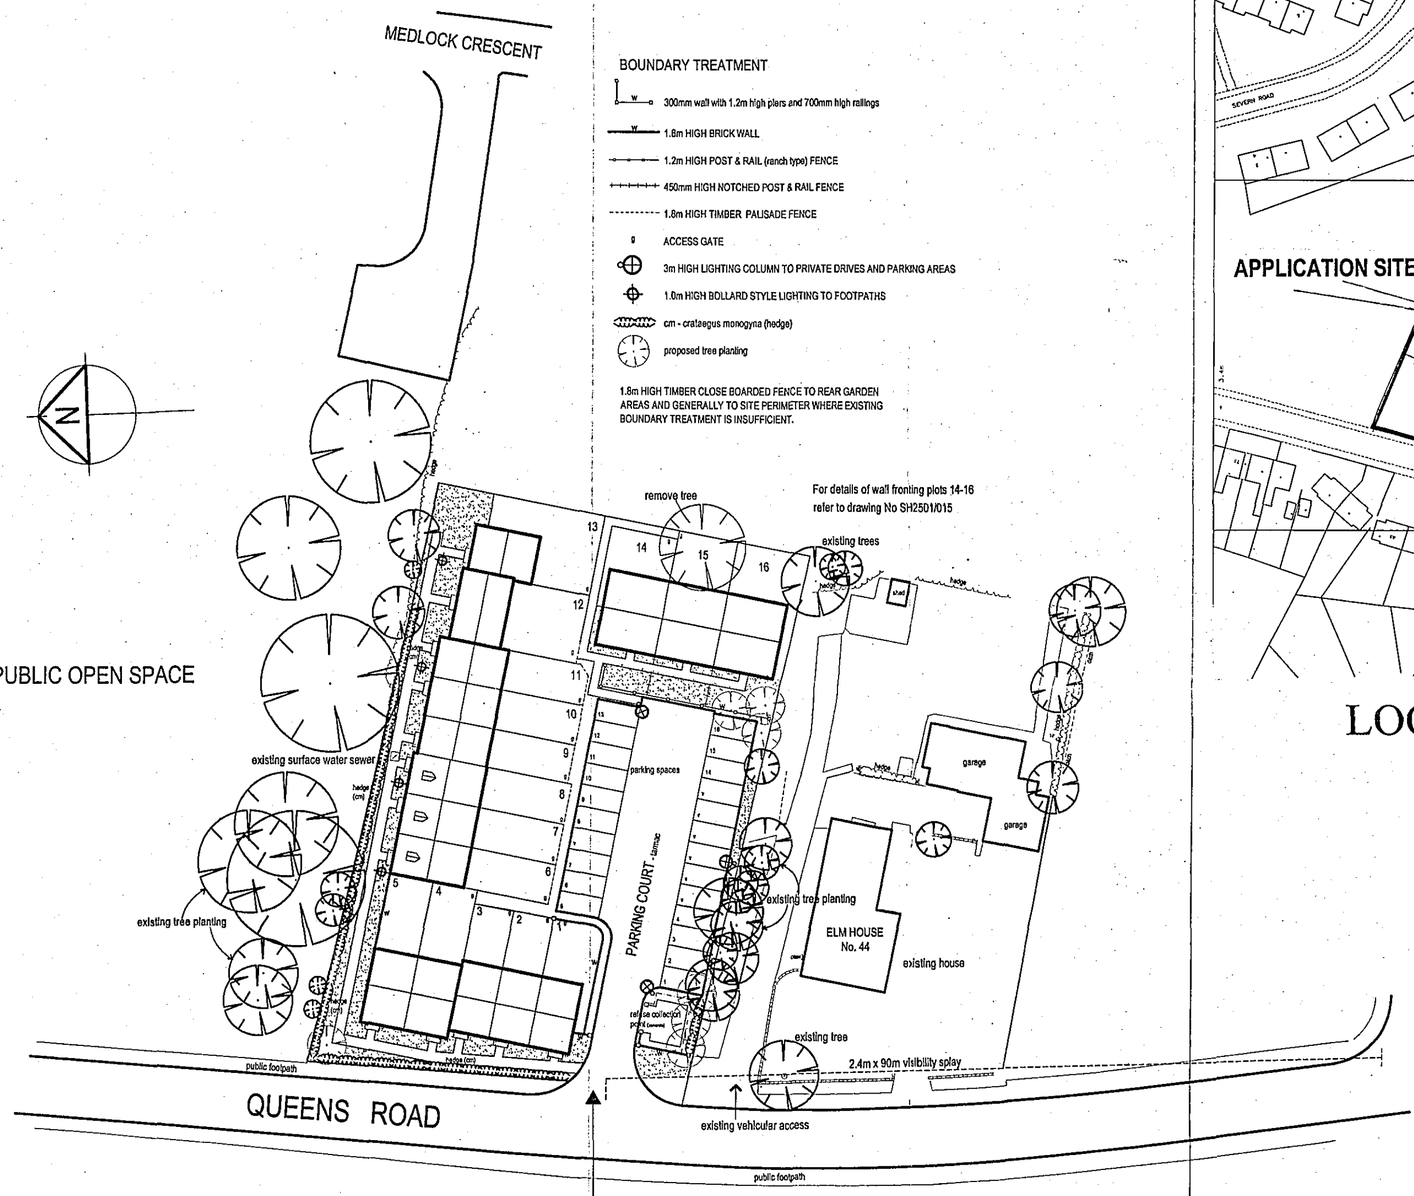


SITE LAYOUT 1:500

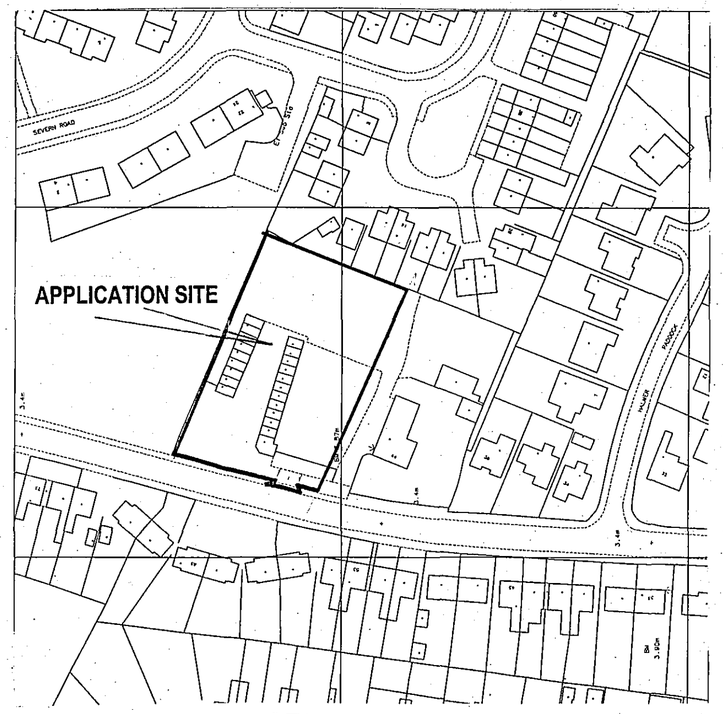

LOCATION PLAN 1:1250

SHDC
Planning & Development
2 9 SEP 2005
Ref: 0751/05

AMENDED PLAN
Ref. A1

SUPERSEDED

B	WALL DETAIL INDICATED TO PLOTS 14-16 (as requested by planners)	09/05	MD
A	ALTERATIONS TO LAYOUT AND DESIGN (as requested by planners)	07/05	MD

SOVEREIGN HOMES

Fulney Hall,
69 Holbeach Road
Spalding, Lincolnshire,
PE12 6ER

Tel : 01775 716716
Fax : 01775 716715

Website: www.sovereignhomes.co.uk

SITE REF.

RESIDENTIAL DEVELOPMENT AT
QUEENS ROAD, SPALDING, LINCOLNSHIRE.

DRAWING

SITE & LOCATION PLAN

DRAWN	SCALE	DATE	DRG. NO
MD	1:500,1:1250	05/05	SH2501//001 B