
GROUND FLOOR FLAT. 15 LONDON ROAD SPALDING - CHANGE OF USE FROM OFFICE.

FLAT 1A.

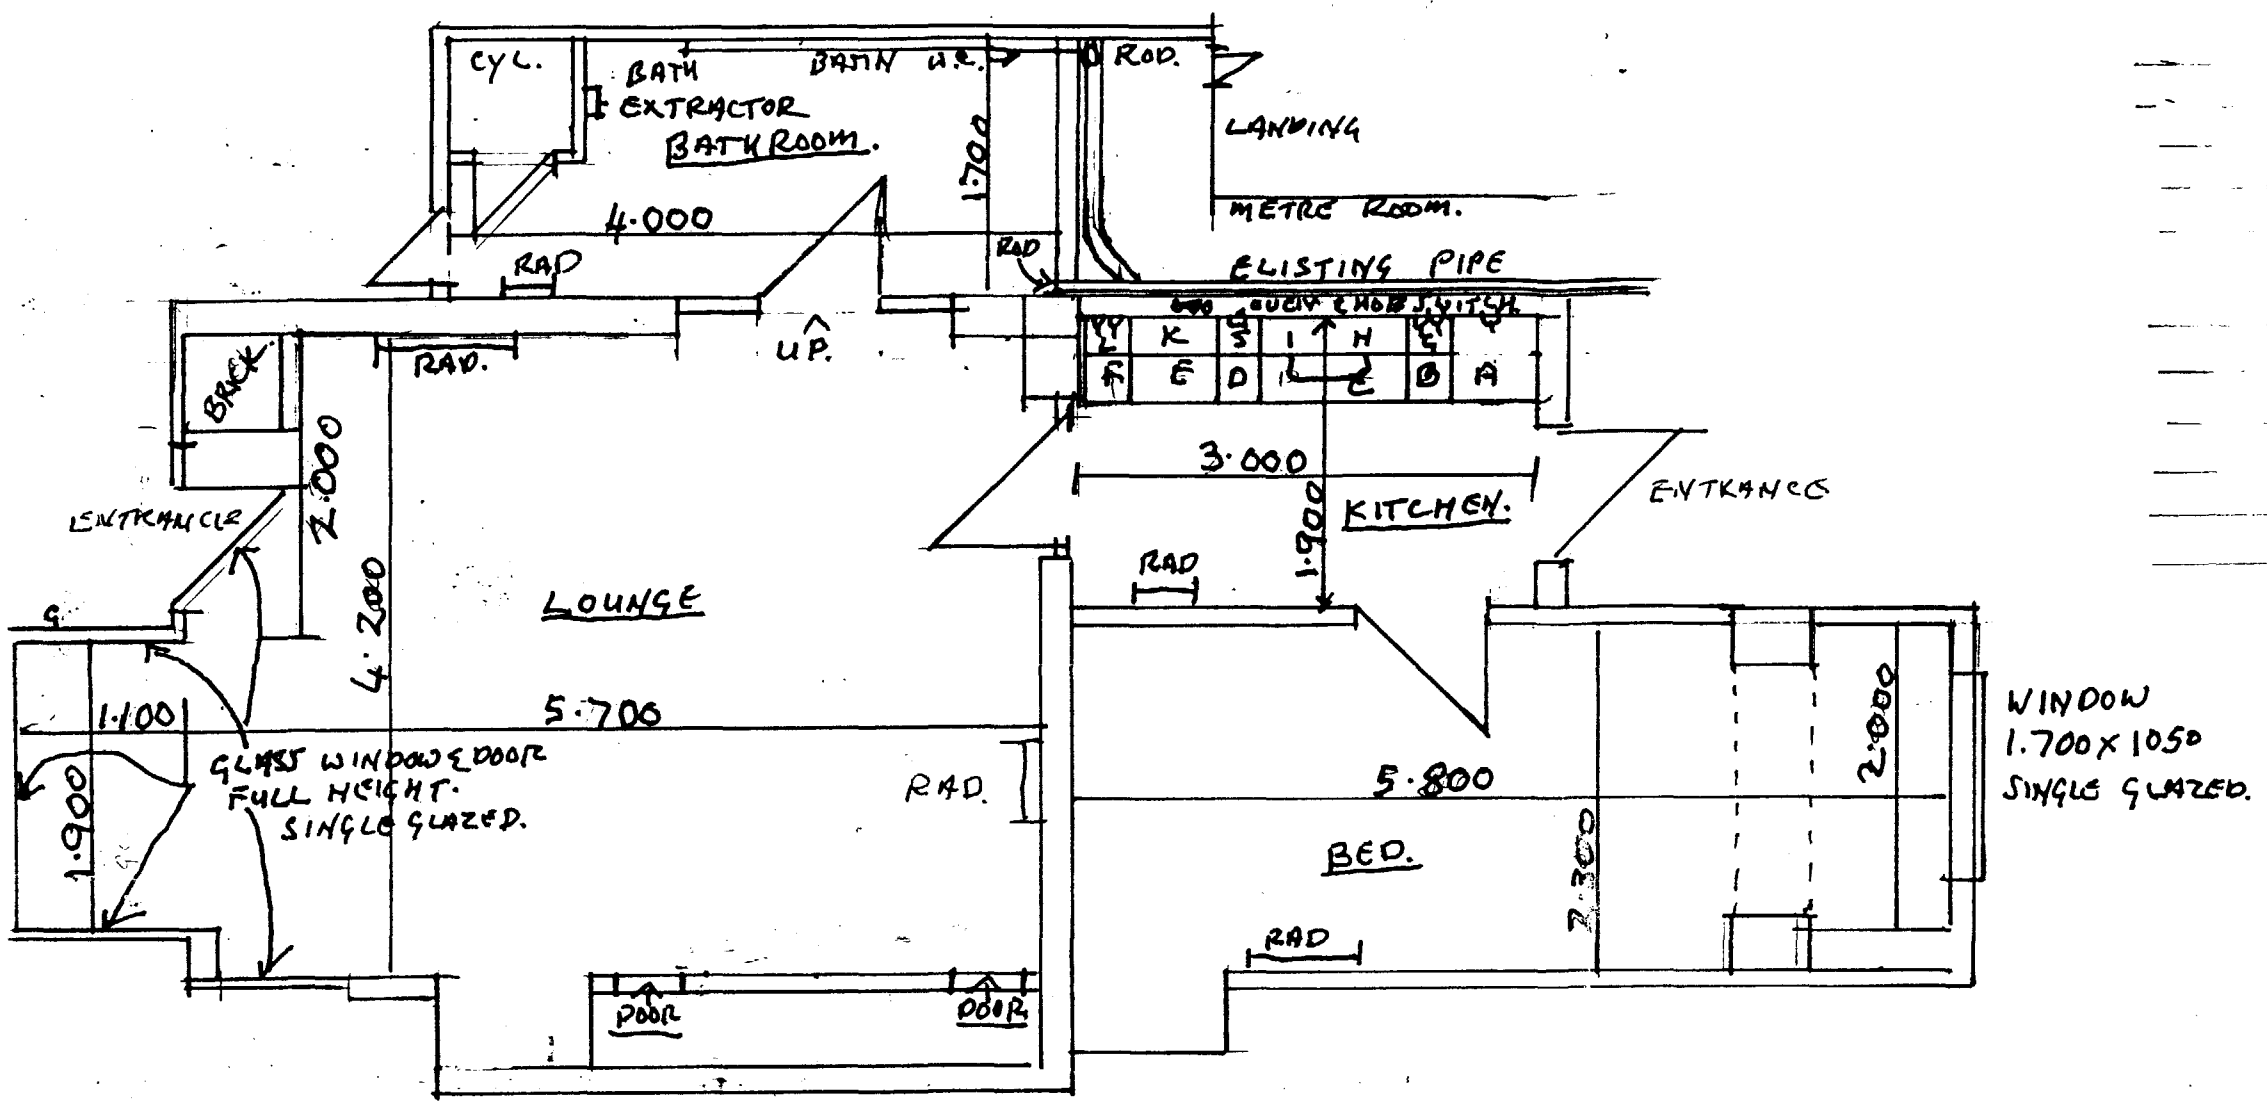

BATH ROOM	WAS	EXISTING & STAFF TOILET & BATHROOM
LOUNGE	WAS	OFFICE.
KITCHEN	WAS	EXISTING & STAFF ROOM & KITCHEN.
BED	WAS	EXISTING STAFF OFFICE.

753/98

DETERMINED
PLAN