
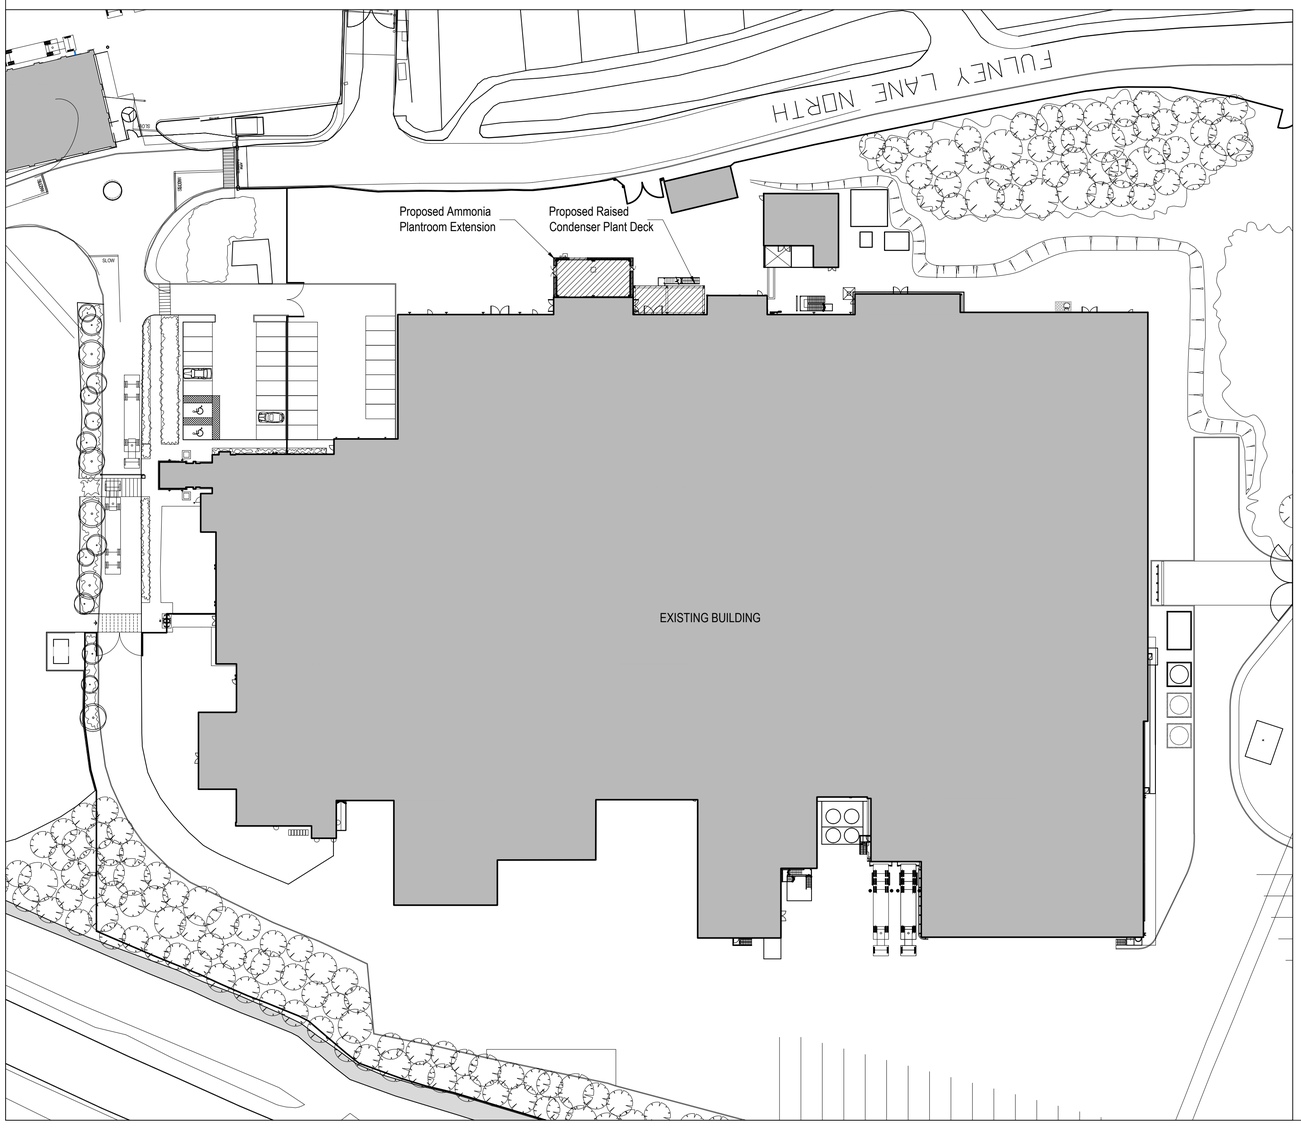


Block Plan
1:500

0 10m 20m SCALE 1:500

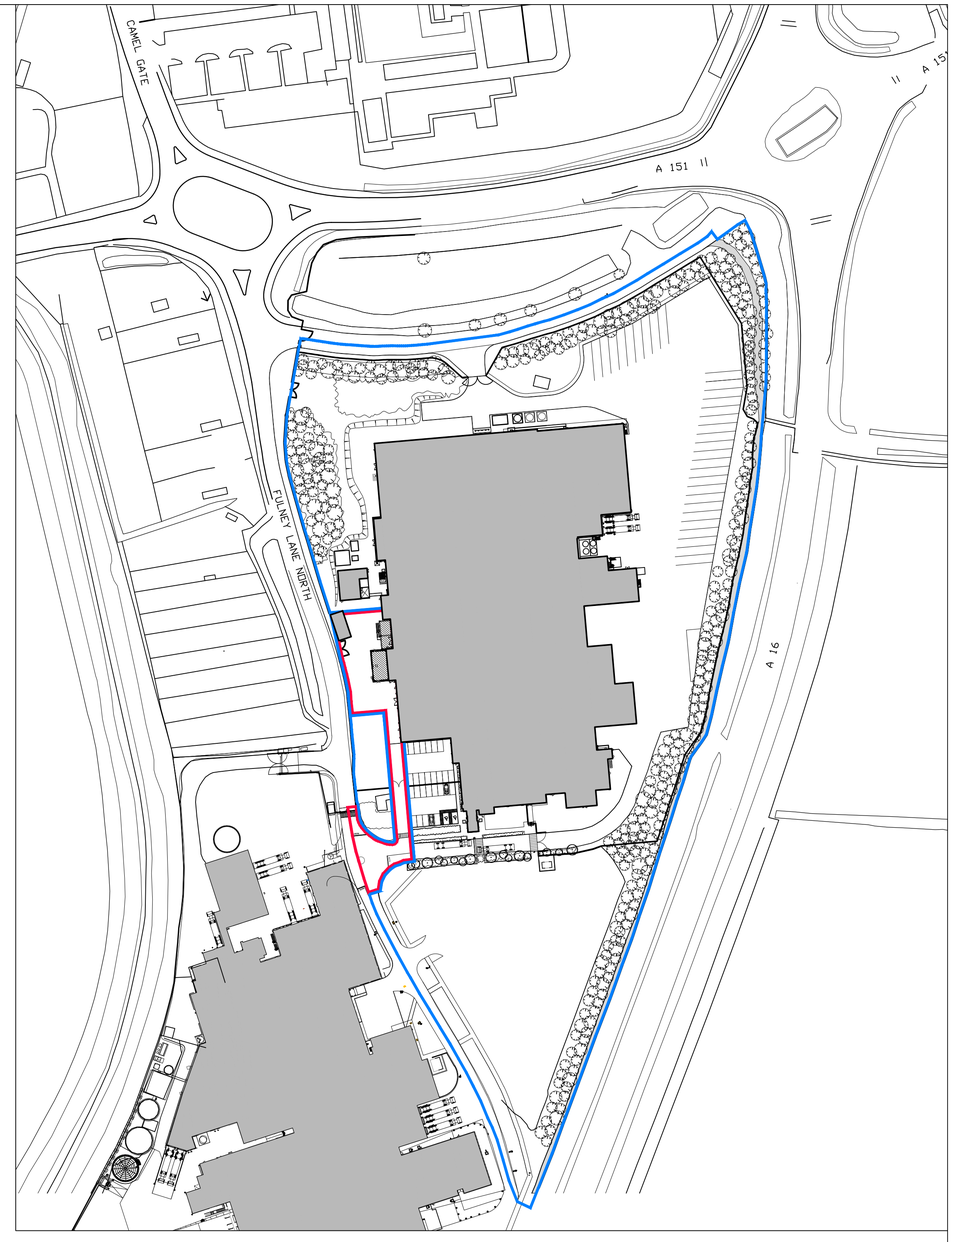

Location Plan
1:1250

0 25m 50m SCALE 1:1250

N

P1: Issued for Planning 05.09.14 cs

Rev Date/Checked

pHp architects

The Old Rectory Rectory Lane Milton Malsor
NORTHAMPTON NN7 3AQ
t: +44 (0)1604 858916 f: +44 (0)1604 859123
www.peter-haddon.com

Ammonia Plantroom Extension
Pork Farms Group
Spalding Pastry, Fulney Lane

Location & Block Plan

Issue Purpose: Planning
Drawn by: CS Checked by: OB
Scale @ A1: 1:1250 & 1:500 Date: 08/2014
CAD ref: KER 07 Dwg no.: 4139/100 Rev: P1

Copyright reserved. Dimensions to be checked on site. Discrepancies to be reported before proceeding