


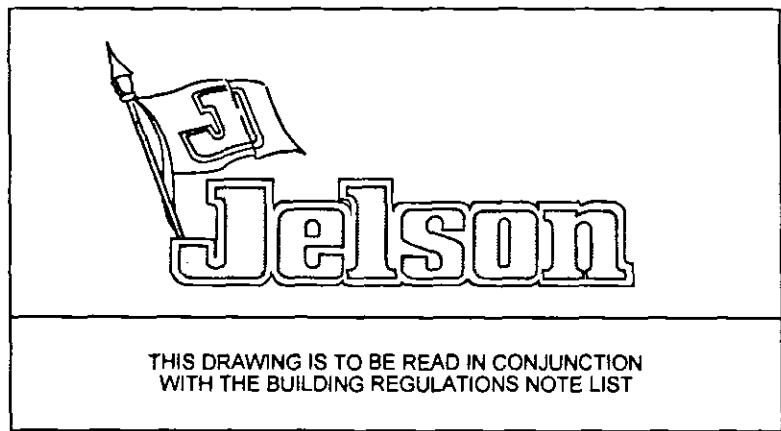




THIS DRAWING IS TO BE READ IN CONJUNCTION
WITH THE BUILDING REGULATIONS NOTE LIST

EMERGENCY EGRESS WINDOWS (ESCAPE WINDOWS)

WINDOWS TO ALL HABITABLE ROOMS AT FIRST
FLOOR LEVEL ARE TO BE PROVIDED WITH AN
UNOBSTRUCTABLE AREA OF AT LEAST 0.33m²
& ARE TO BE AT LEAST 450mm WIDE &
450mm HIGH

THE BOTTOM OF THE WINDOW OPENING SHOULD
BE NOT MORE THAN 1100mm ABOVE THE FLOOR LEVEL

THIS DRAWING TO BE USED IN
CONJUNCTION WITH ROBUST DETAILS
FOR PARTIAL FILL MASONRY WALL
CONSTRUCTION

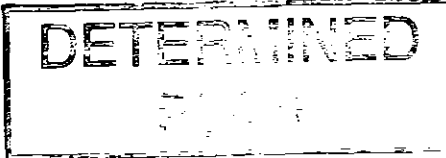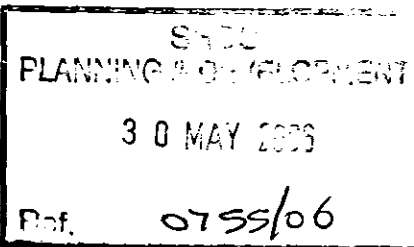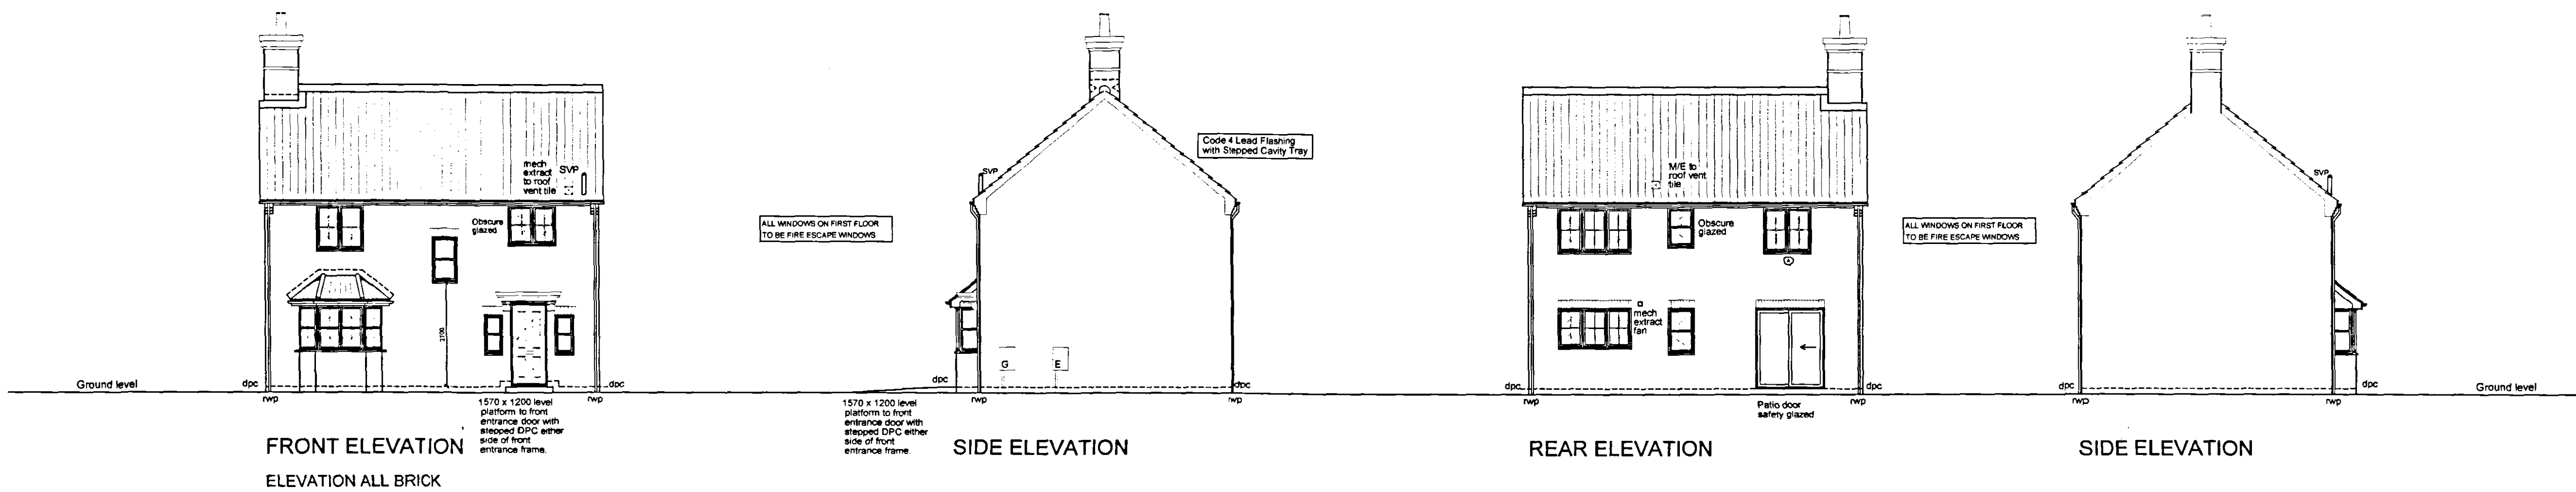

REV A	WINDOWS & FRONT DOOR SIZES AMENDED AS PER CLIENTS INSTRUCTION (14.12.04)	MRT	-	04.01.06
REVISION	DESCRIPTION	DRAWN	CHECKED	DATE

112C

WOODS HARDWICK

SCALE	1:100	TITLE	Residential Development MAGELLAN WAY, SPALDING.
DRAWN		CHECKED	
DATE		DETAIL	ELEVATIONS

CONTRACTORS MUST CHECK ALL DIMENSIONS ON SITE
ONLY RELATE DIMENSIONS ARE TO ALL ROOF LINES
DIMENSIONS TO BE PLAT. NOT DIMENSIONS TO THE EXTERIOR
BEFORE PROCEEDING. THE DRAWING IS COPYRIGHT

TEL. 01234 268862 ARCHITECTS & DEVELOPMENT CONSULTANTS 17 GOLDINGTON ROAD BEDFORD MK40 3JY FAX. 01234 353034

CAD FILE REFERENCE > F:\HOUSING\PROJECTS\112C\112C.dwg VIEW LEVELS >

REFERENCE FILE LEVELS >



15326/252 A