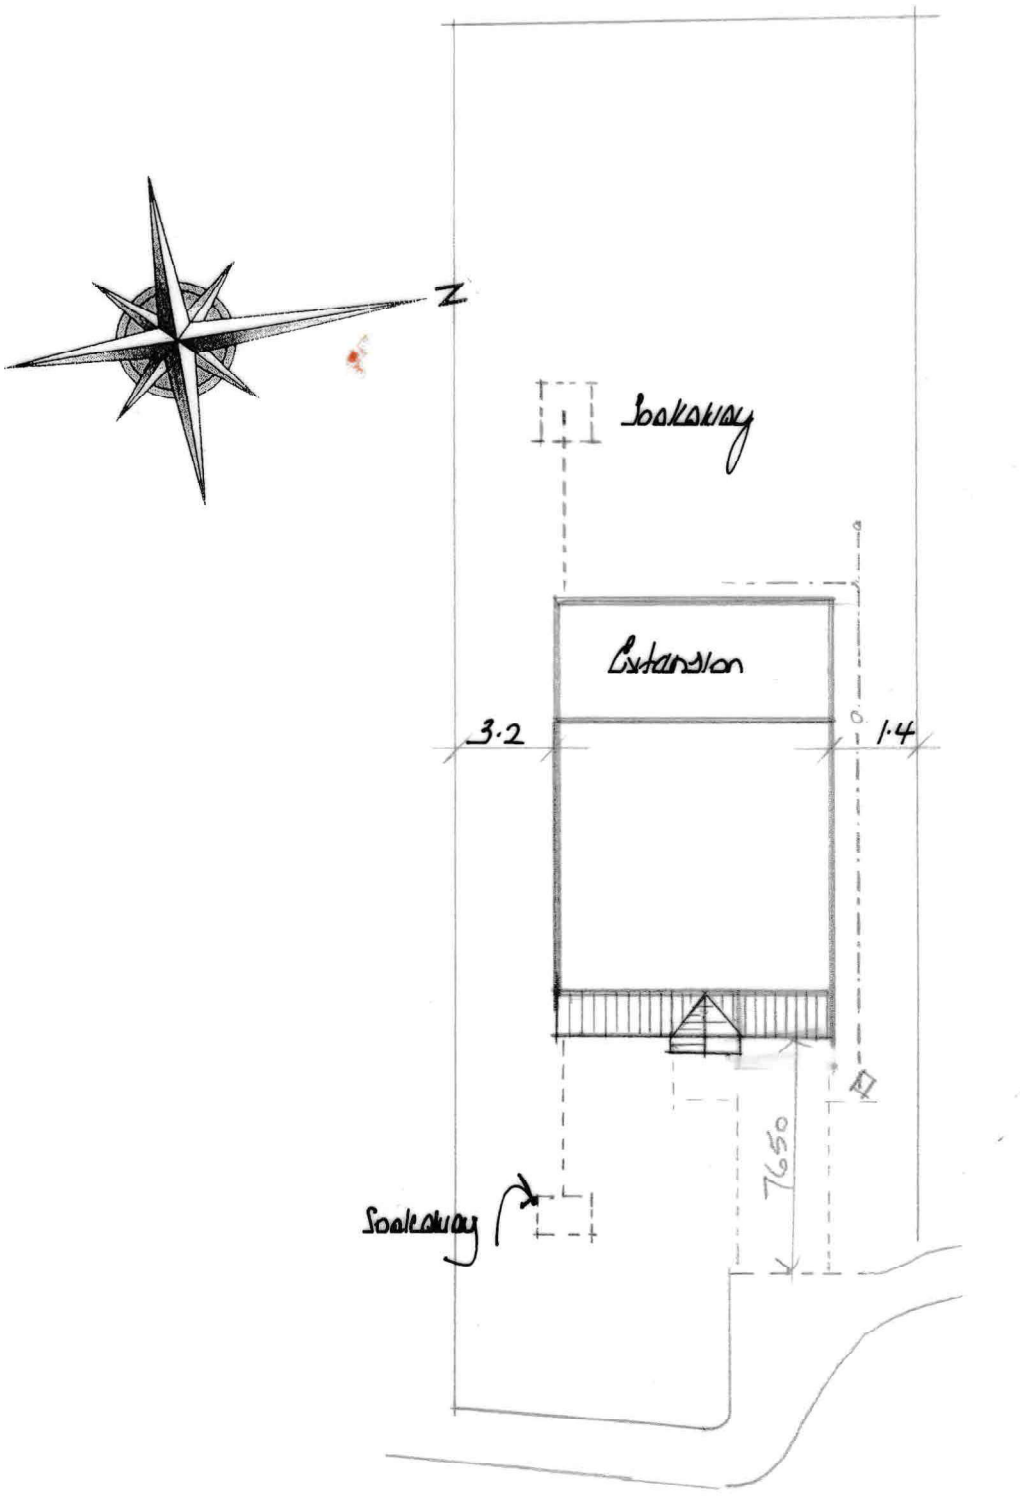


BLOCK PLAN

1:250

56 SHERWOOD DRIVE
SPALDING. PE11 1QP