

1:100.

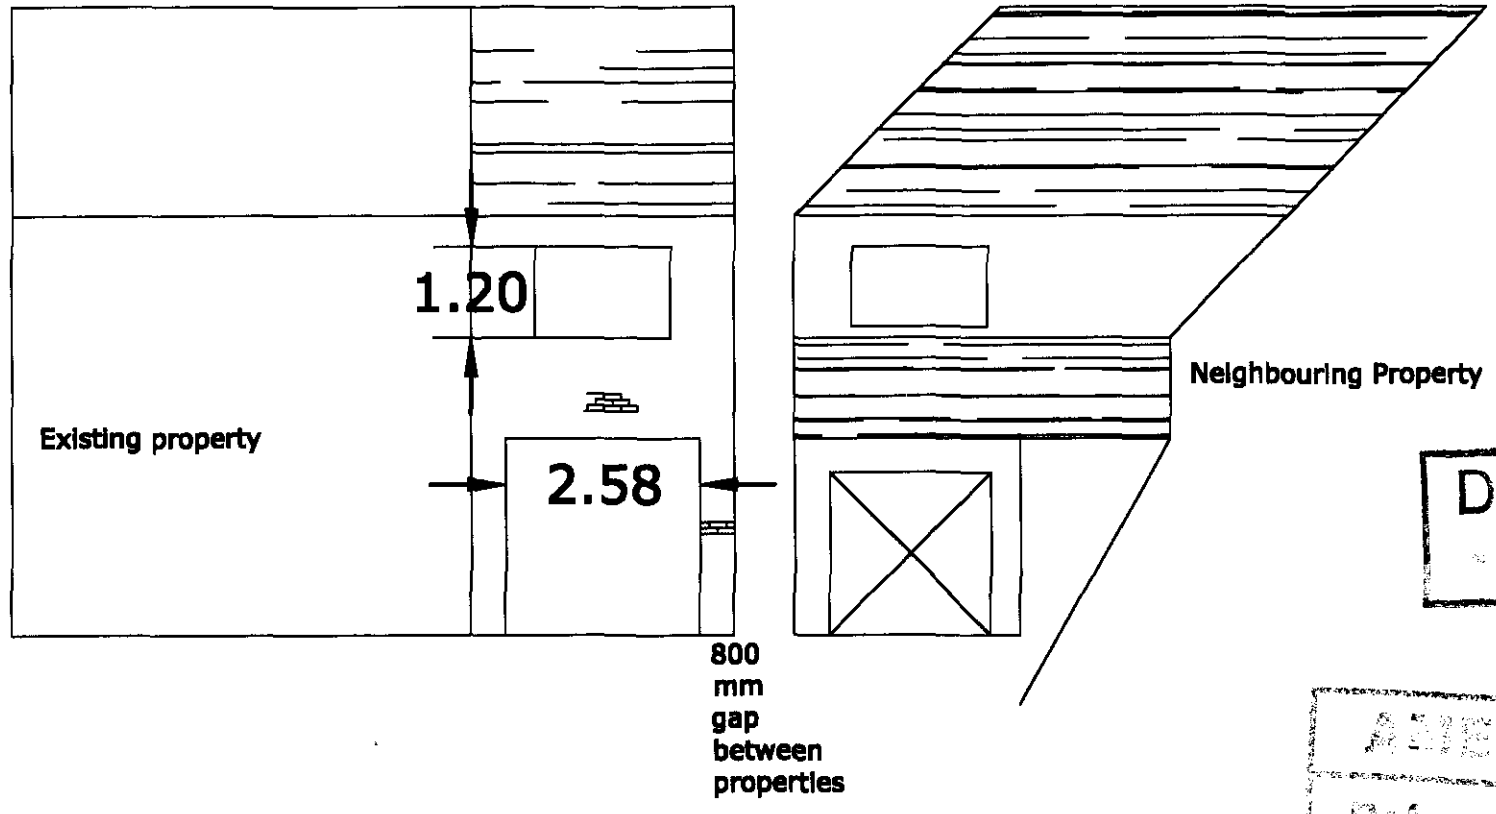


DETERMINED
PLAN

AMENDED PLAN
Ref.


0758/99

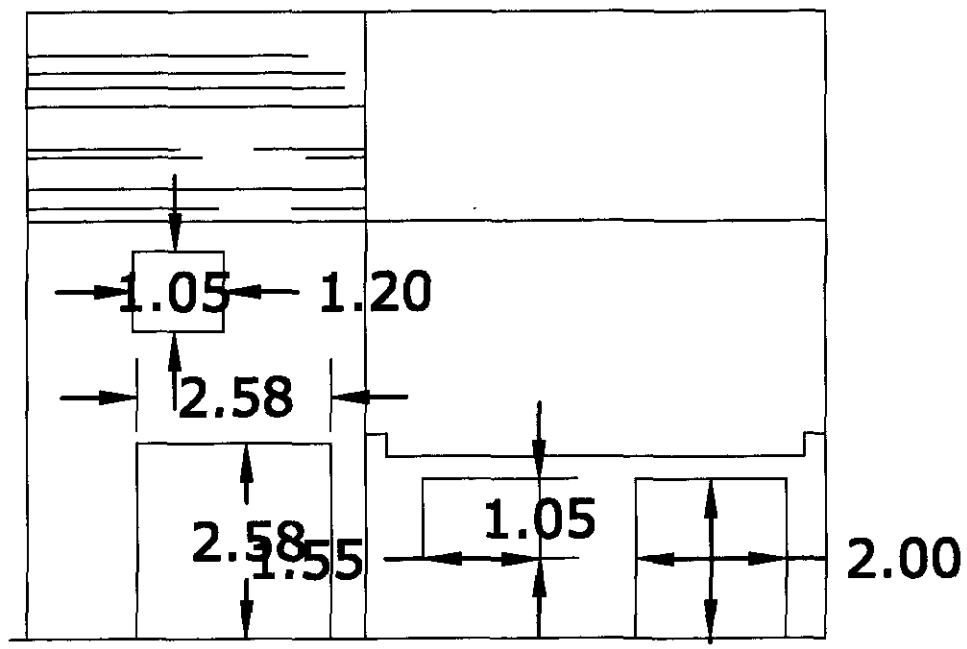

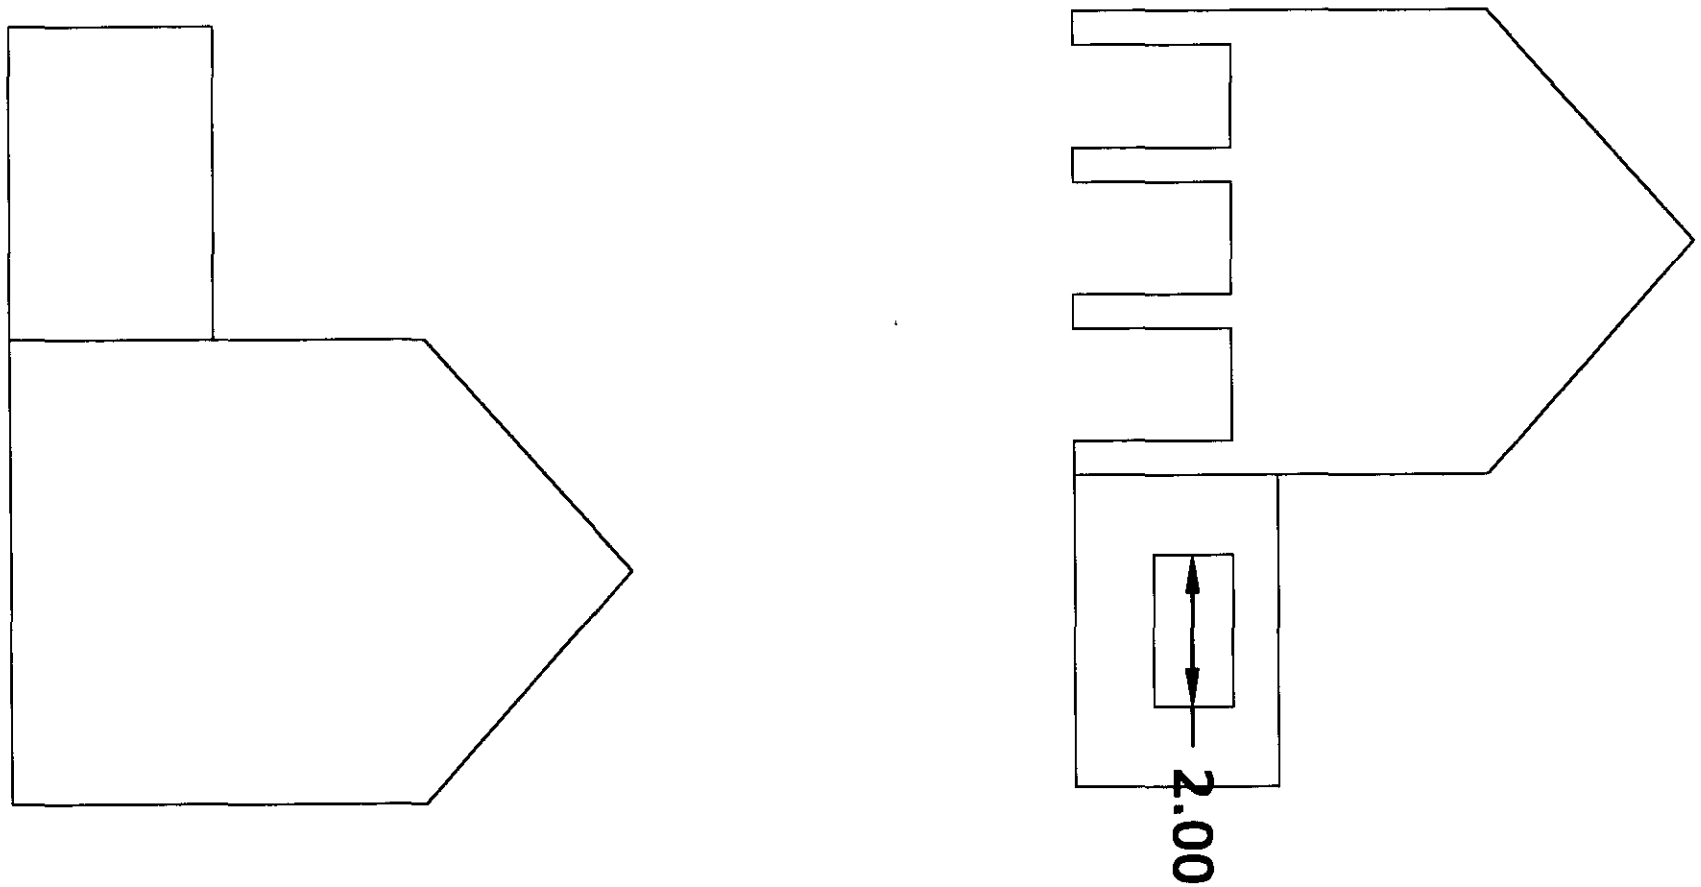

SOUTH [illegible] DC
HOUSING & PLANNING
12 NOV 1999
Ref:


DETERMINED
PLAN

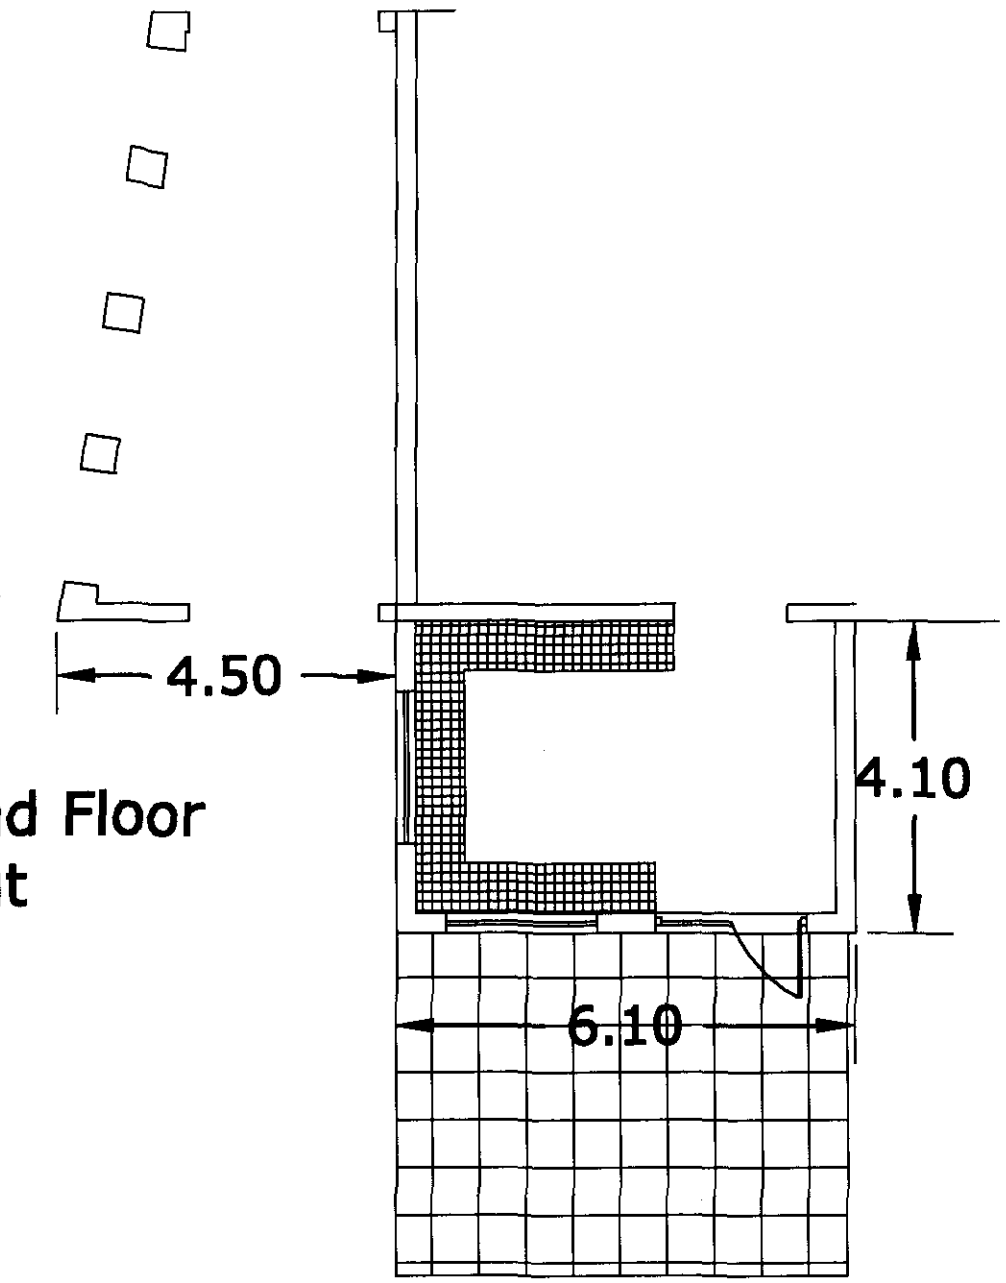


Ground Floor
Layout

SOUTH HOLLAND DC
HOUSING & PLANNING
12 NOV 1999


DETERMINED
PLAN

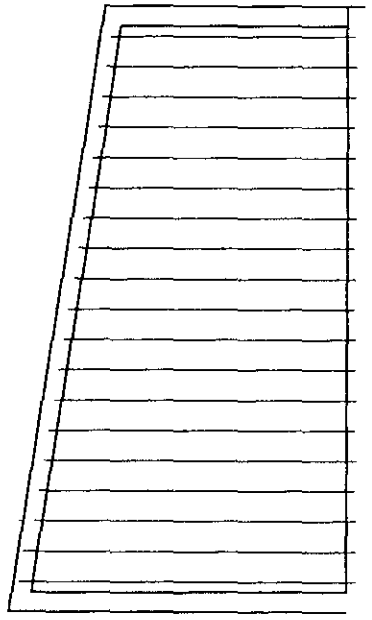

Joist
Layout

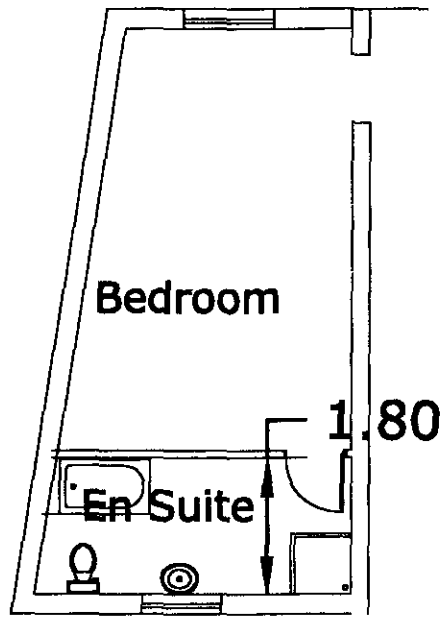


First Floor
Layout

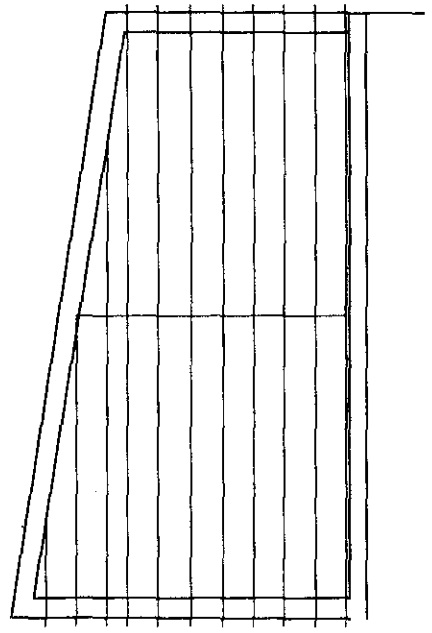


Truss
Layout


SOUTH HOLLAND
DETERMINED
PLAN


SOUTH HOLLAND DC
HOUSING
Ref
DETERMINED
PLAN
Ref.

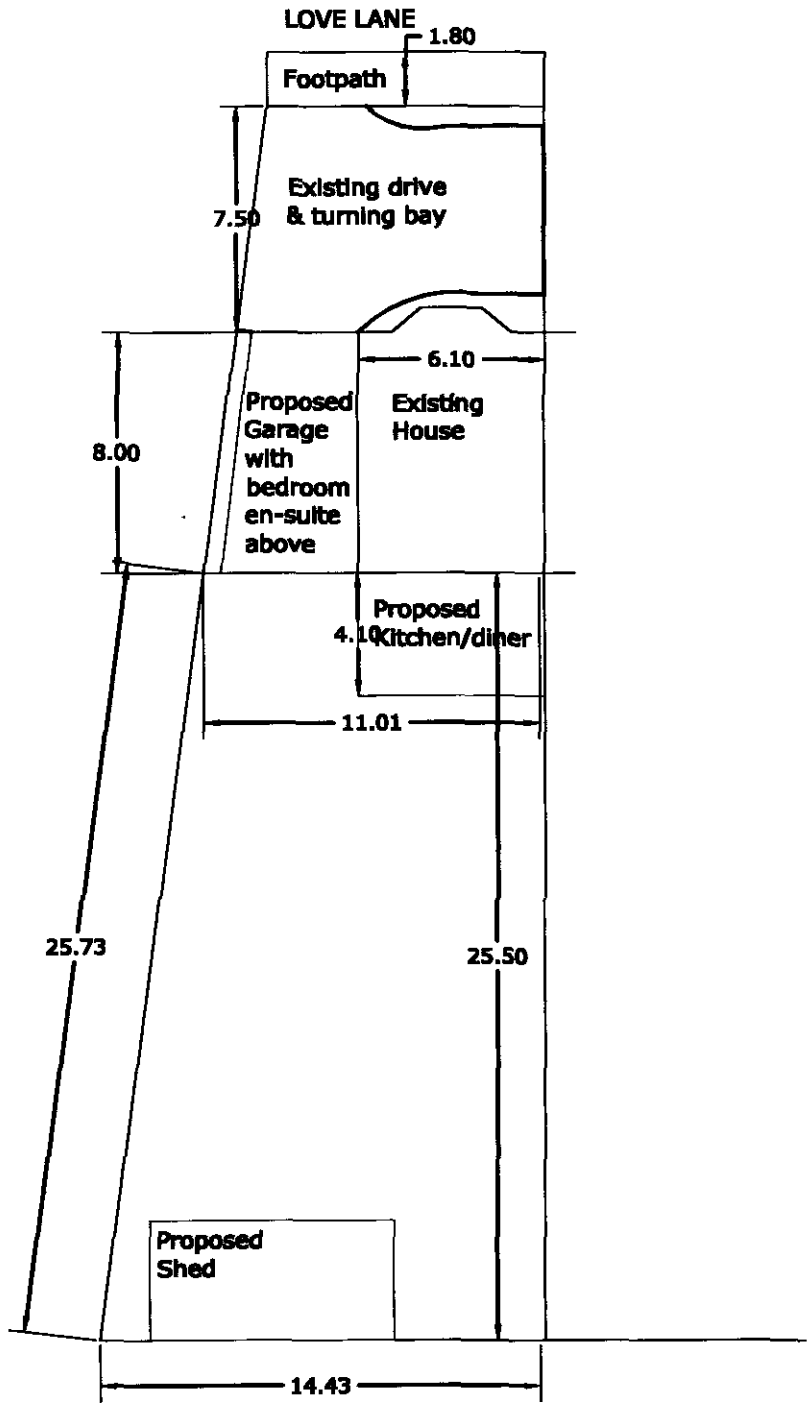



1:250

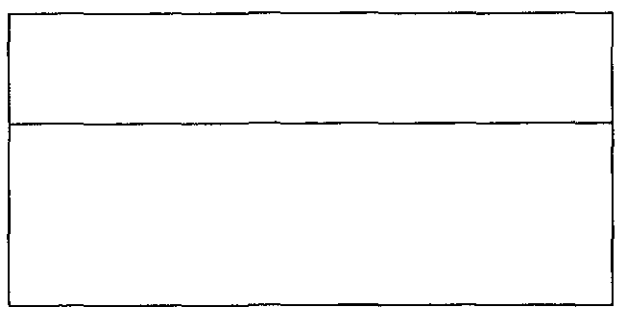

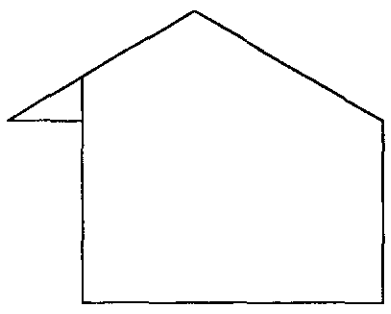


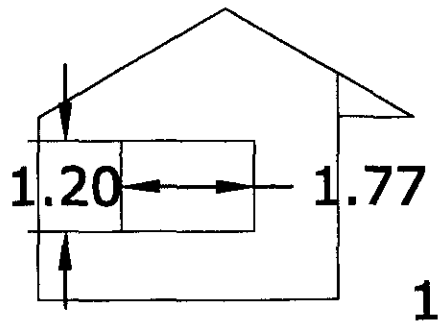


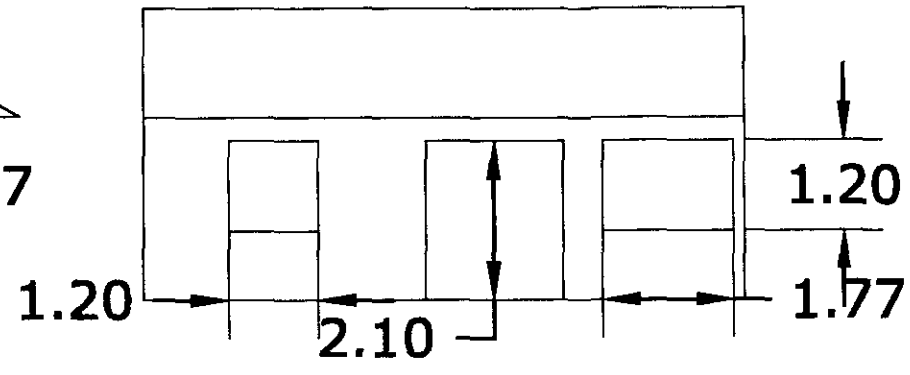


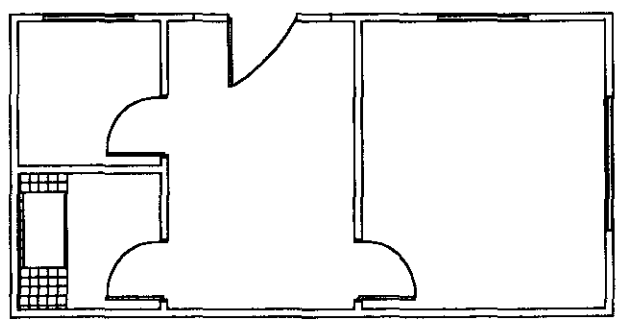



DETERMINED
PLAN

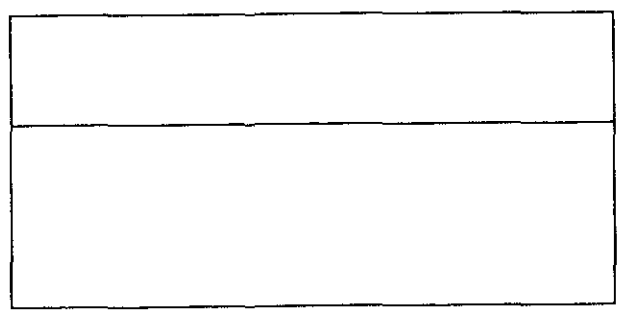

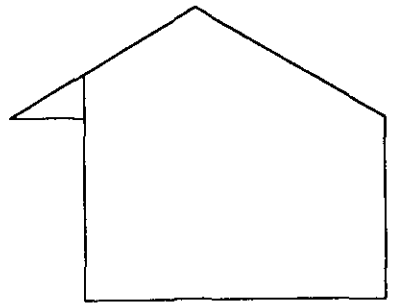

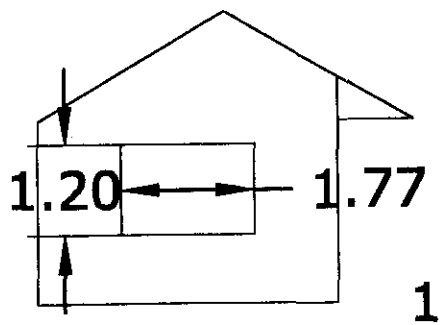

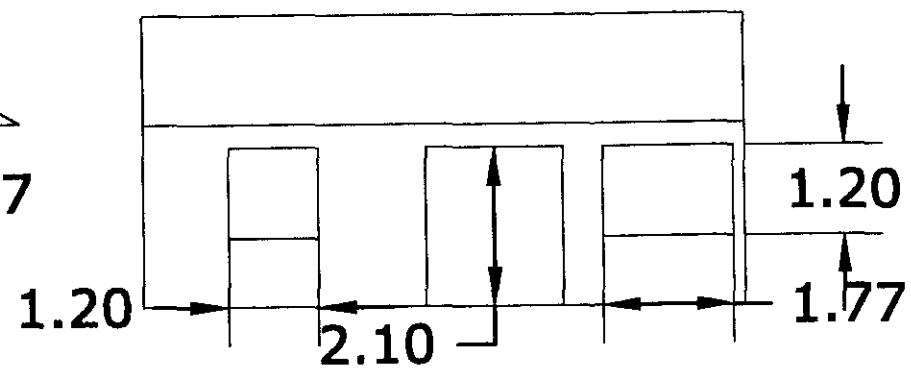

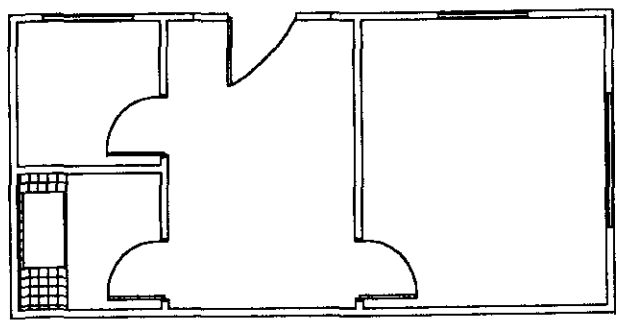

DETERMINED
PLAN