
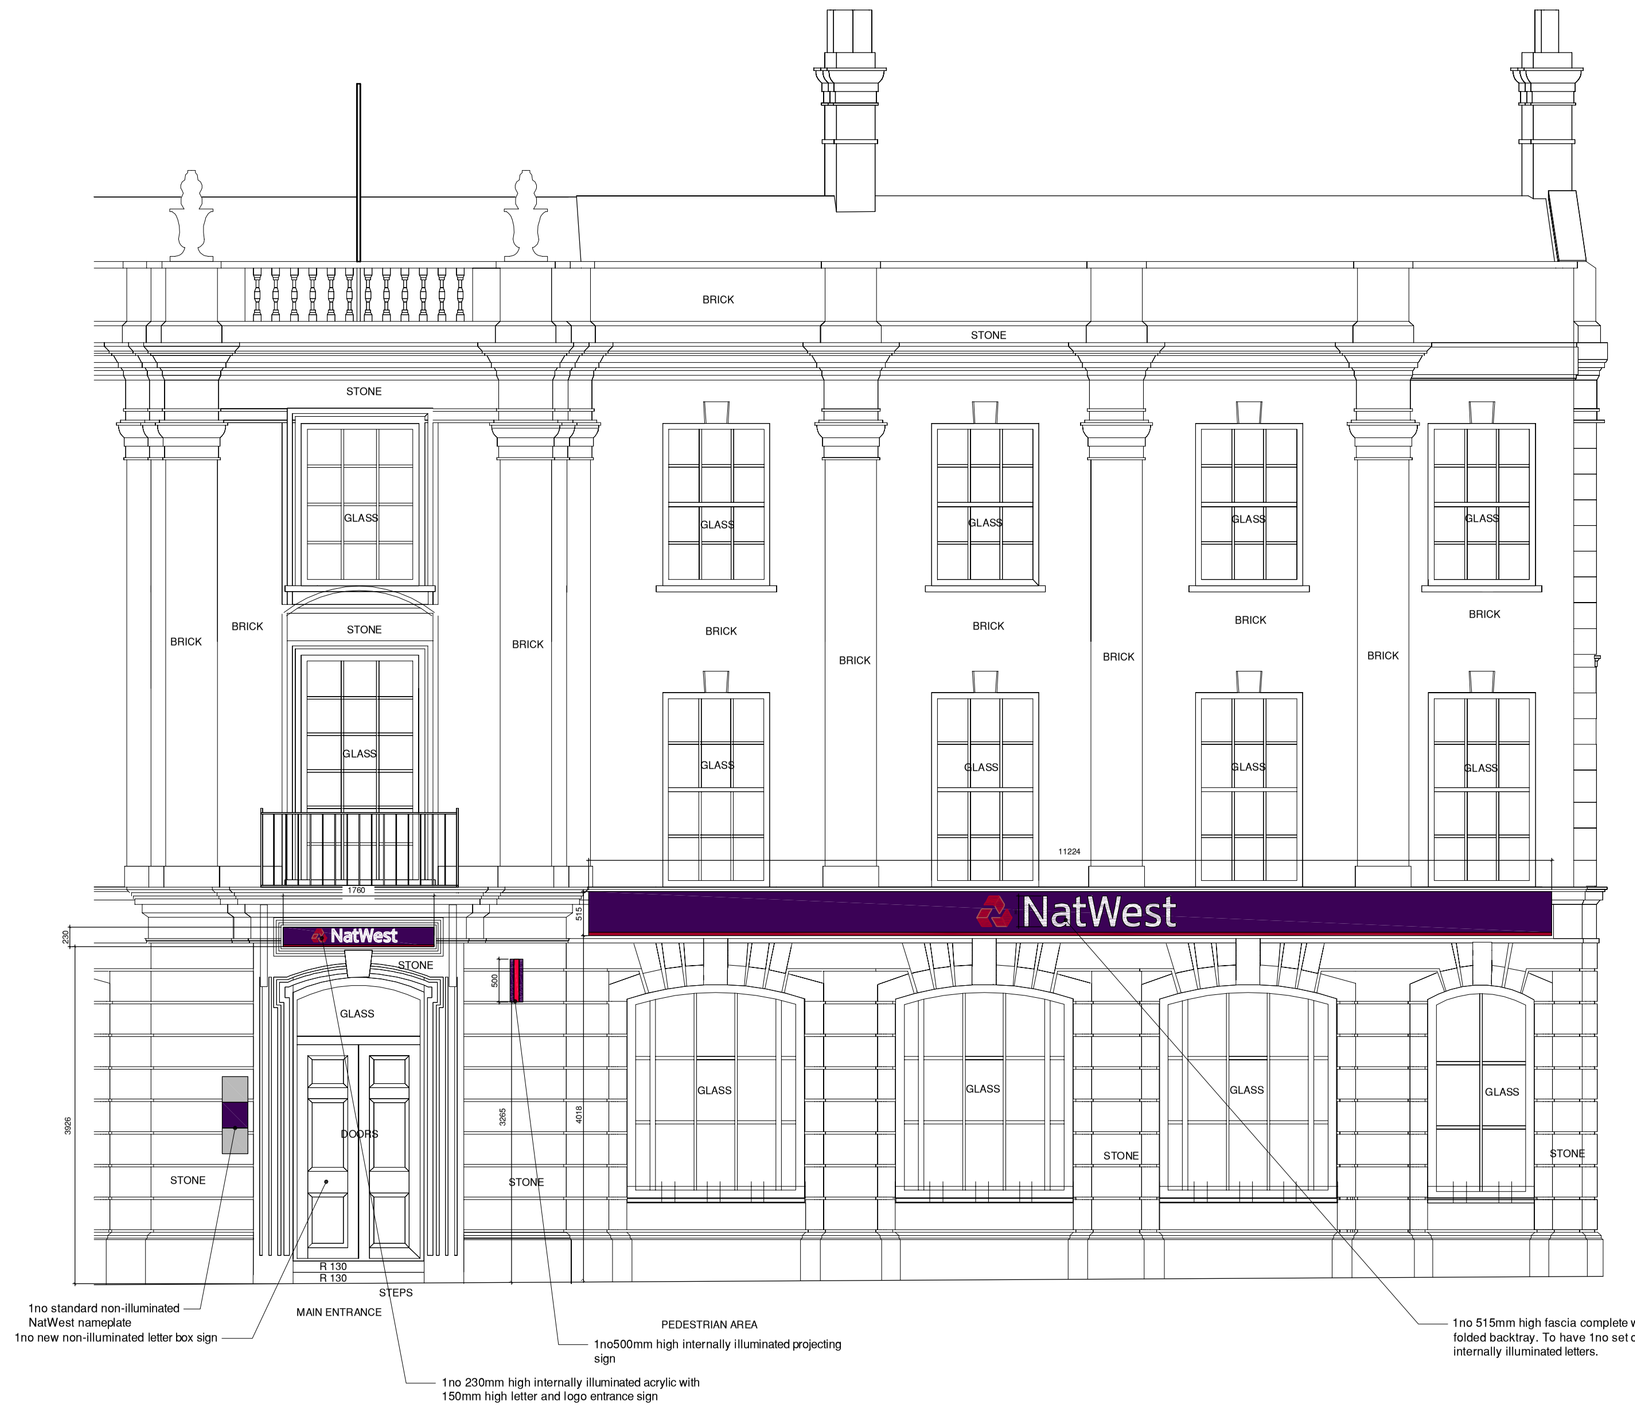


ELEVATION 1
MARKET PLACE

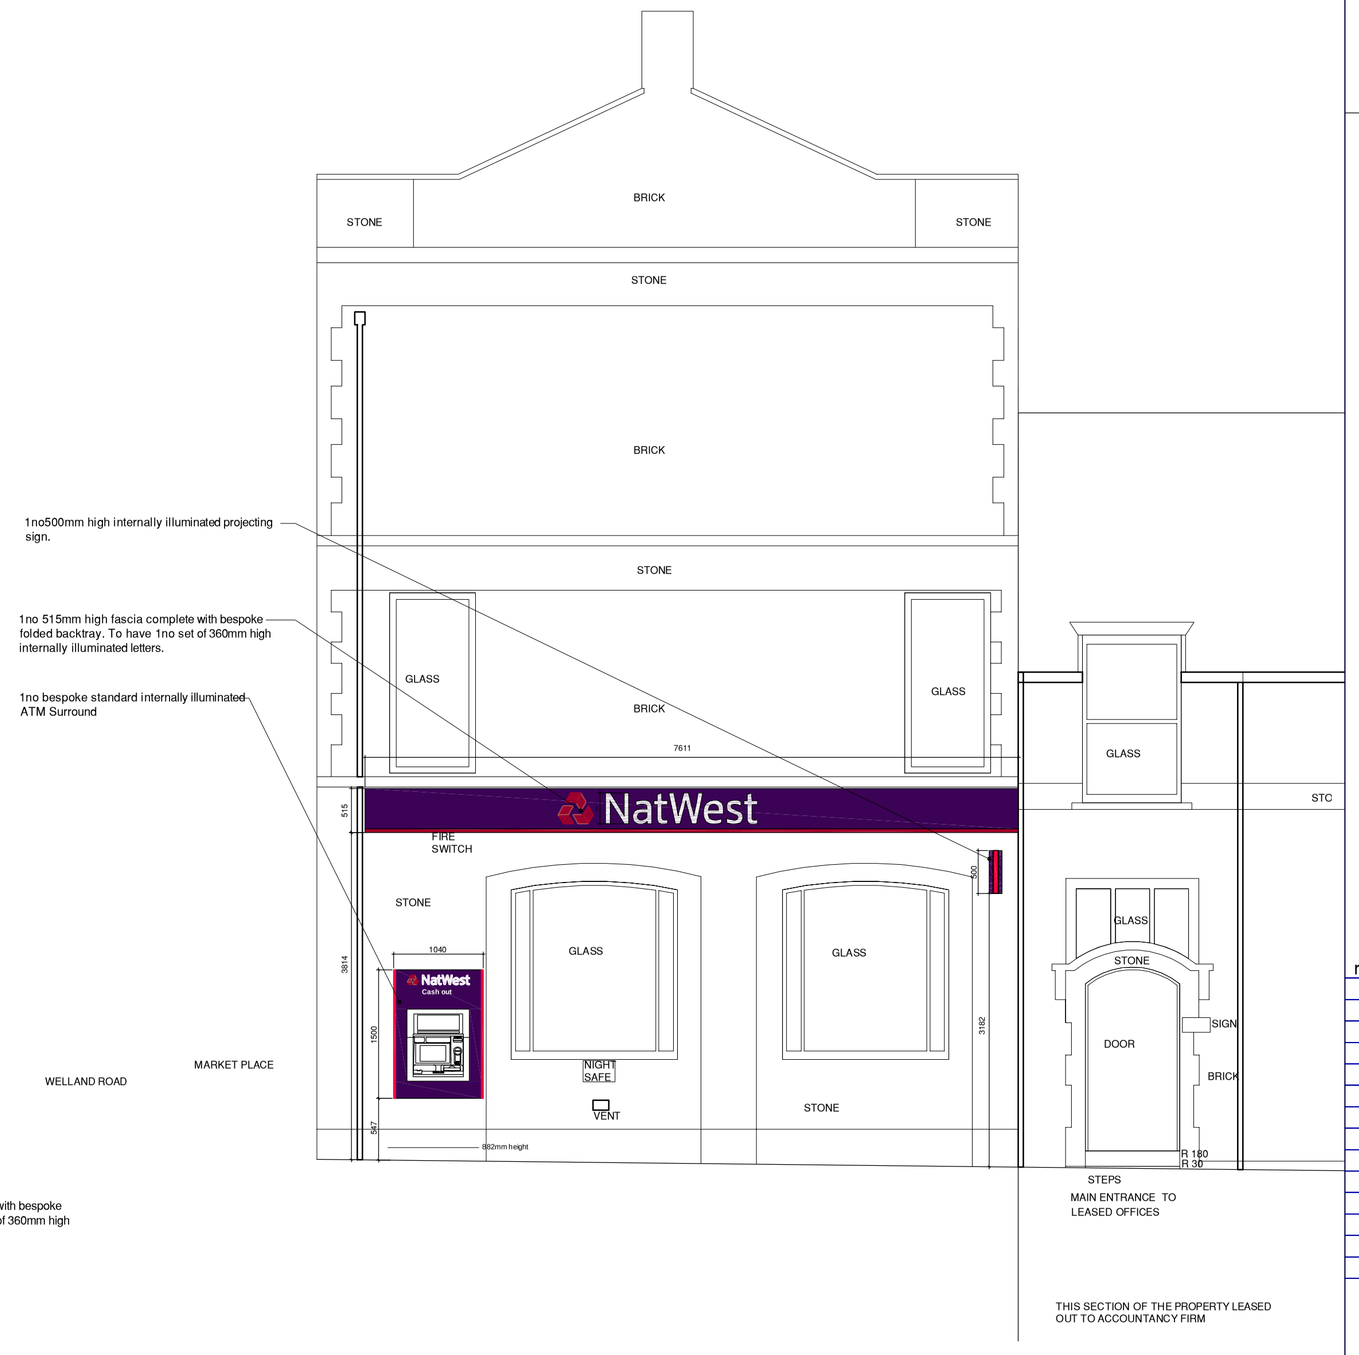

Group Property

Notes:

This drawing is the copyright and property of The Royal Bank of Scotland plc.
It must not be copied or published without written consent.

Please work to figured dimensions.

STYLES&WOOD DESIGN
Aspect House
Manchester Road
Altrincham WA14 5PG
t: +44 (0)161 926 6000
www.stylesandwood.co.uk

rev	description	date

RBS
The Royal Bank of Scotland Group

project
SPALDING
MARKET PLACE, SPALDING
LINCOLNSHIRE PE11 1ST

title
ELEVATION

PROPOSED

scale
1:50 @ A1

drn	chk	app
BDR	-	
date	date	date
03.09.14	-	

consultants' drawing number
D0572-146-004

brand