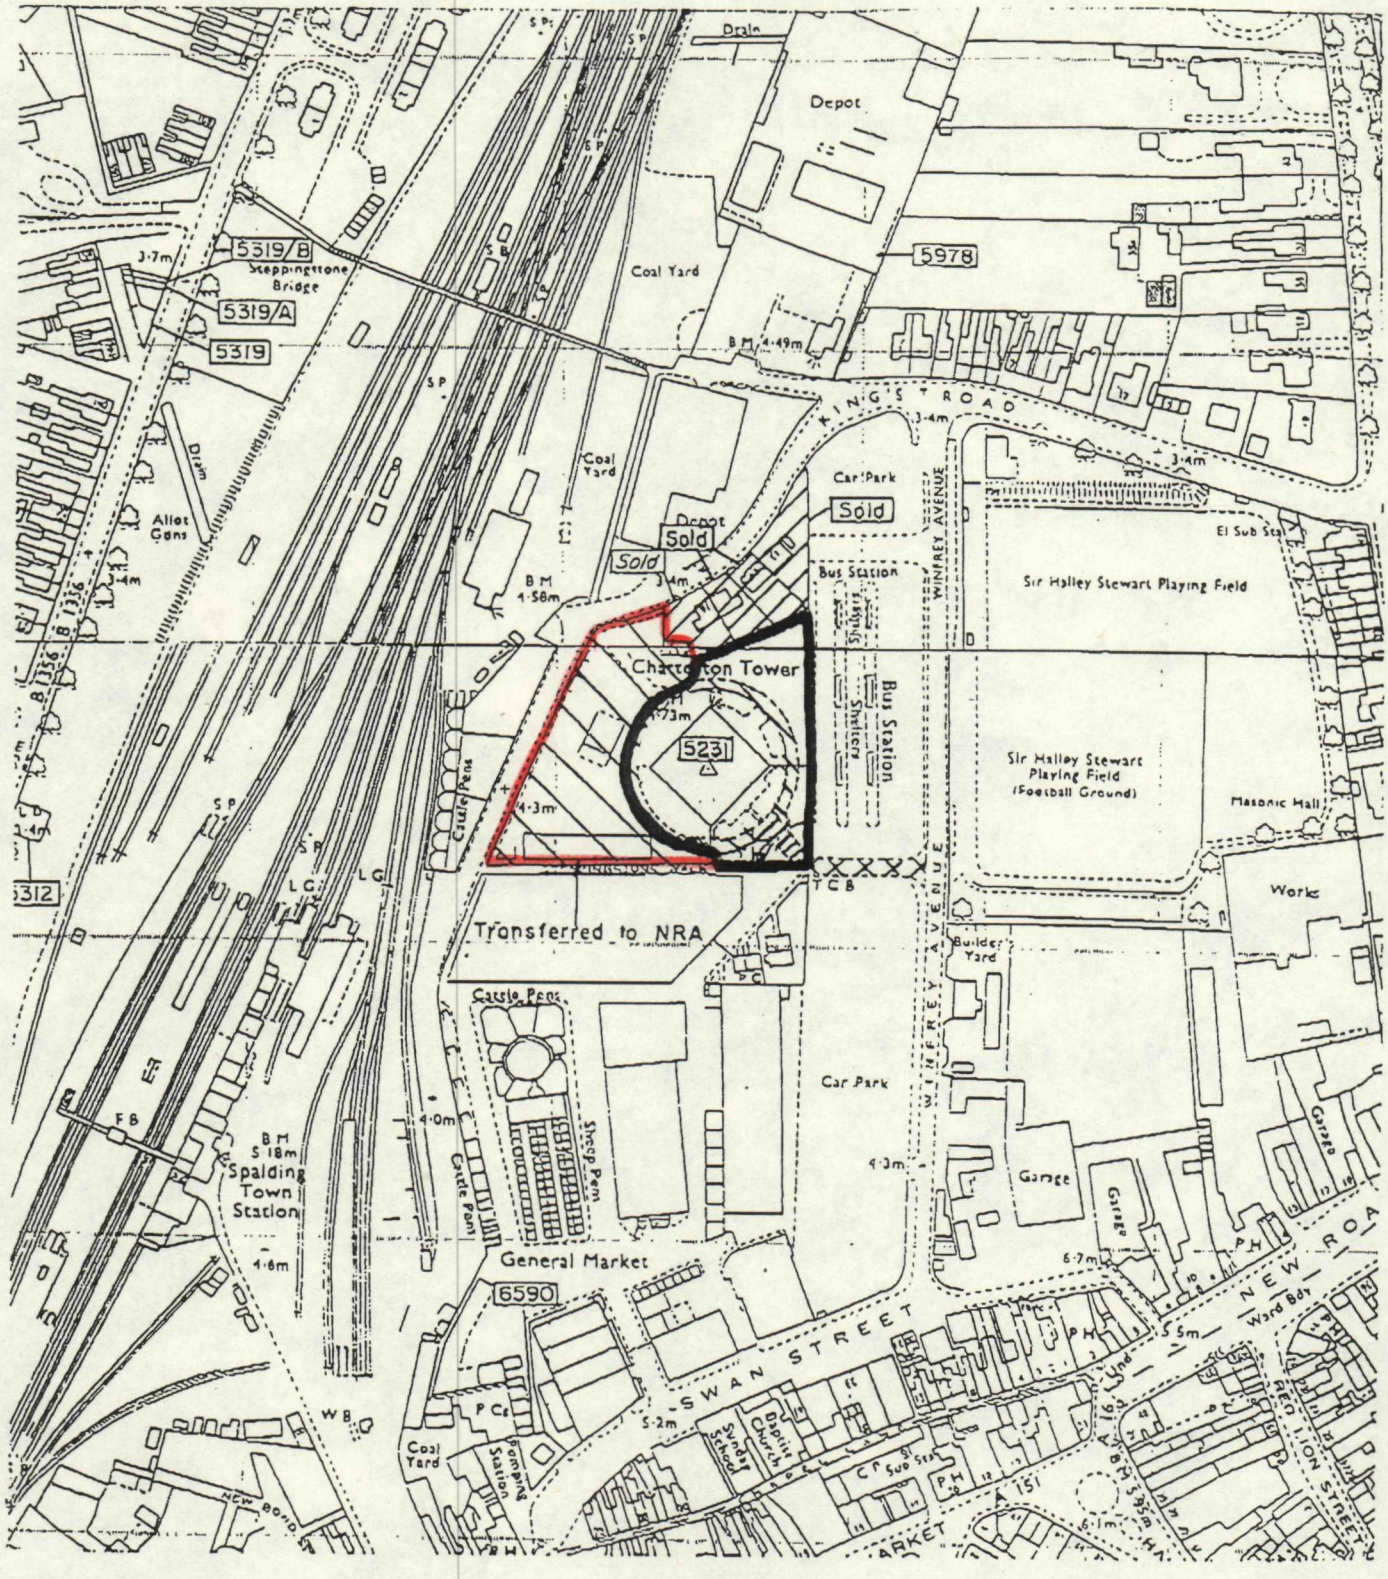


O.S. Licence No. WU 298492	**Anglian Water** Estates Office	Reproduced from the Ordnance Survey Map with the Sanction of the Controller of H.M. Stationery Office Crown Copyright Reserved


Water Tower, Depot & Offices, Chatterton Tower, Spalding

Scale :	1:2500	**Date**	: 6.12.93
Deed No :	PW 012	**ETO Ref No**	: 5231

DETERMINED PLAN

SOUTH HOLLAND DC HOUSING & PLANNING 29 JUL 1999

Ref: 0757/99

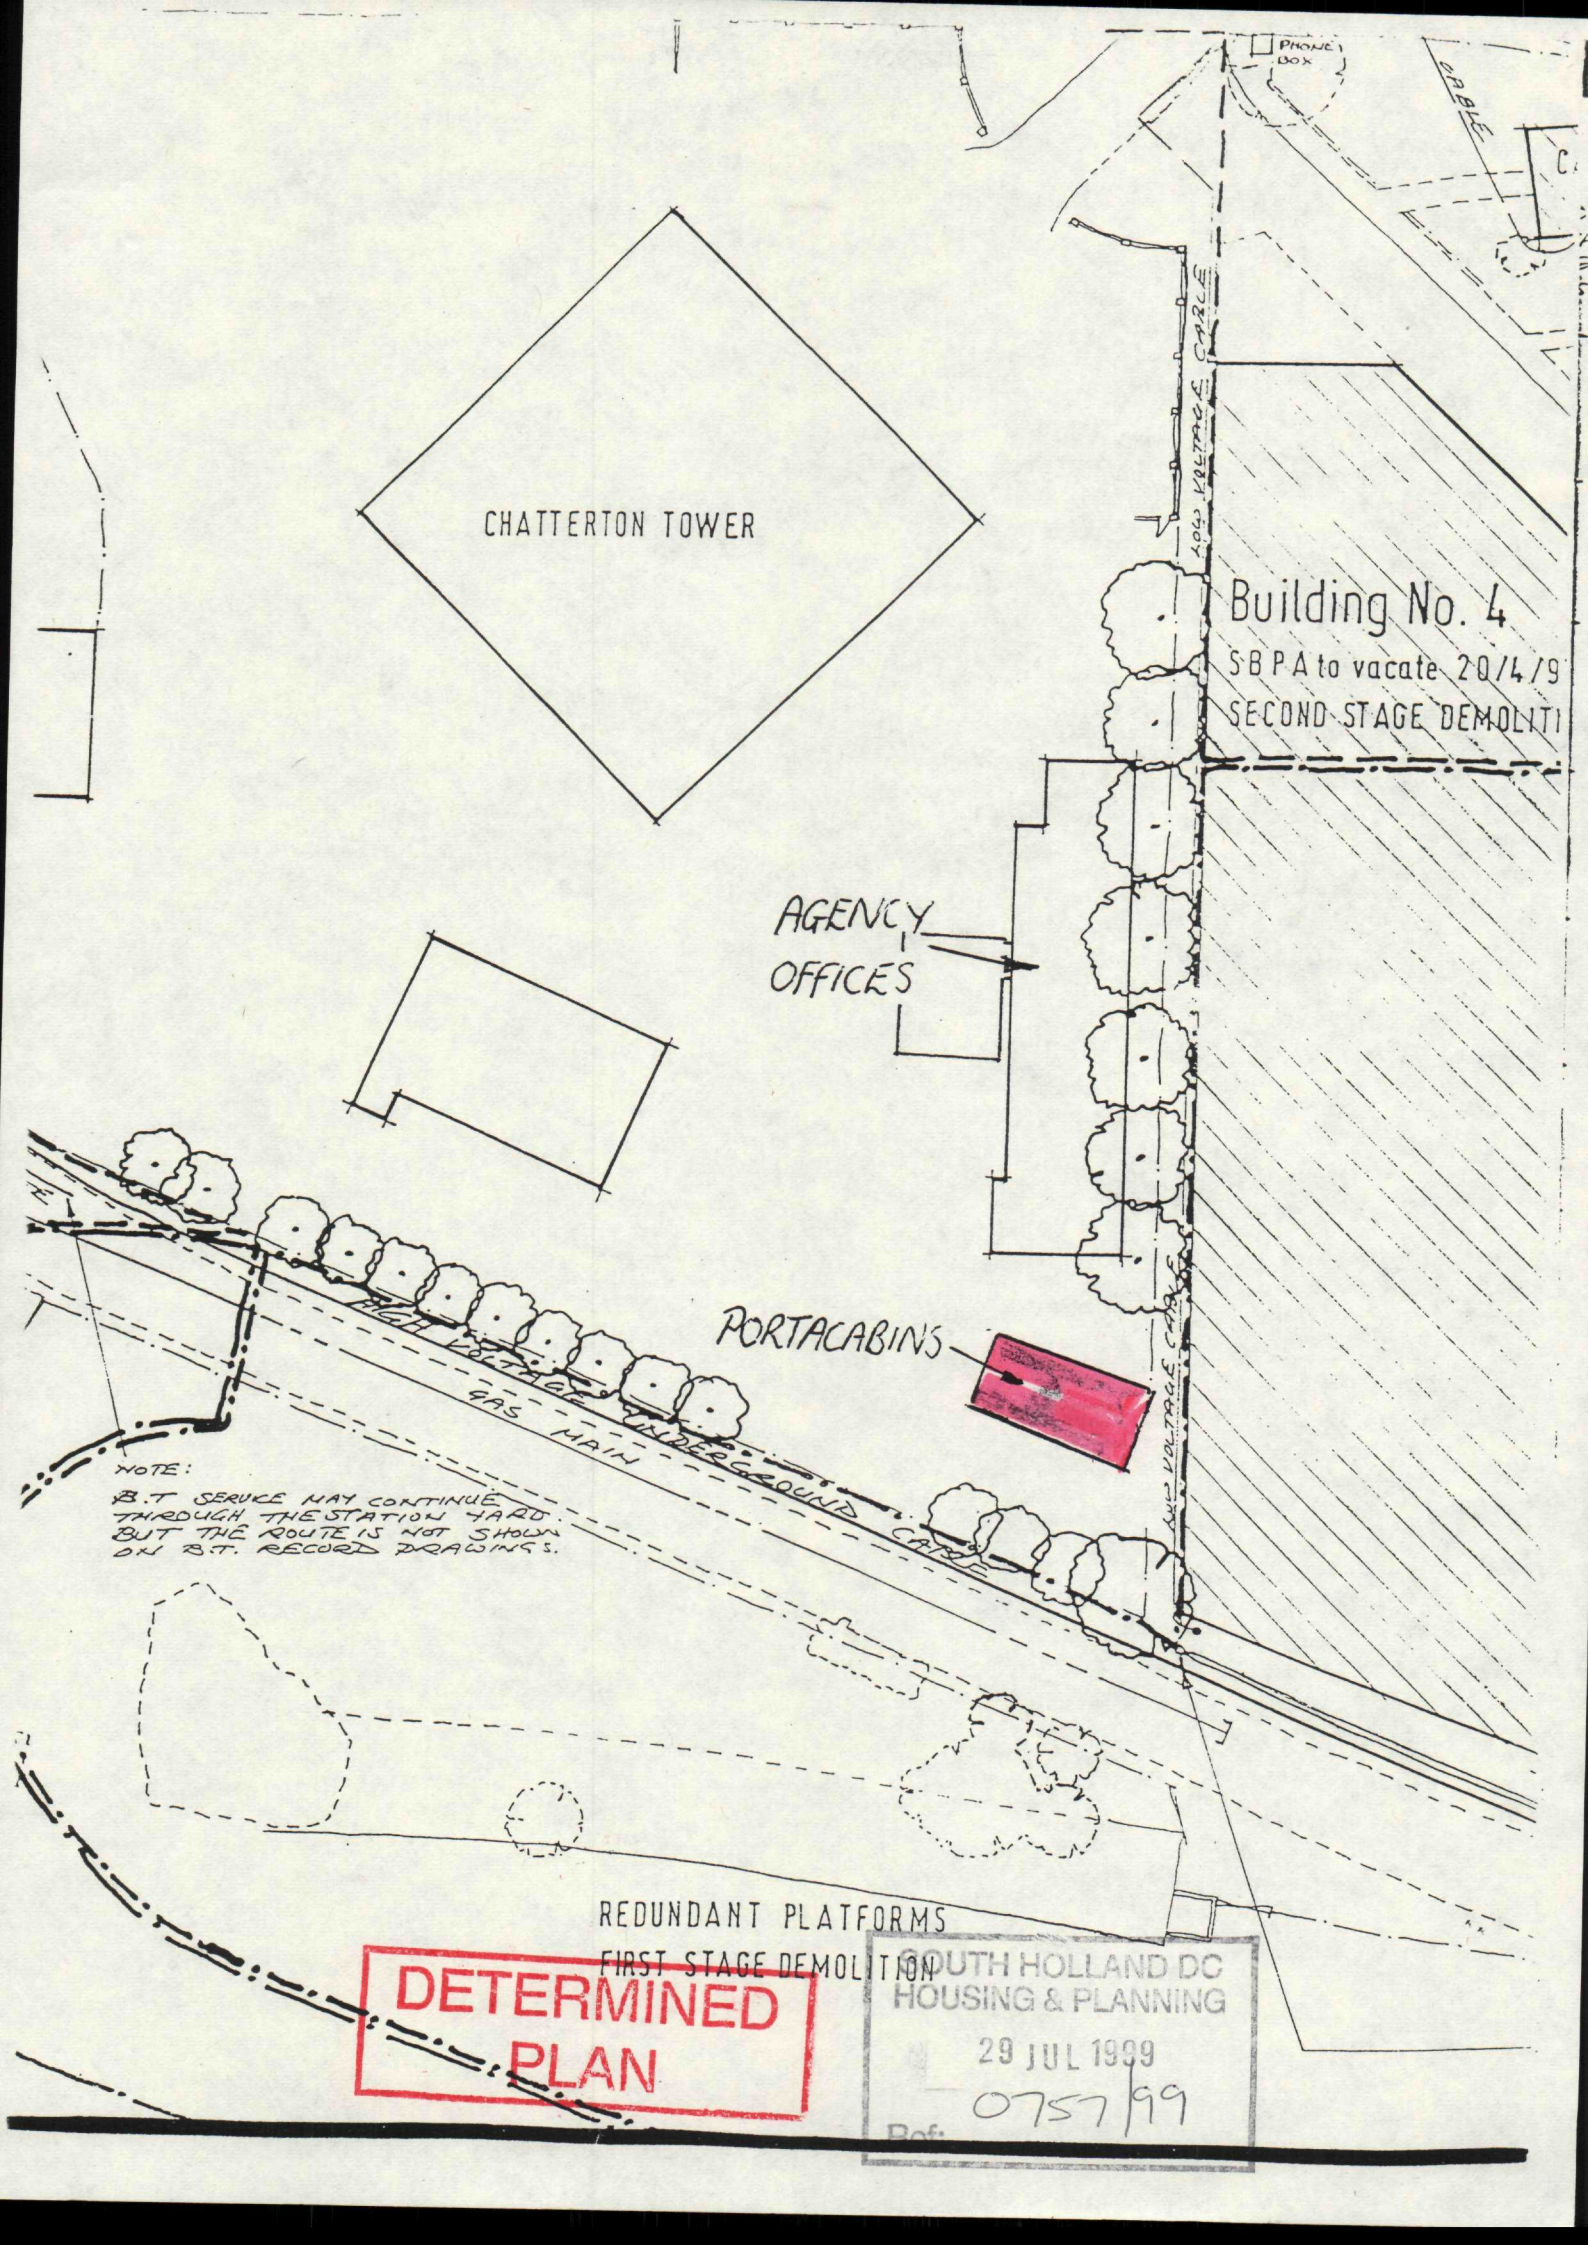
PHONE BOX
CABLE
CHATTERTON TOWER
HIGH VOLTAGE CABLE
Building No. 4
SBPA to vacate 20/4/9
SECOND STAGE DEMOLITI
AGENCY
OFFICES
PORTACABINS
HIGH VOLTAGE UNDERGROUND CABLE
GAS MAIN
HIGH VOLTAGE CABLE
NOTE:
B.T SERVICE MAY CONTINUE THROUGH THE STATION YARD BUT THE ROUTE IS NOT SHOWN ON B.T. RECORD DRAWINGS.
REDUNDANT PLATFORMS
FIRST STAGE DEMOLITION
DETERMINED
PLAN
SOUTH HOLLAND DC
HOUSING & PLANNING
29 JUL 1999
0757/99
Ref: