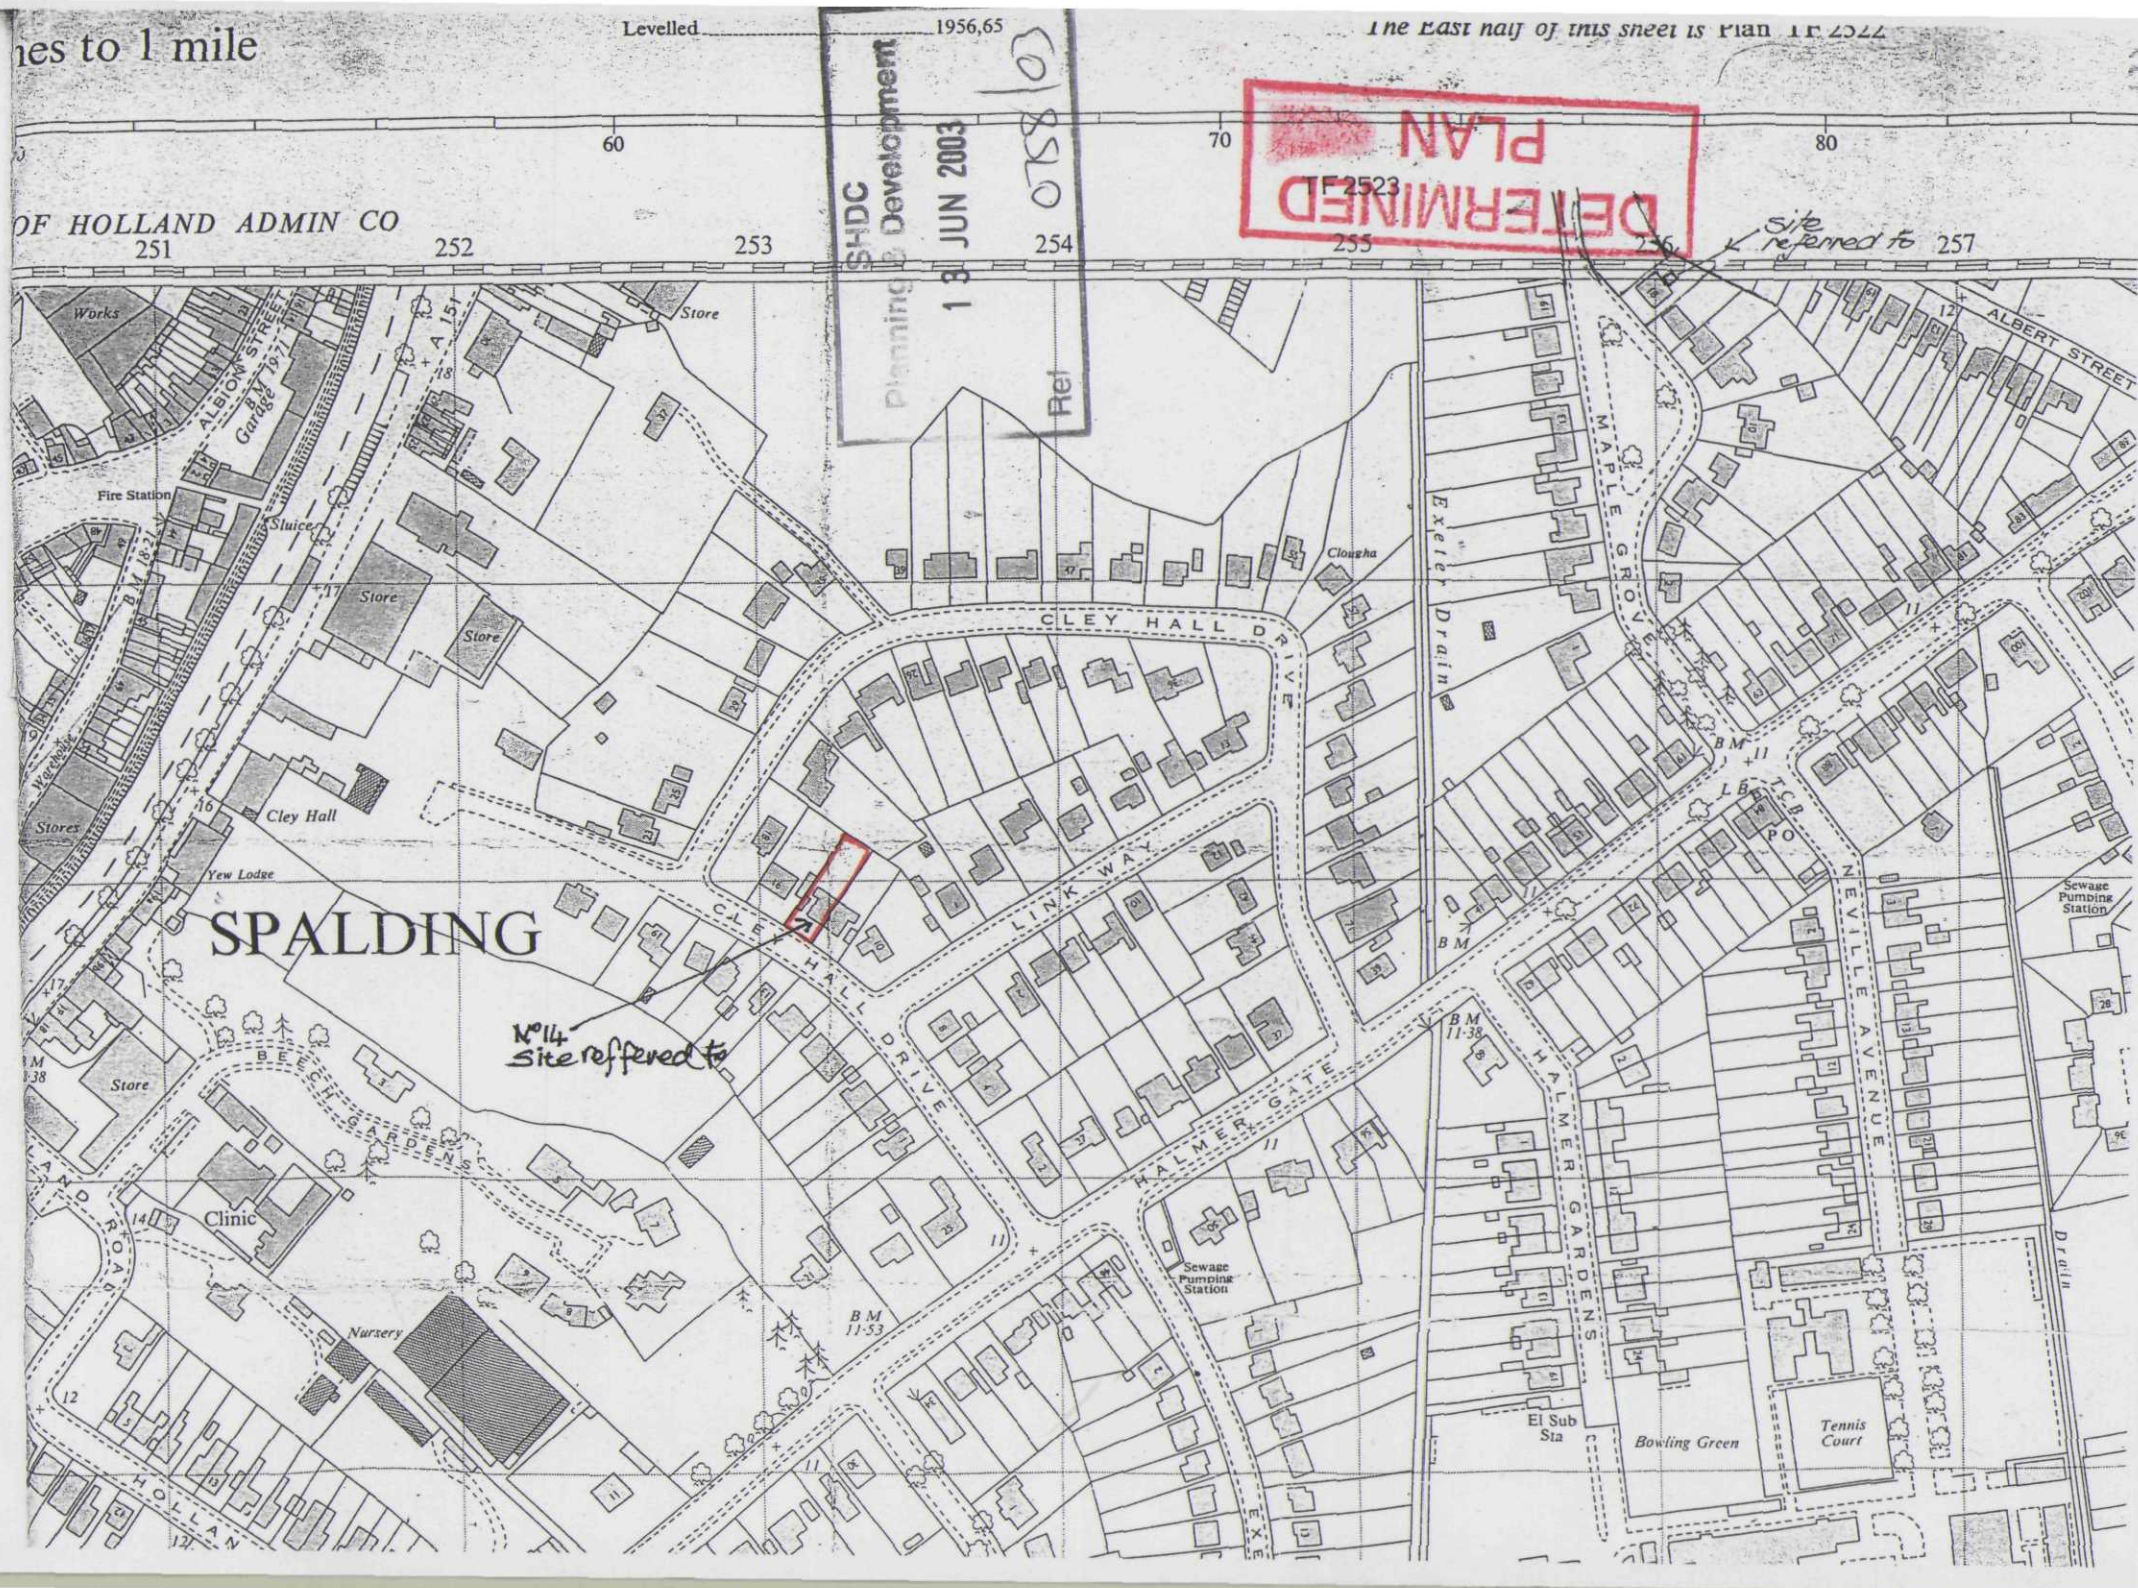

hes to 1 mile
Levelled 1956,65
The East half of this sheet is Plan TF 2522
SHDC Development Control
13 JUN 2003
Ref 0788/03
DETERMINED PLAN
TF 2523
OF HOLLAND ADMIN CO
60
70
80
251
252
253
254
255
256
257
Site referred to
Works
Store
ALBION STREET
Garage
Fire Station
Sluice
Store
Store
Store
Stores
Cley Hall
Yew Lodge
SPALDING
CLEY HALL DRIVE
LINK WAY
MAPLE GROVE
Exeter Drain
Clougha
ALBERT STREET
BM 11
TCB
PO
BM
BM 11-38
HALMER GARDENS
NEVILLE AVENUE
Sewage Pumping Station
No 14 Site reffered to
BEECH GARDENS
Clinic
Nursery
HOLLAND ROAD
Sewage Pumping Station
BM 11-53
El Sub Sta
Bowling Green
Tennis Court
Drain