

Application for approval of details reserved by condition.
 Town and Country Planning Act 1990
 Planning (Listed Buildings and Conservation Areas) Act 1990

Publication of applications on planning authority websites.

Please note that the information provided on this application form and in supporting documents may be published on the Authority's website. If you require any further clarification, please contact the Authority's planning department.

1. Applicant Name, Address and Contact Details

Title:	Mrs	First name:	ELizabeth	Surname:	Hall
Company name:	Hills Furniture Ltd				
Street address:	5 and 6			Country Code	National Number
	Bridge Street			Telephone number:	Extension Number
Town/City:	SPALDING			Mobile number:	
County:	Lincolnshire			Fax number:	
Country:	UK			Email address:	
Postcode:	PE11 2XA				

Are you an agent acting on behalf of the applicant? ☒ Yes ☐ No

2. Agent Name, Address and Contact Details

Title:		First Name:	Mary	Surname:	Anderson
Company name:	Anderson and Glenn				
Street address:	Yew Tree Nurseries			Country Code	National Number
				Telephone number:	Extension Number
	Ralphs Lane				
Town/City:	BOSTON			Mobile number:	
County:	Lincolnshire			Fax number:	
Country:	UK			Email address:	
Postcode:	PE20 1RQ			mary@andersonandglenn.com	

3. Site Address Details

Full postal address of the site (including full postcode where available) Description:

House: 5 Suffix:
House name:
Street address: Bridge Street
Town/City: SPALDING
County: Lincolnshire
Postcode: PE11 1XA

Description of location or a grid reference
(must be completed if postcode is not known):

Easting: 524820
Northing: 322532

4. Pre-application Advice

Has assistance or prior advice been sought from the local authority about this application? ☒ Yes ☐ No

If Yes, please complete the following information about the advice you were given (this will help the authority to deal with this application more efficiently):

Officer name:

Title: Mr First name: Chris Surname: Crew

Reference: e mails

Date: 02/09/2009

Details of the pre-application advice received:

Advised to submit the E mail in order to discharge condition 2.

5. Description of Proposal

Please provide a description of the approved development as shown on the decision letter:

Replacement of shopfront, fascia and leadwork, repairs to upper floor windows, renewal of roof covering, repaint front facade, new signage and minor repairs

Application reference number: H16-0498-09

Date of decision: 18/08/2009

Please state the condition number(s) to which this application relates:

Condition number(s):

2 and 3

Has the development already started? ☐ Yes ☒ No

Has the development been completed? ☐ Yes ☒ No

6. Discharge of Condition(s)

Please provide a full description and/or list of the materials/details that are being submitted for approval:

Welsh slate and plain clay tiles

7. Part Discharge of Condition(s)

Are you seeking to discharge only part of a condition? ☐ Yes ☒ No

8. Site Visit

Can the site be seen from a public road, public footpath, bridleway or other public land? ☒ Yes ☐ No

If the planning authority needs to make an appointment to carry out a site visit, whom should they contact? (Please select only one)


☐ The agent ☒ The applicant ☐ Other person

9. Declaration

I/we hereby apply for planning permission/consent as described in this form and the accompanying plans/drawings and additional information.



Date: 22/09/2009

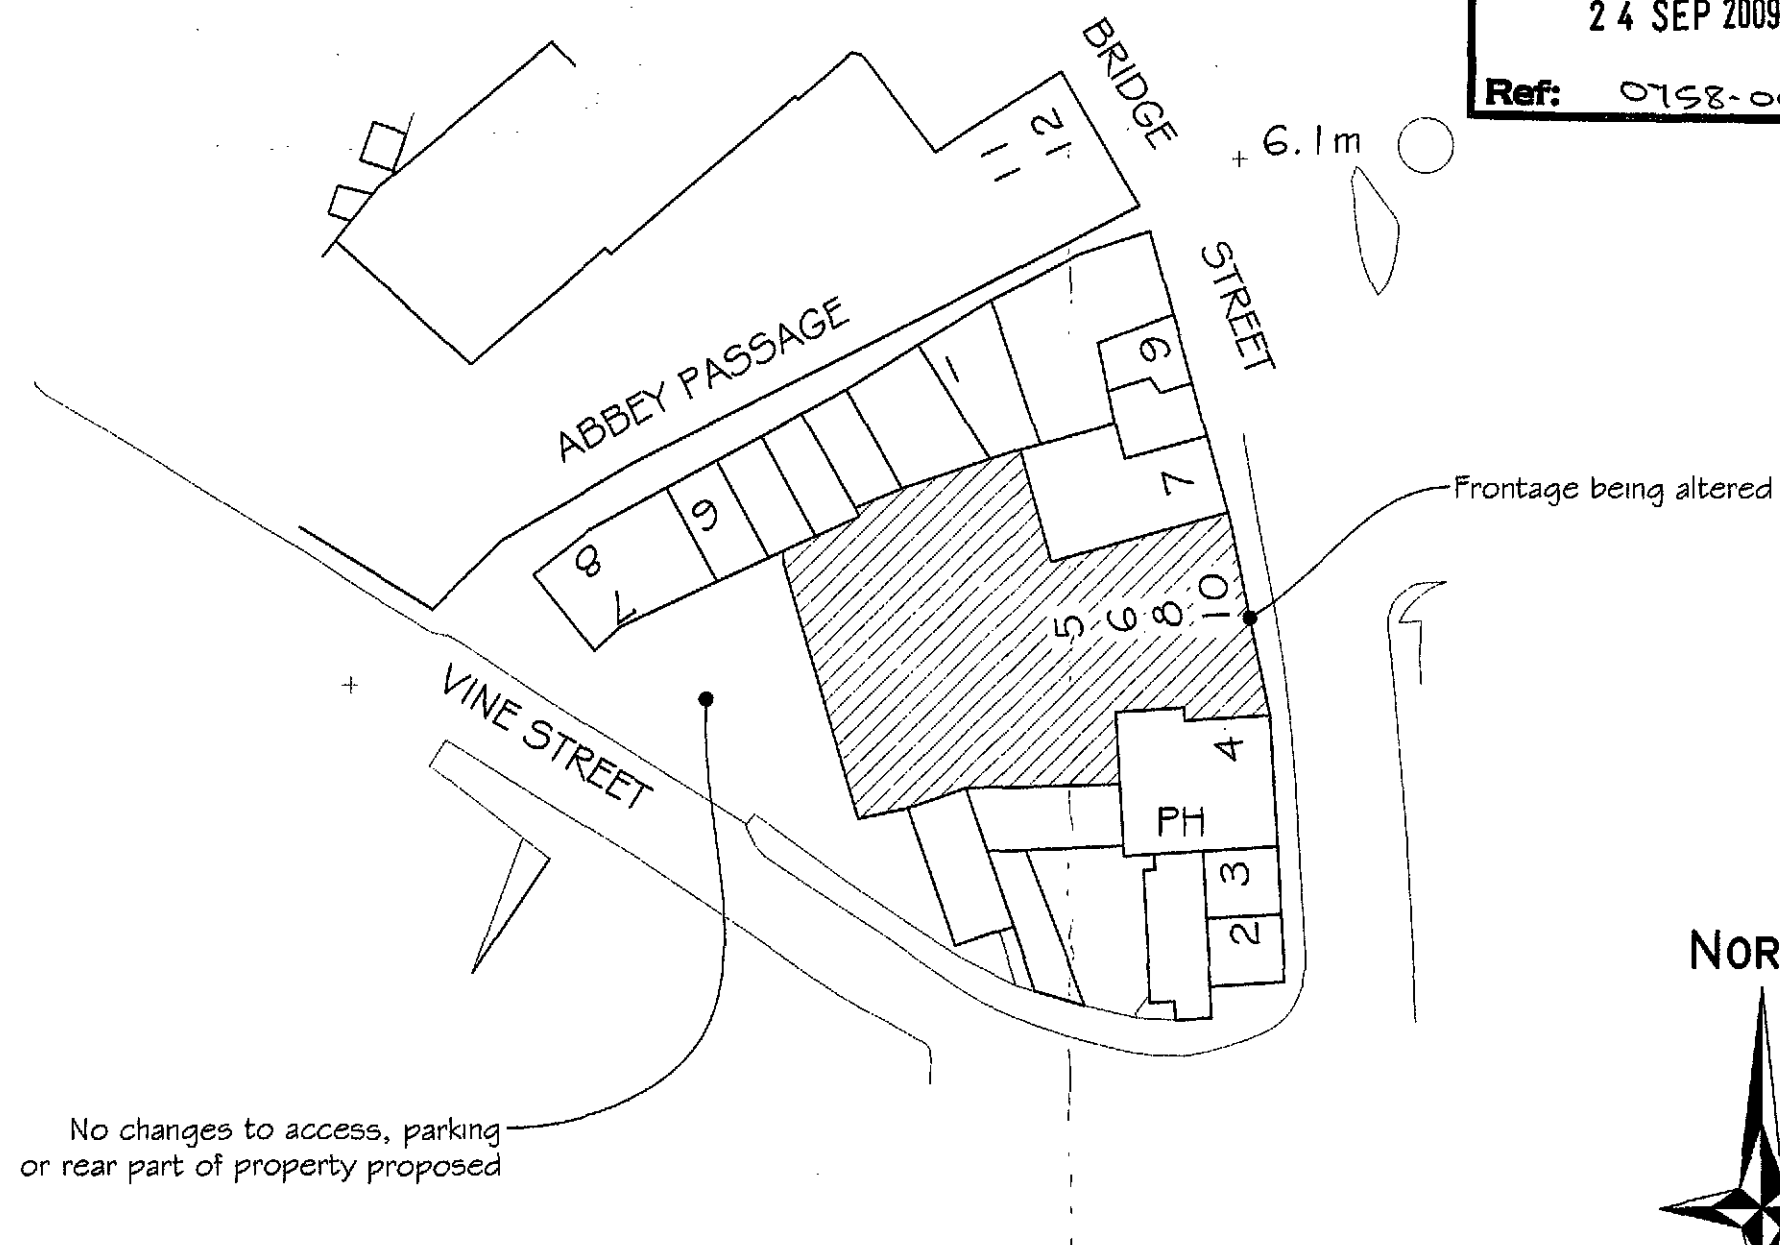

SHDC
Planning & Development
24 SEP 2009
Ref: 0758-09

NOTES :
All dimensions must be checked on site and any discrepancies reported to architect.
Do not scale from this drawing. If in doubt ask.

Date	Revisions

© Copyright
Anderson and Glenn
Architectural and
Landscape Consultancy
Yew Tree Nurseries
Frampton West
BOSTON PE20 1RQ
Tel : 01205 724047
Fax : 01205 723792
www.andersonandglenn.com

Client

Job Title
**Hills Furniture Store
SPALDING**


Drawing Title
Block Plan

Scale
1:500 @ A3

Date
June 2009

Drawn by
Rev.
Drg. No. **A/121/12**

Reproduced from the Ordnance Survey Map with the permission of
The Stationary Office © Crown Copyright
Anderson and Glenn Boston PE20 1RQ, Licence No. AR/370533

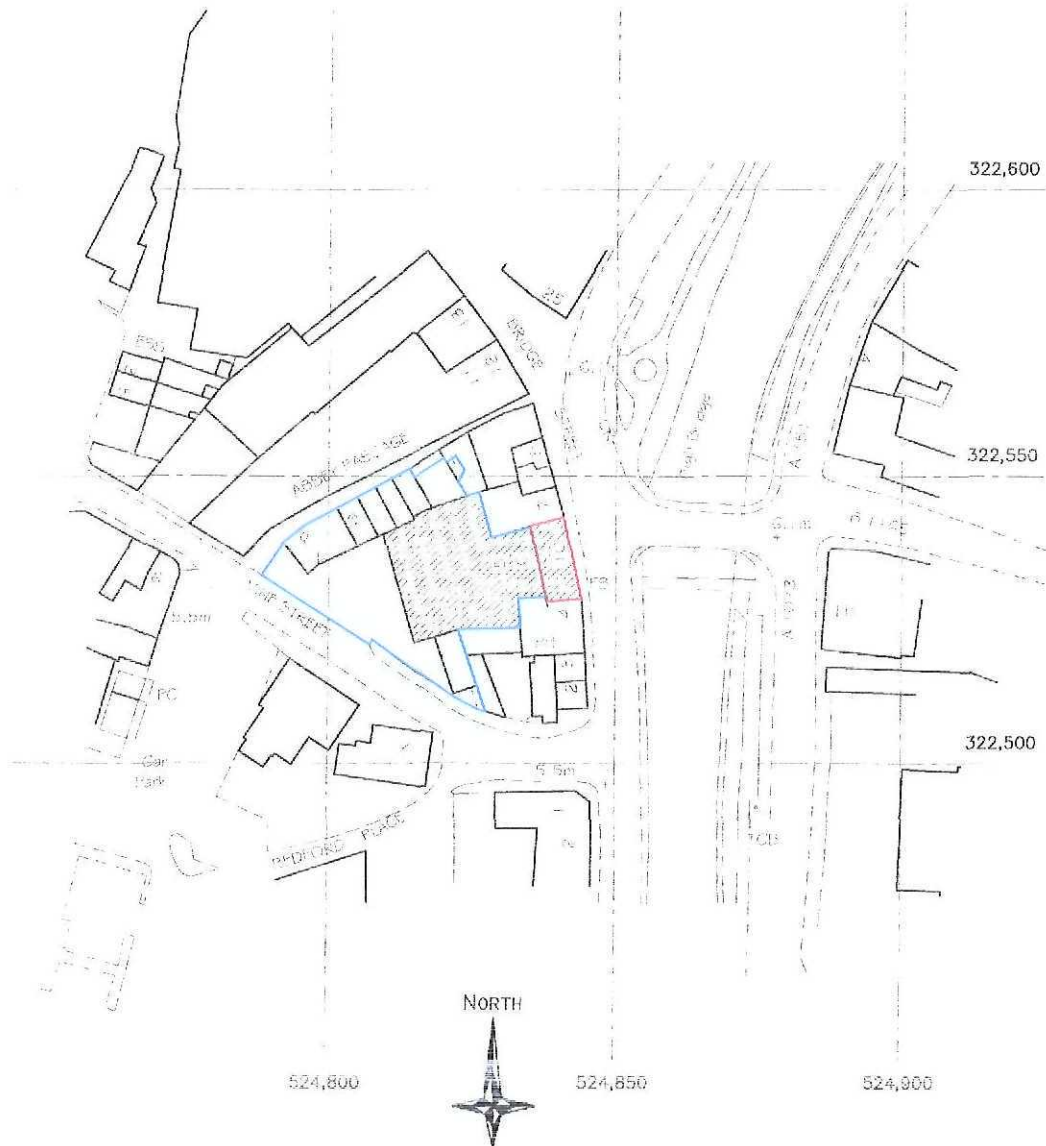

HILLS FURNITURE STORE, SPALDING : LOCATION PLAN Scale 1:125
Drg. Ref : A/121/01

SHDC
Planning & Development
24 SEP 2009
Ref: 0158-09