
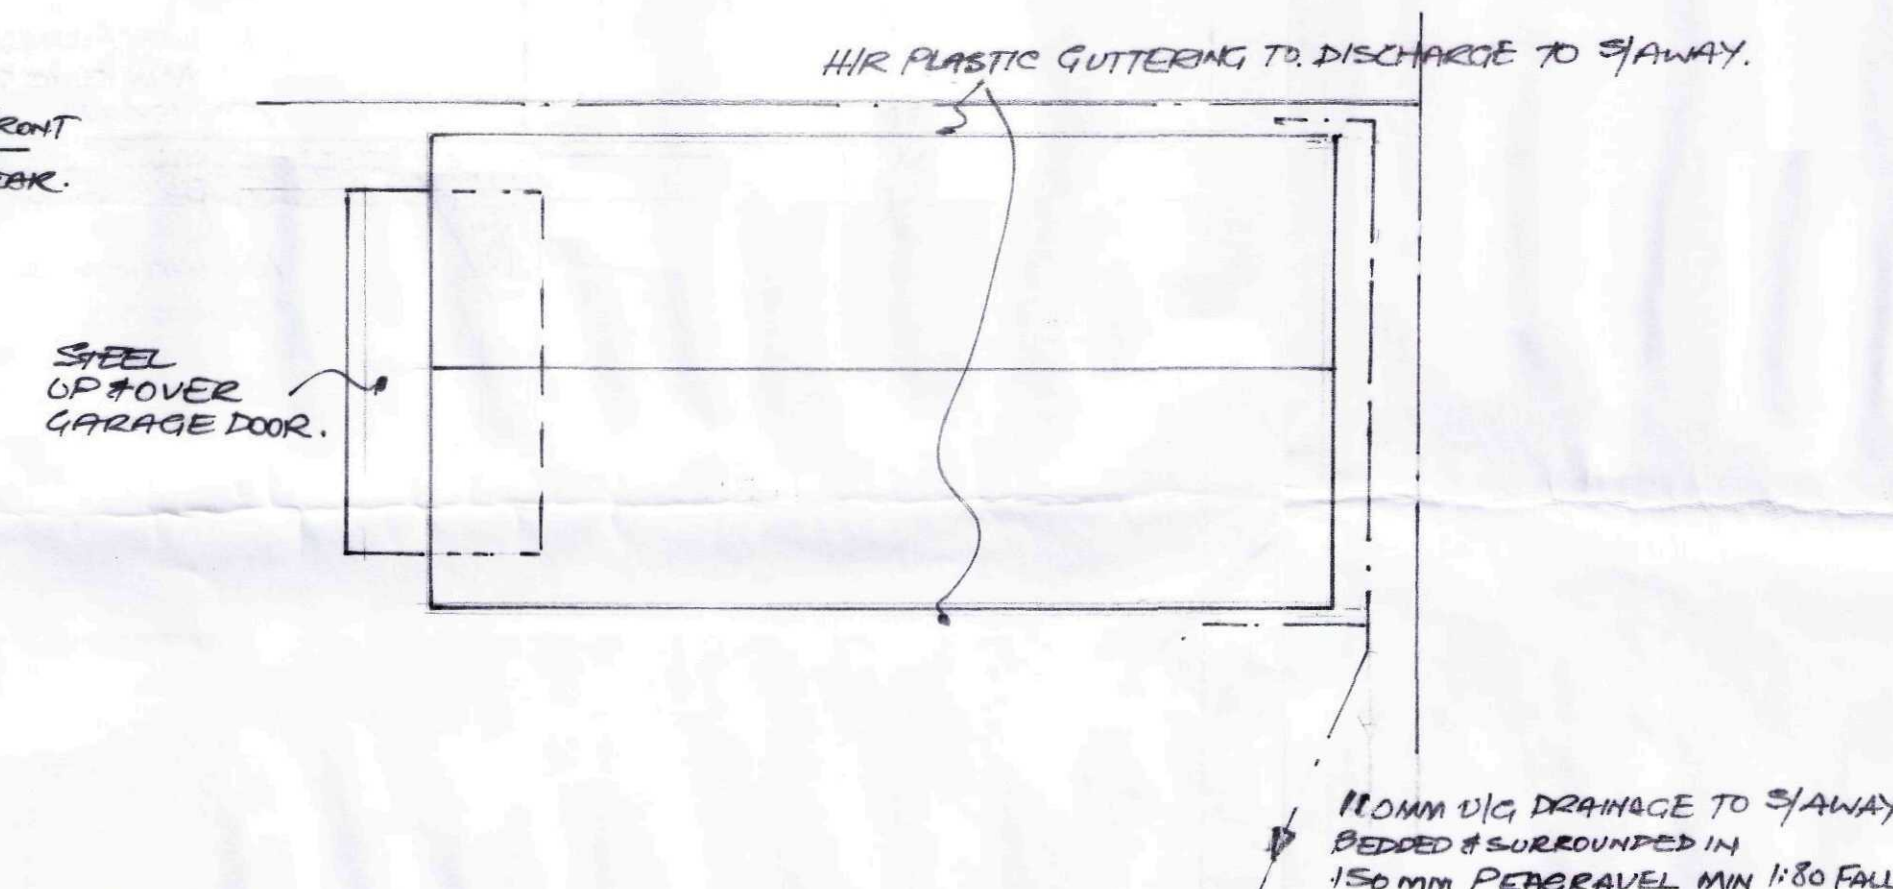
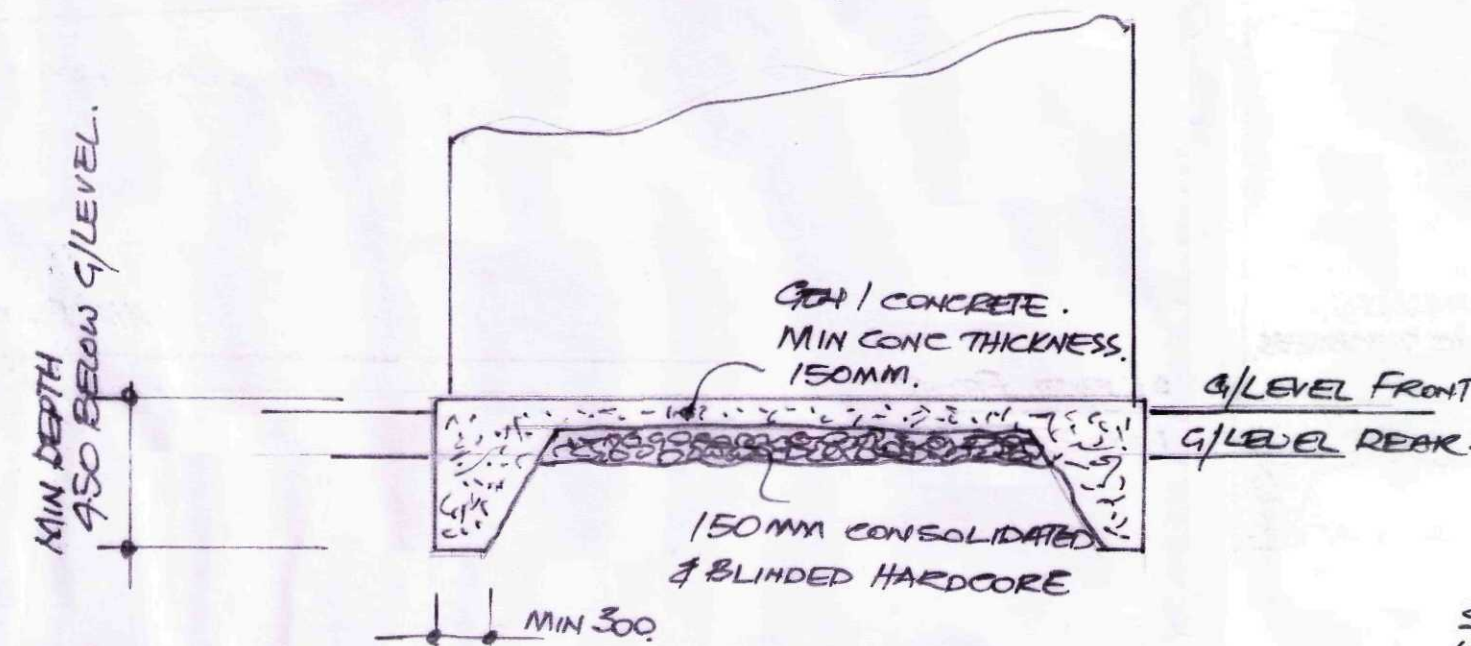
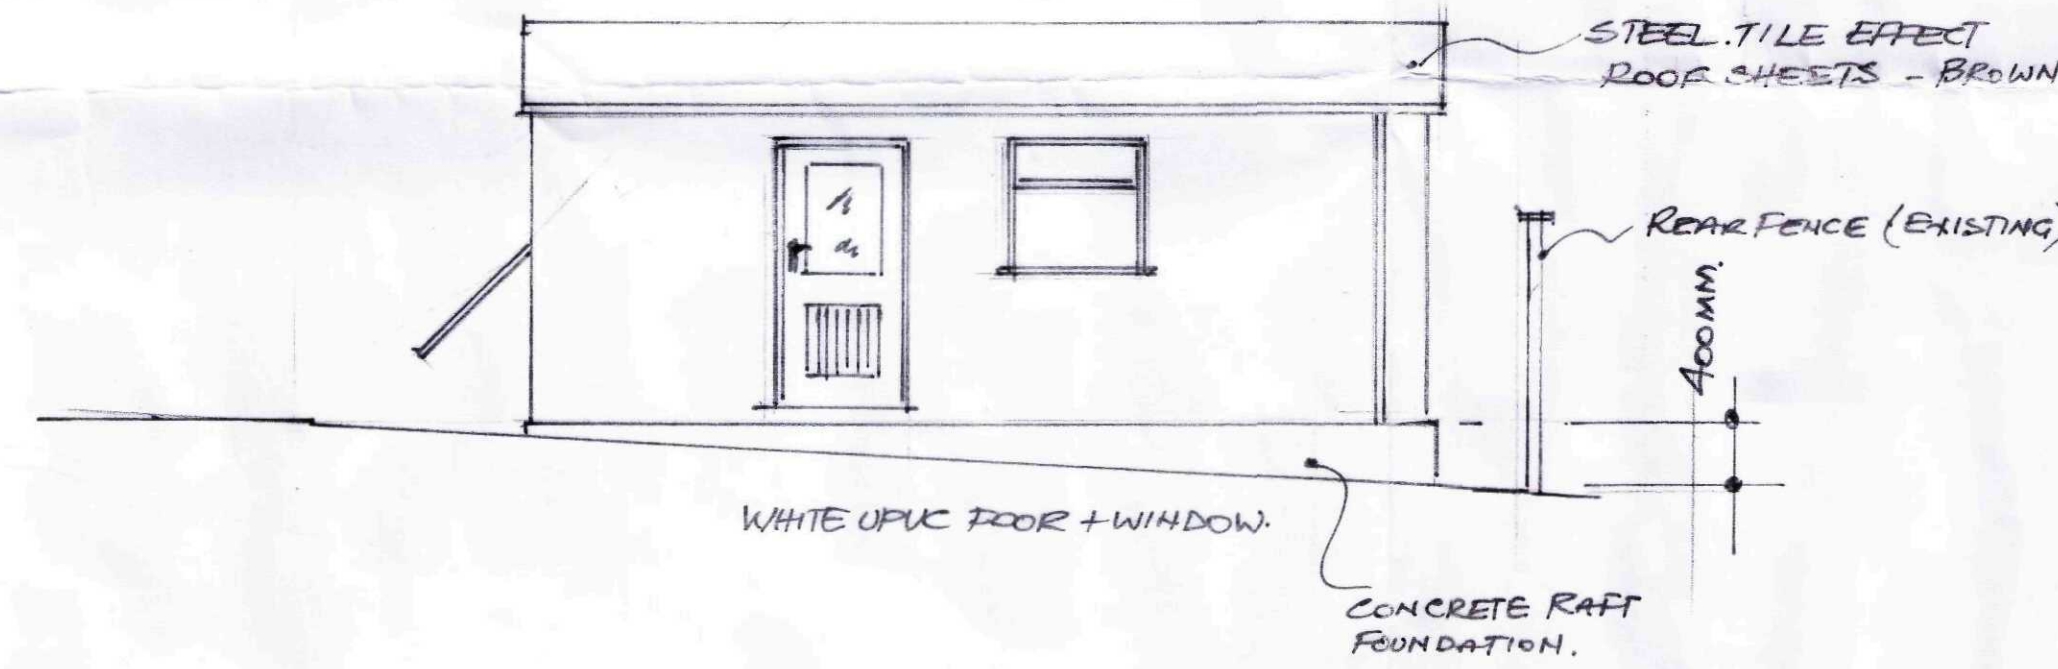
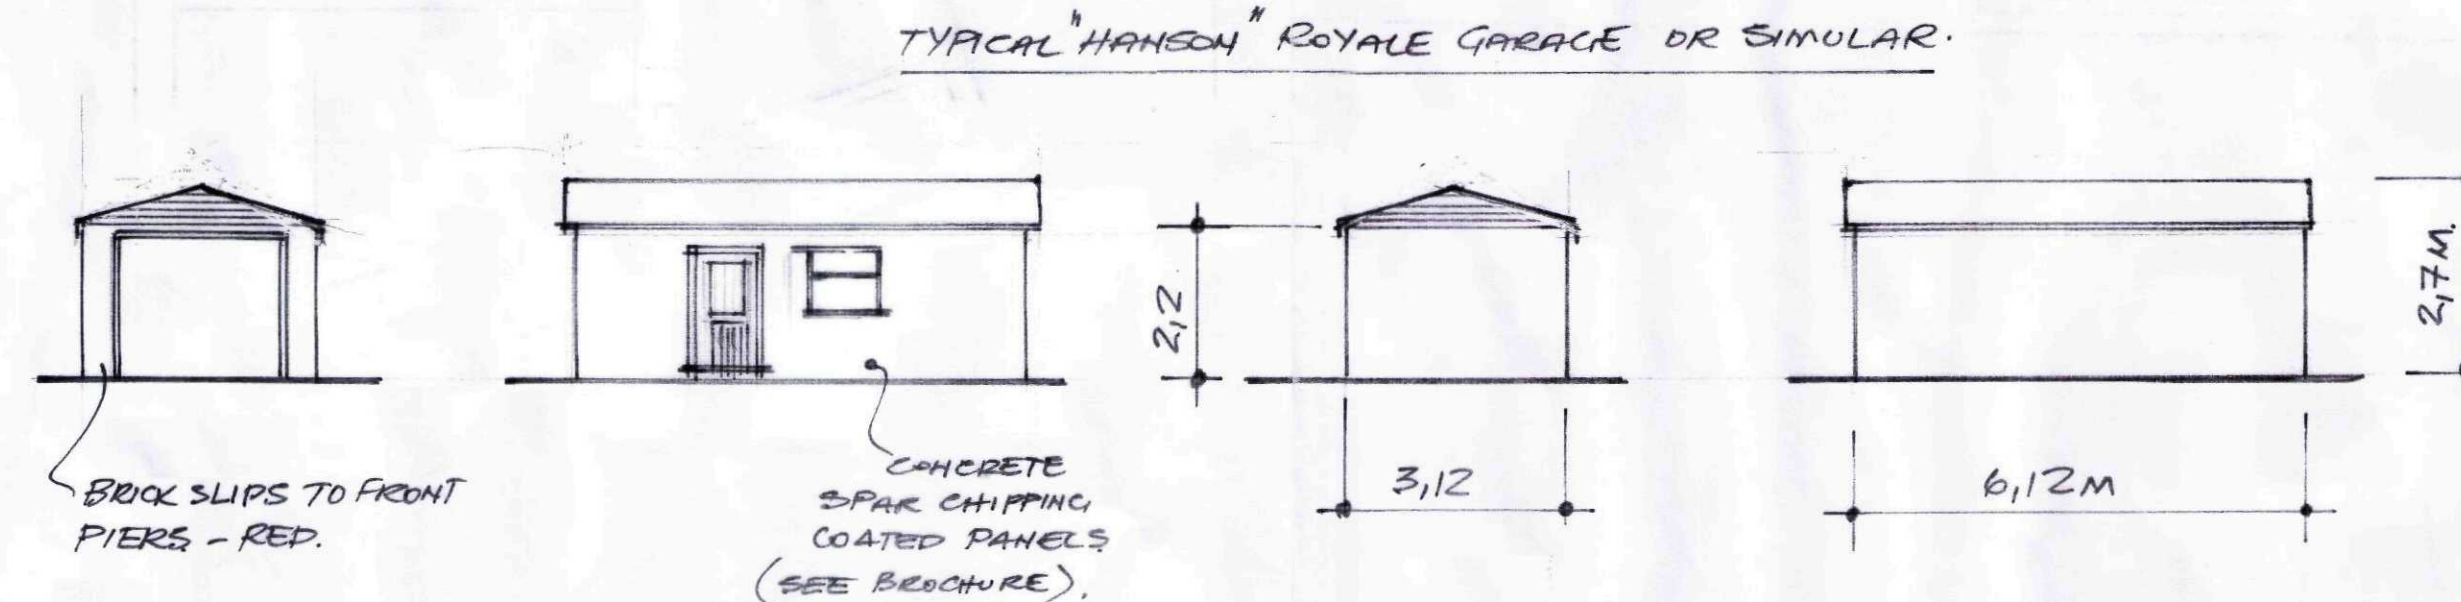


No.	DATE	REVISION
A	27/8/15	DIMENSIONS ADDED TO BLOCK PLAN.

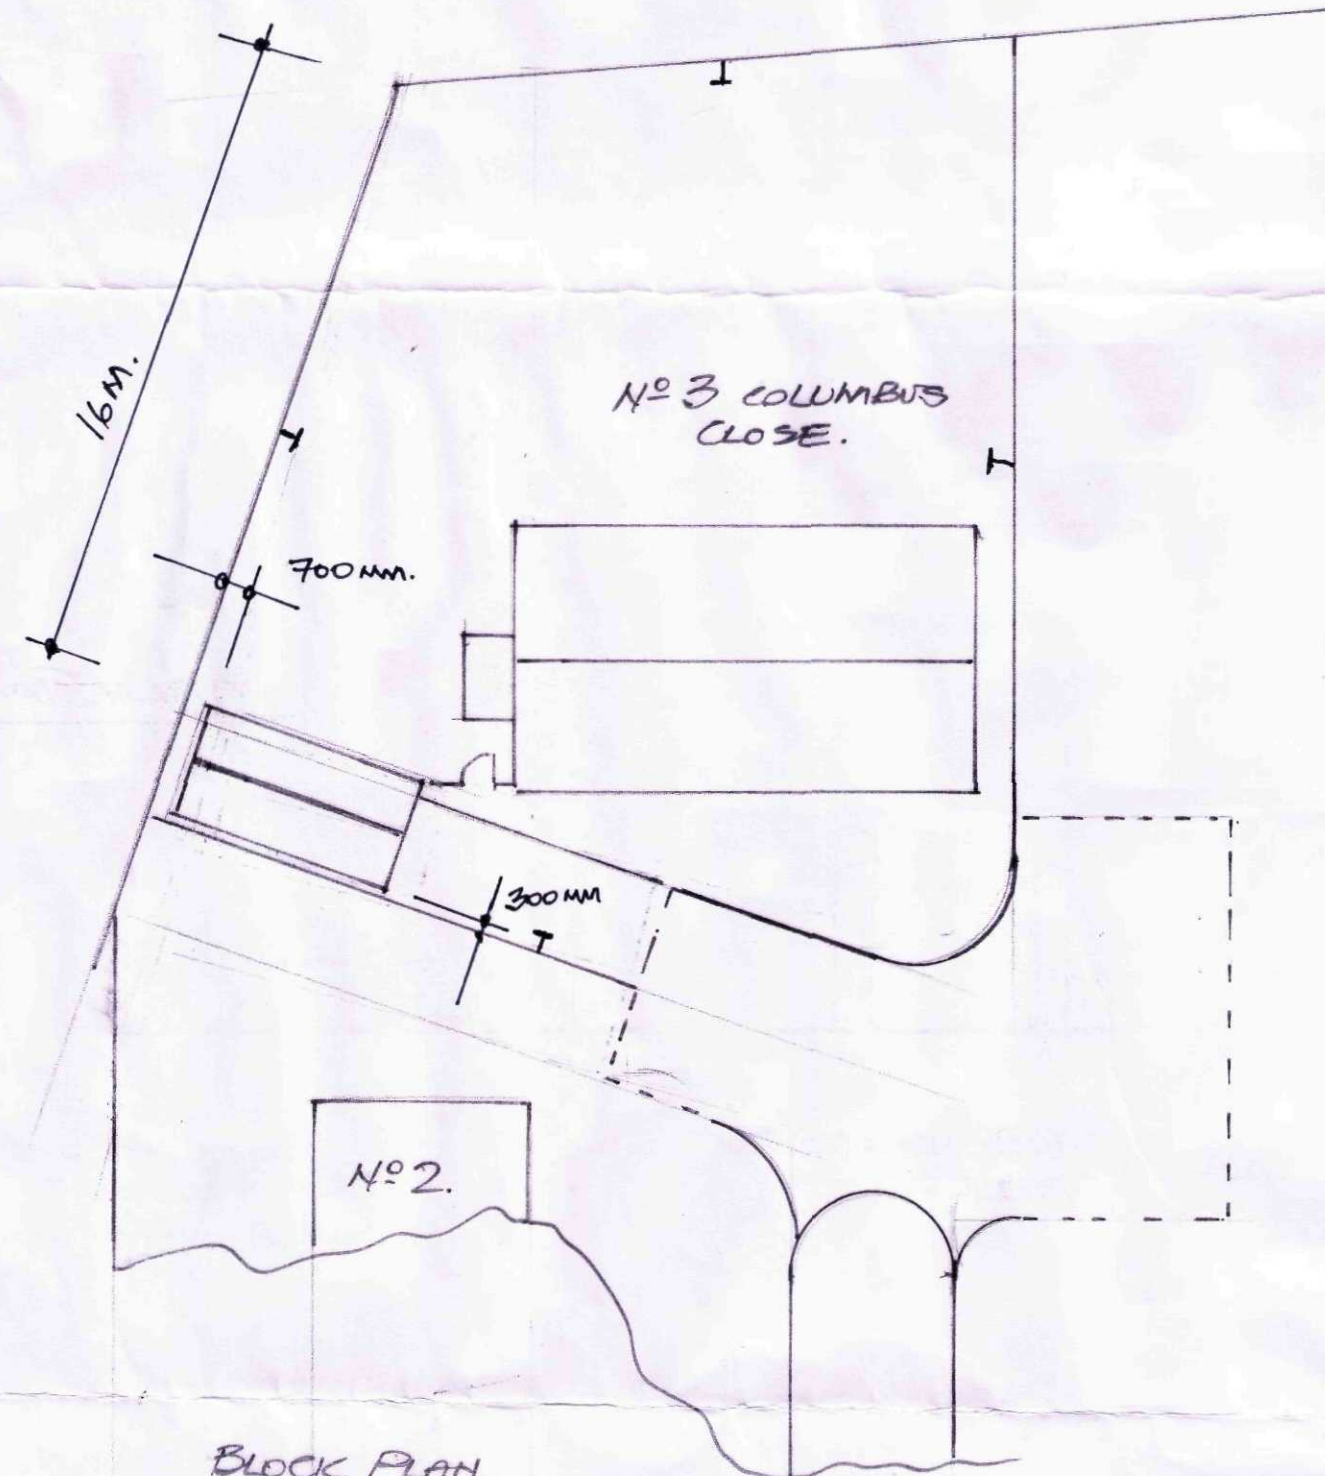

USE FIGURED DIMENSIONS ONLY DO NOT SCALE			
SCALE	1:50		
DATE	AUG 15	DRAWN	GB
JOB No.	15/371	SHEET	REV.
			A.

Client
MR + MR A LOVE
3 COLUMBUS CLOSE
SPALDING
PE11 2FF

AGENT
MR. G. BAXTER
WATERS EDGE
HOME FARM
THE FEN
BASTON
PE6 9PU.