




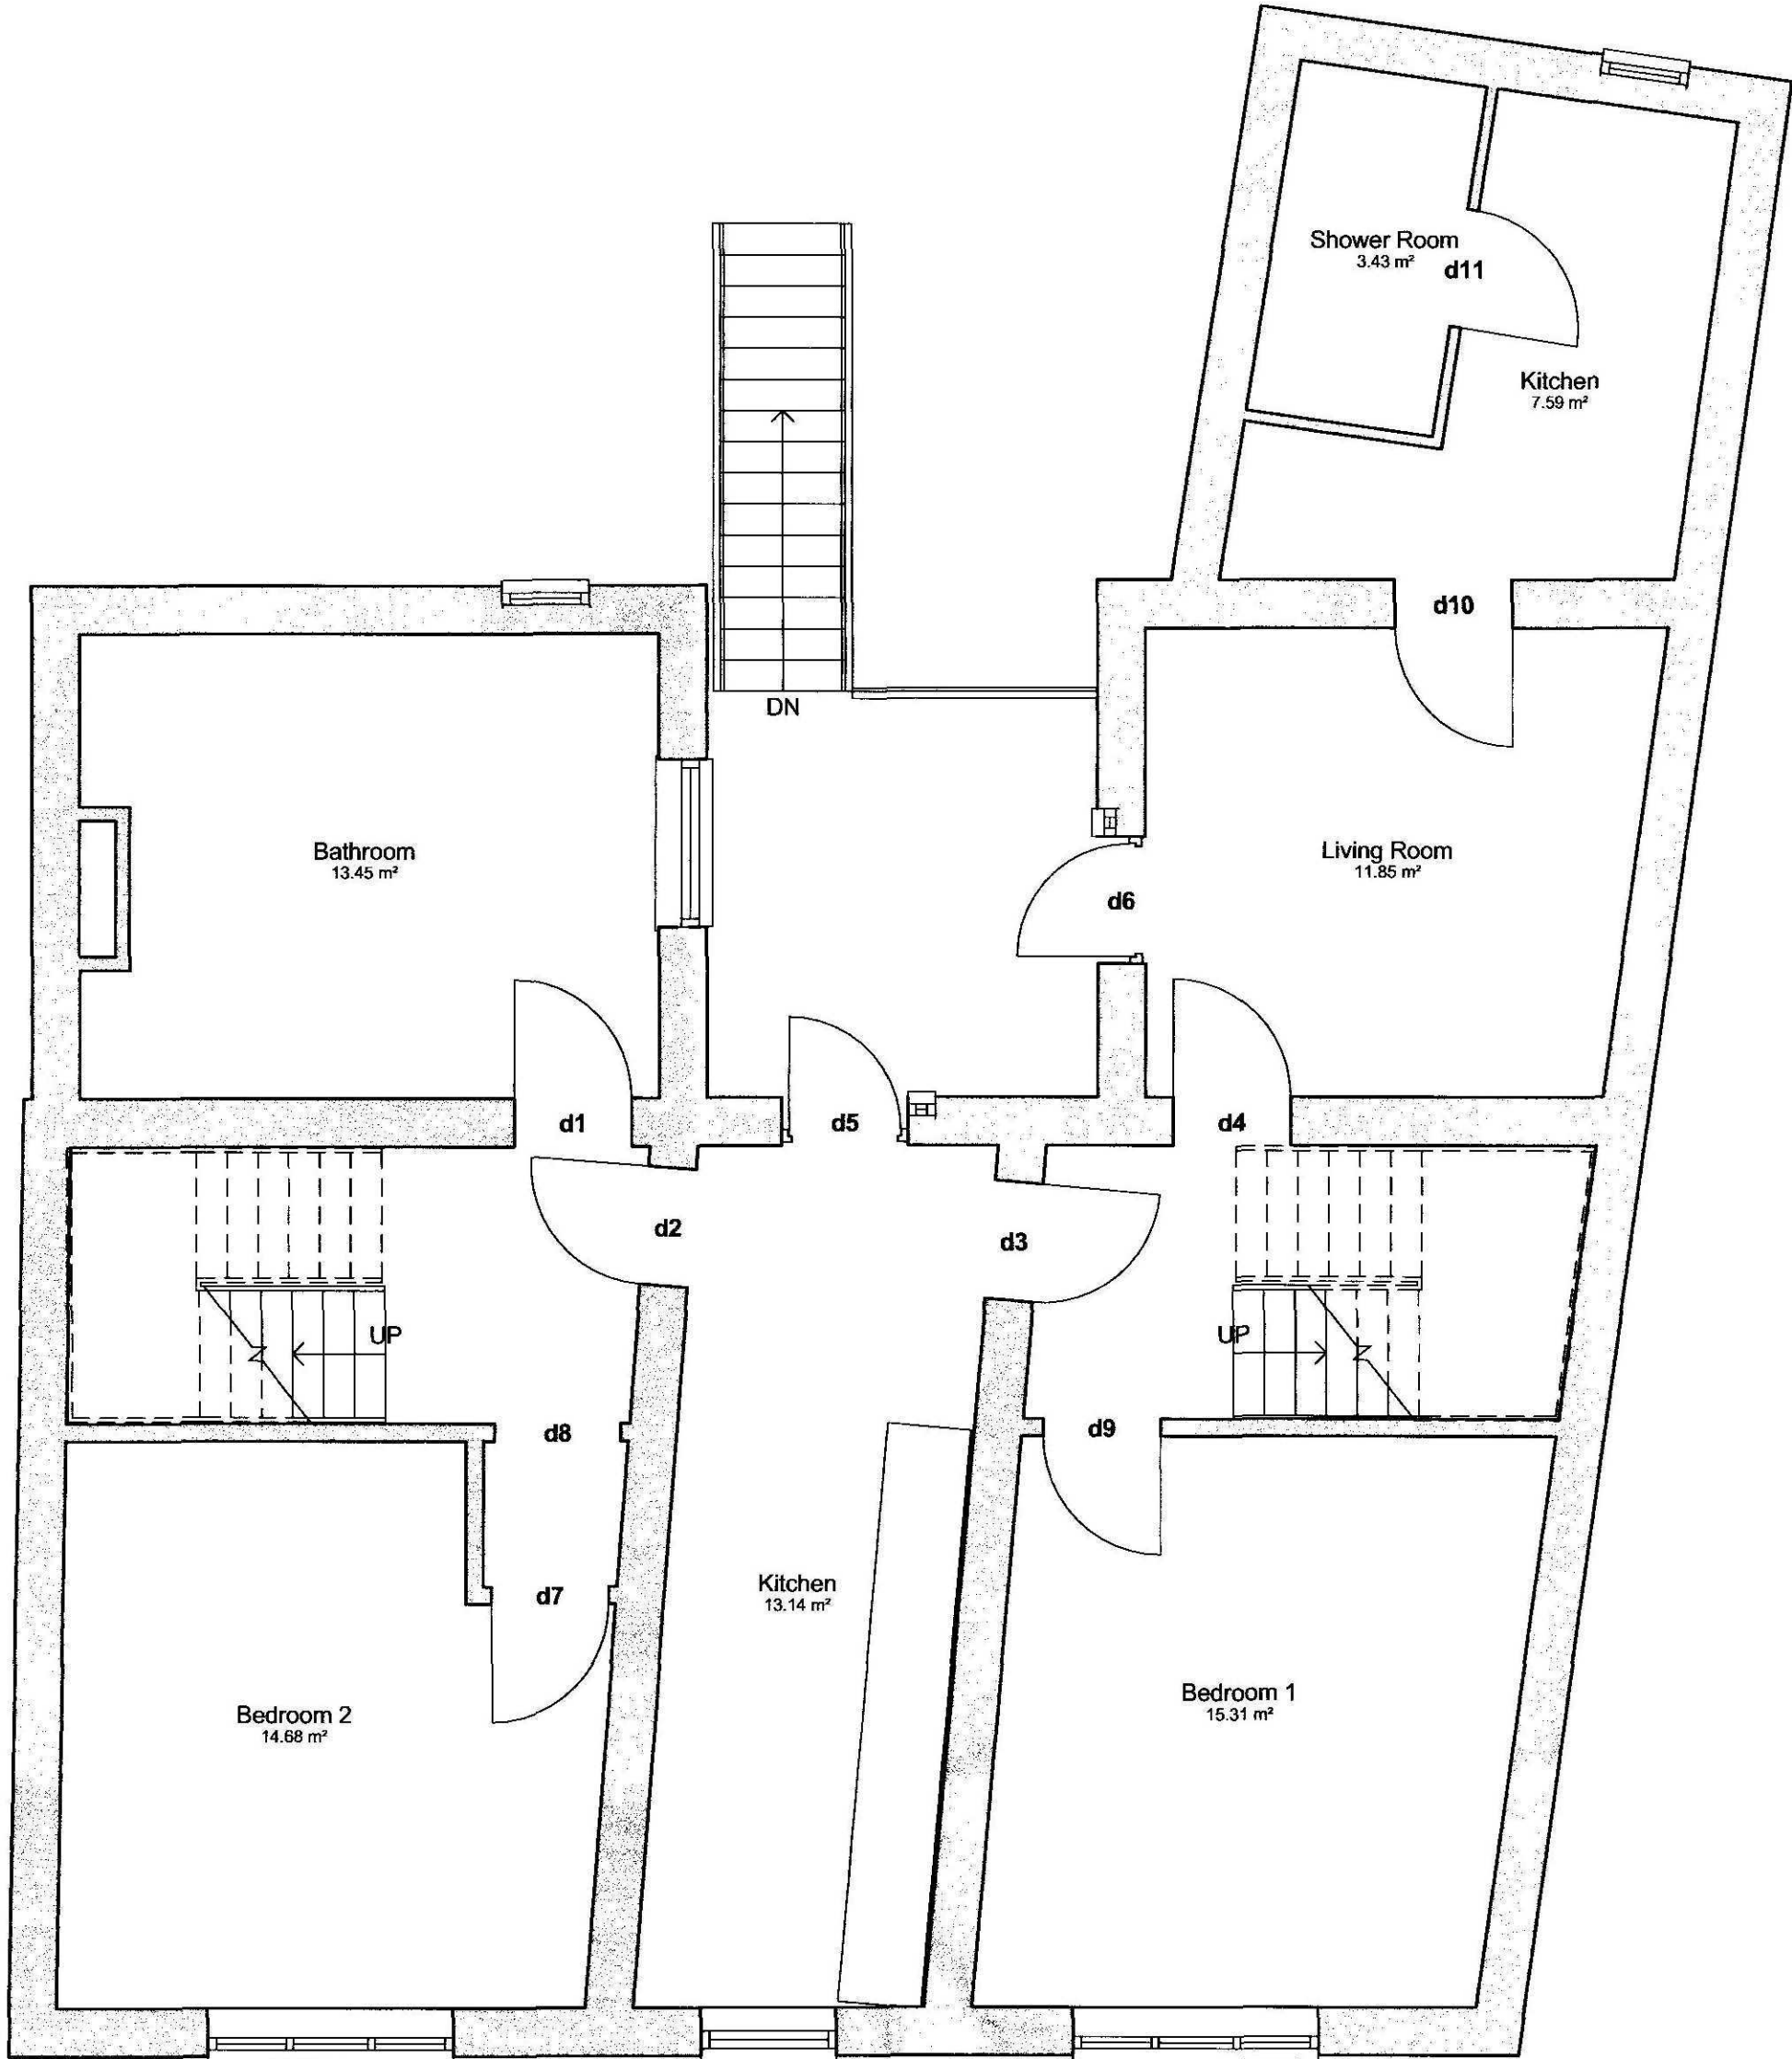


1 1st Floor
1 : 50

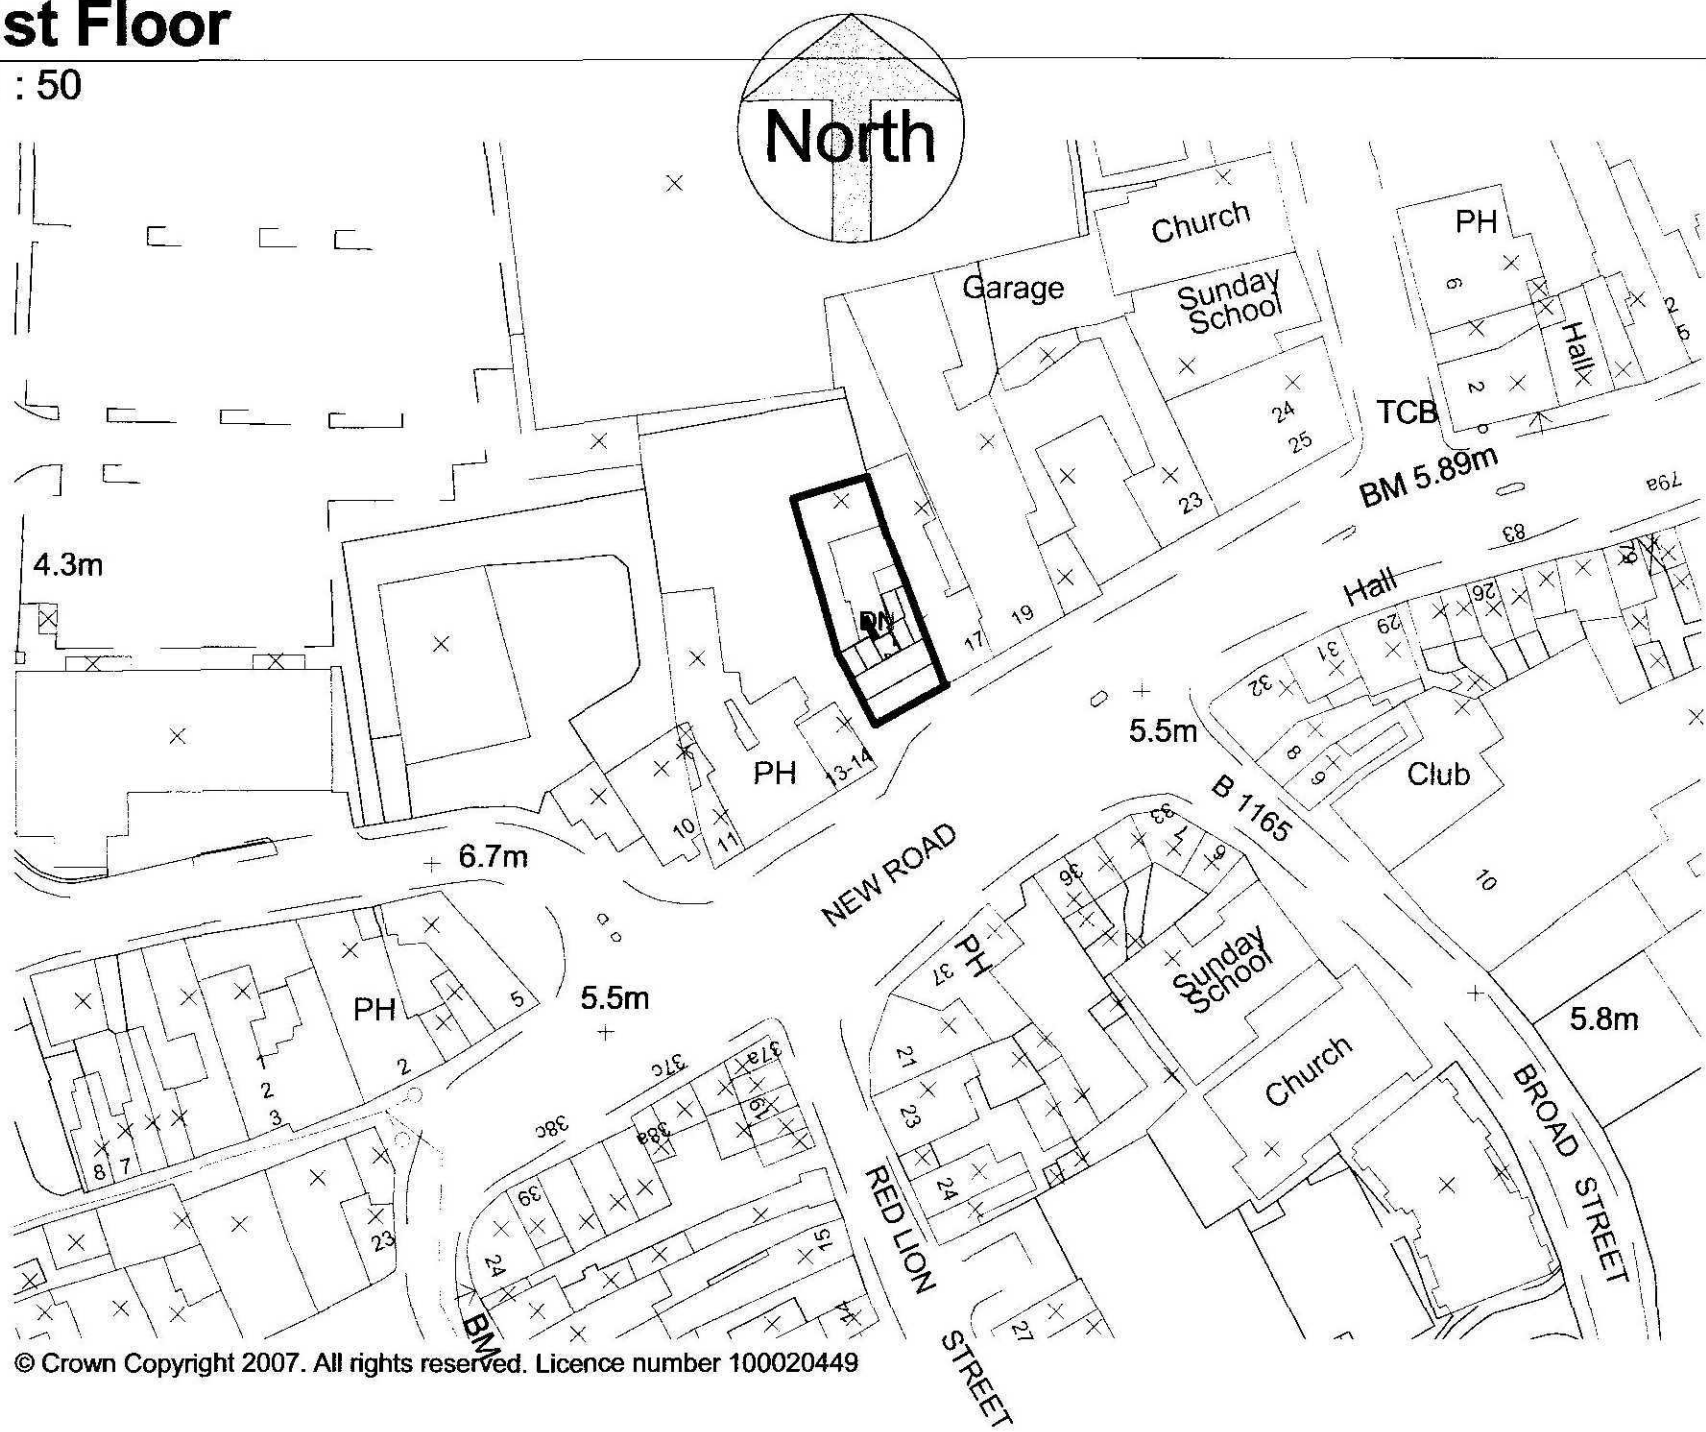

3 Site Location Plan
1 : 1000

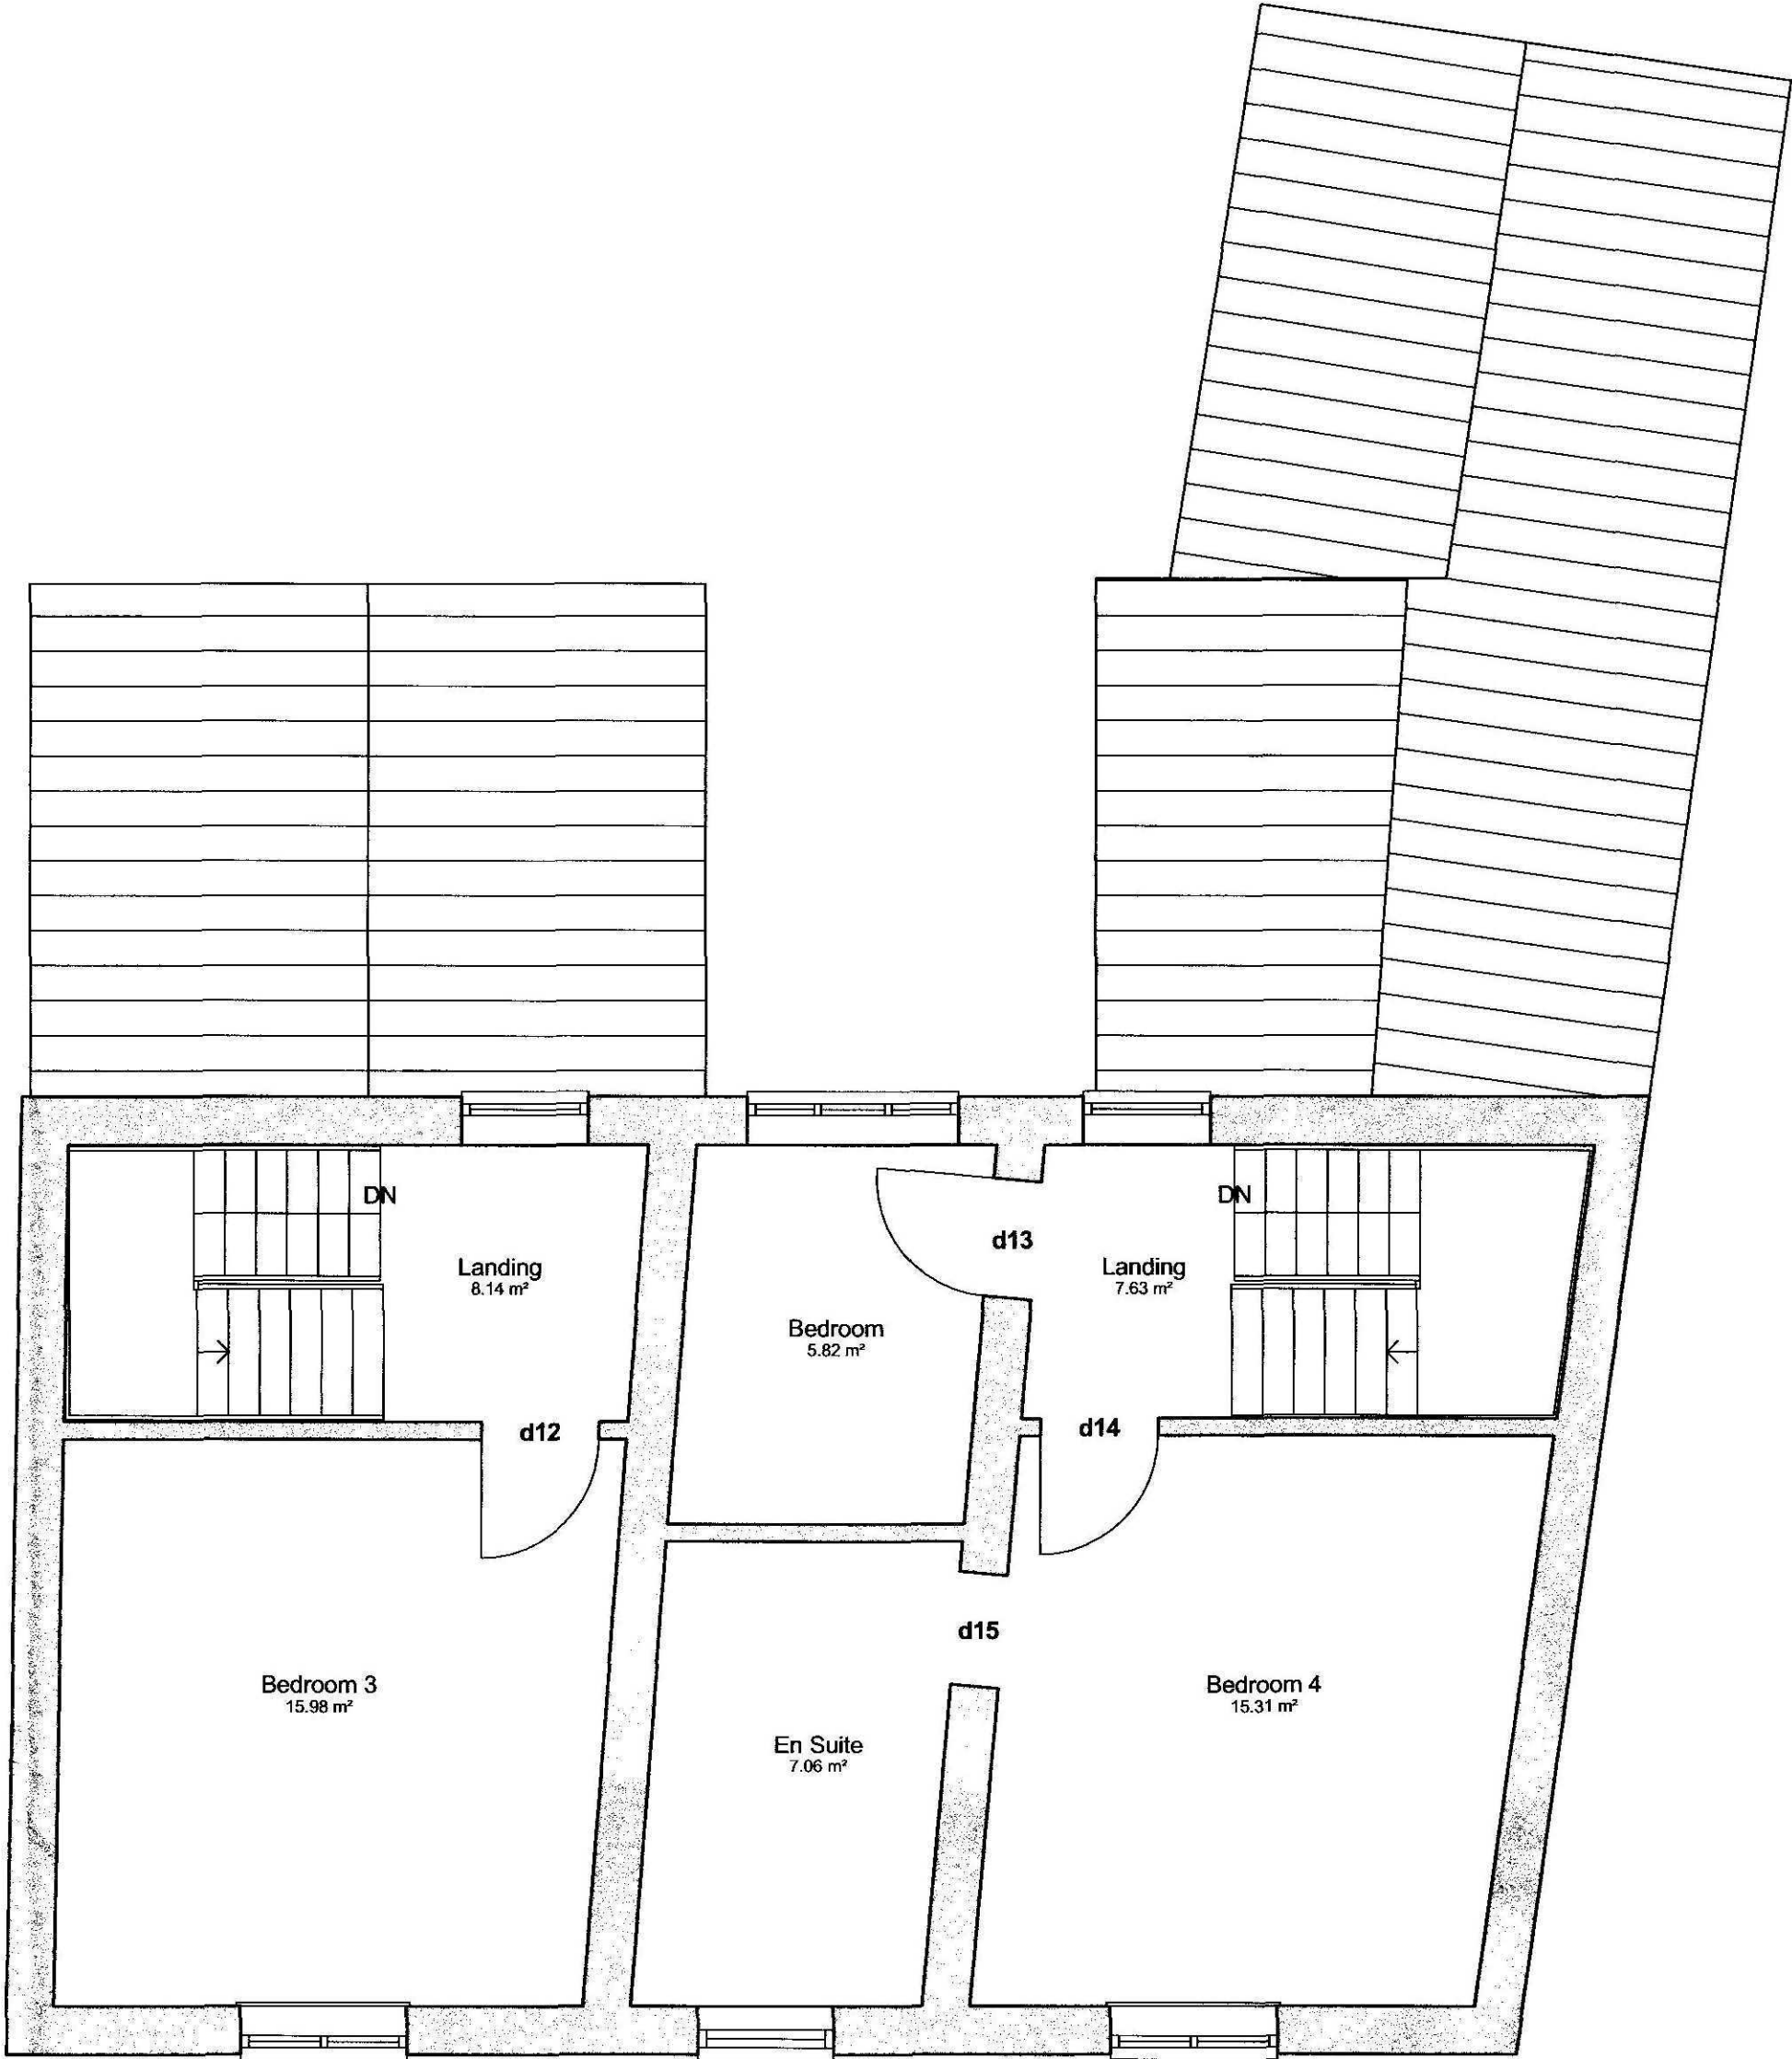

2 2nd Floor
1 : 50

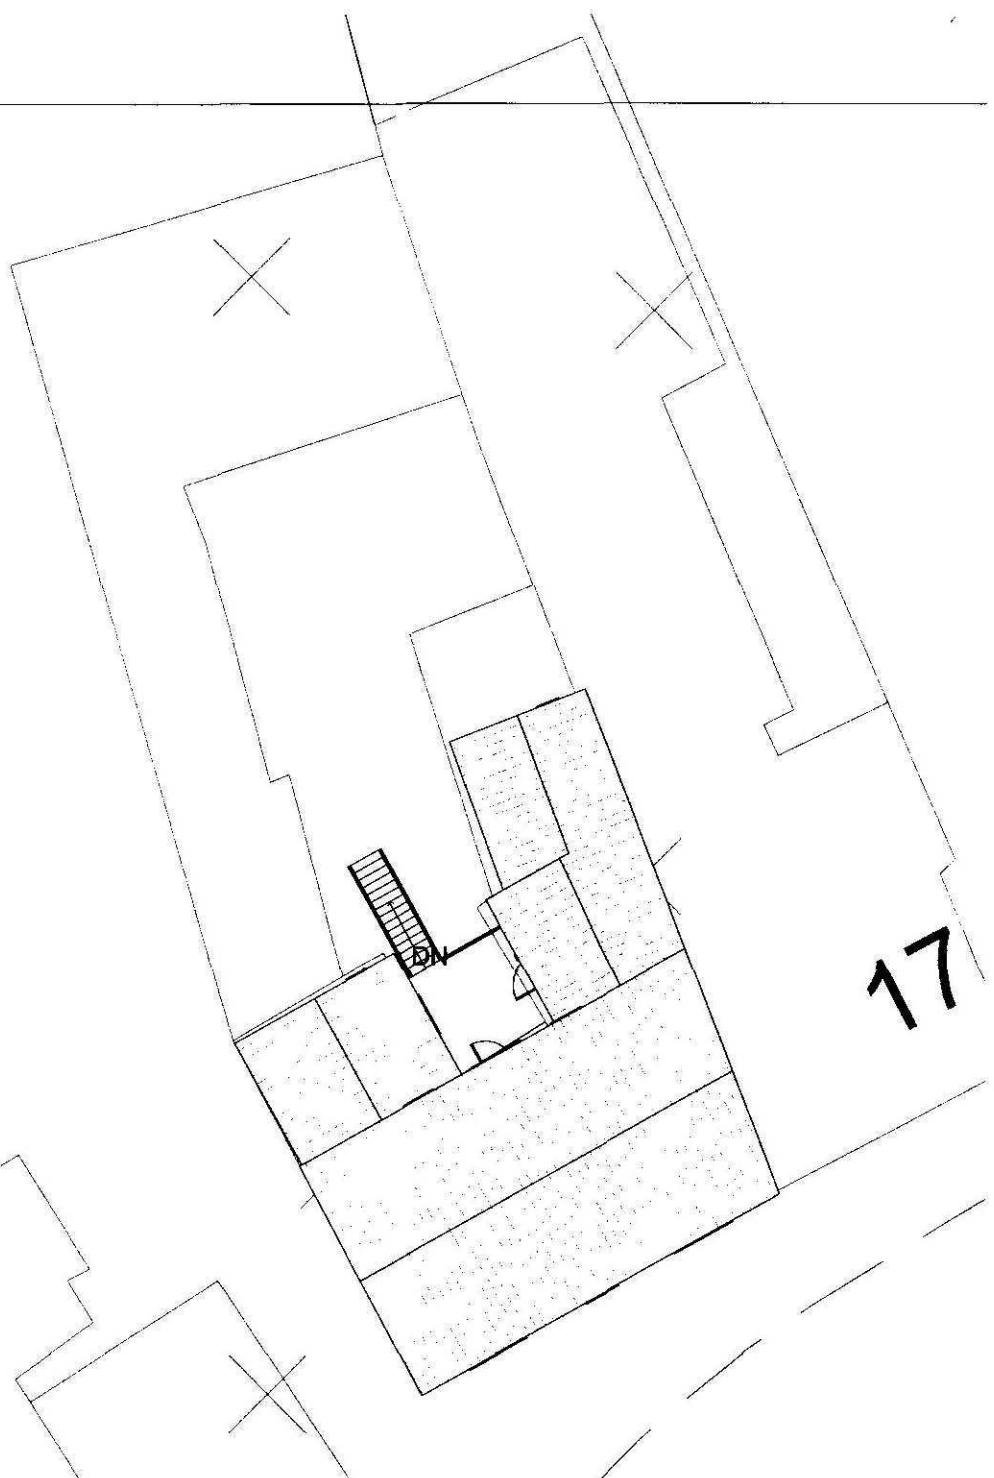

4 Site Block Plan
1 : 200

Issued For Clients Comments /
Approval Only

GENERAL CONDITIONS
Contractors are responsible for checking all dimensions on site when work commences and before ordering any materials. Any discrepancies should be brought to the attention of the Client for remedial action before commencing further.
All materials not specified to be of a standard suitable for the work proposed and be fit for purpose. All work to be in accordance with good building practice and all necessary BS codes for Workmanship on Building Sites.

Revisions

Client: Mr J Ferreira

Site: Proposed 9 Person HMO
at 15 New Road, Spalding

Orig Title: Existing Plans

remway
Design Ltd
2nd Floor - 5B Sheepmarket
Spalding
PE11 1BH
Tel : 01775 768 921
e-mail: enquiries@remwaydesign.co.uk

Drawing Number: a1 2074-01
Revision: