




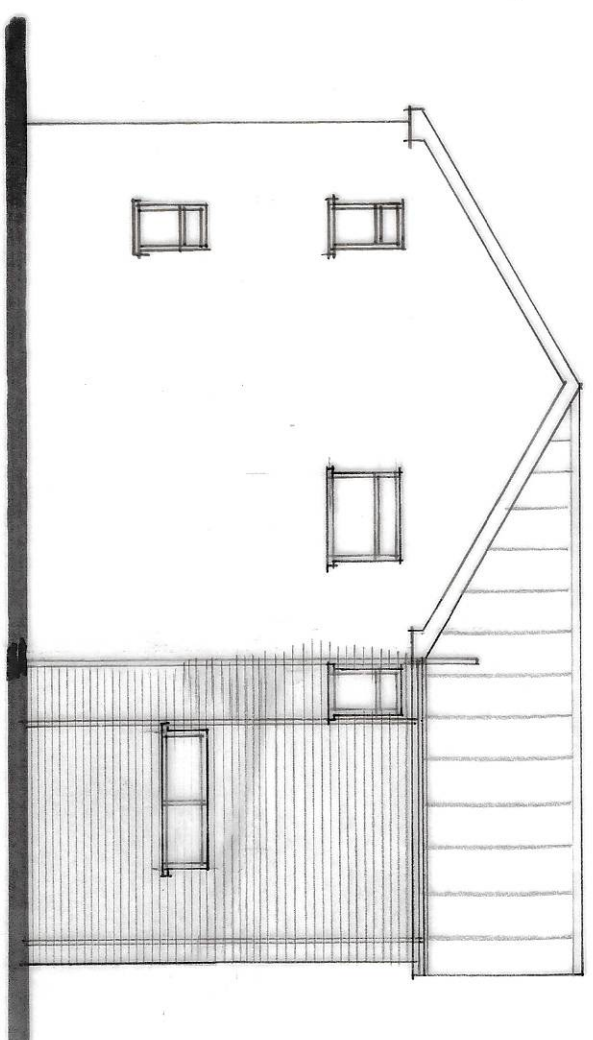


SIDE

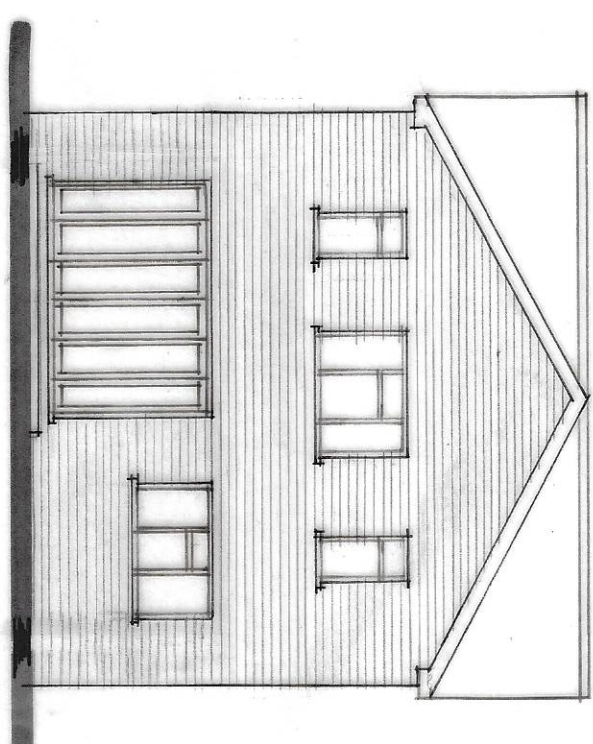


REAR

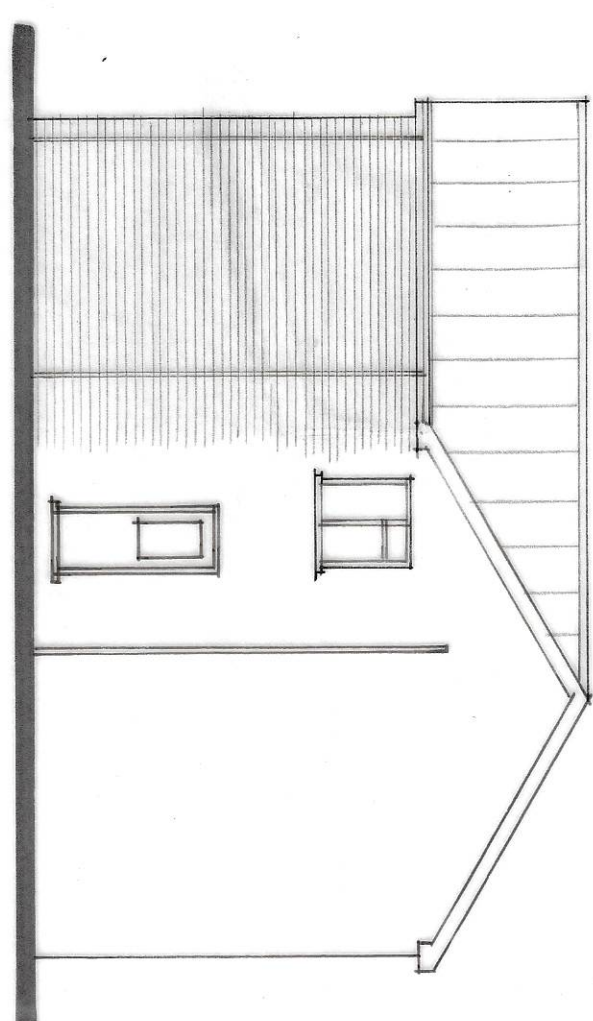


SIDE

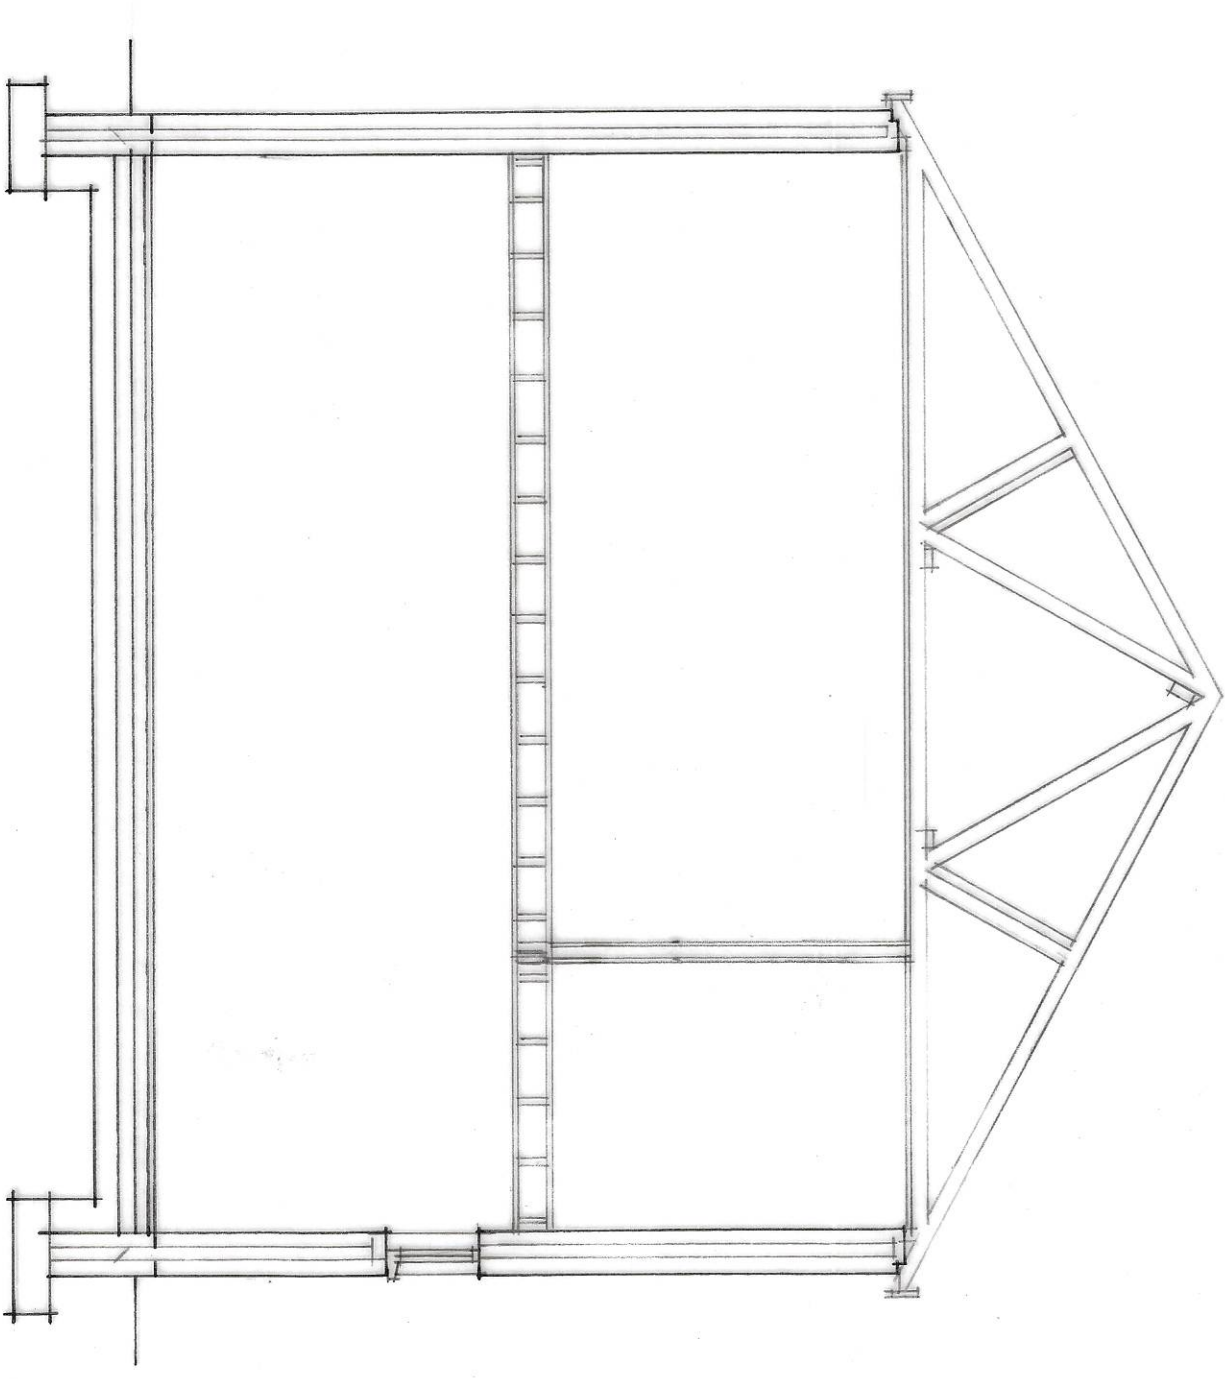

SECTION

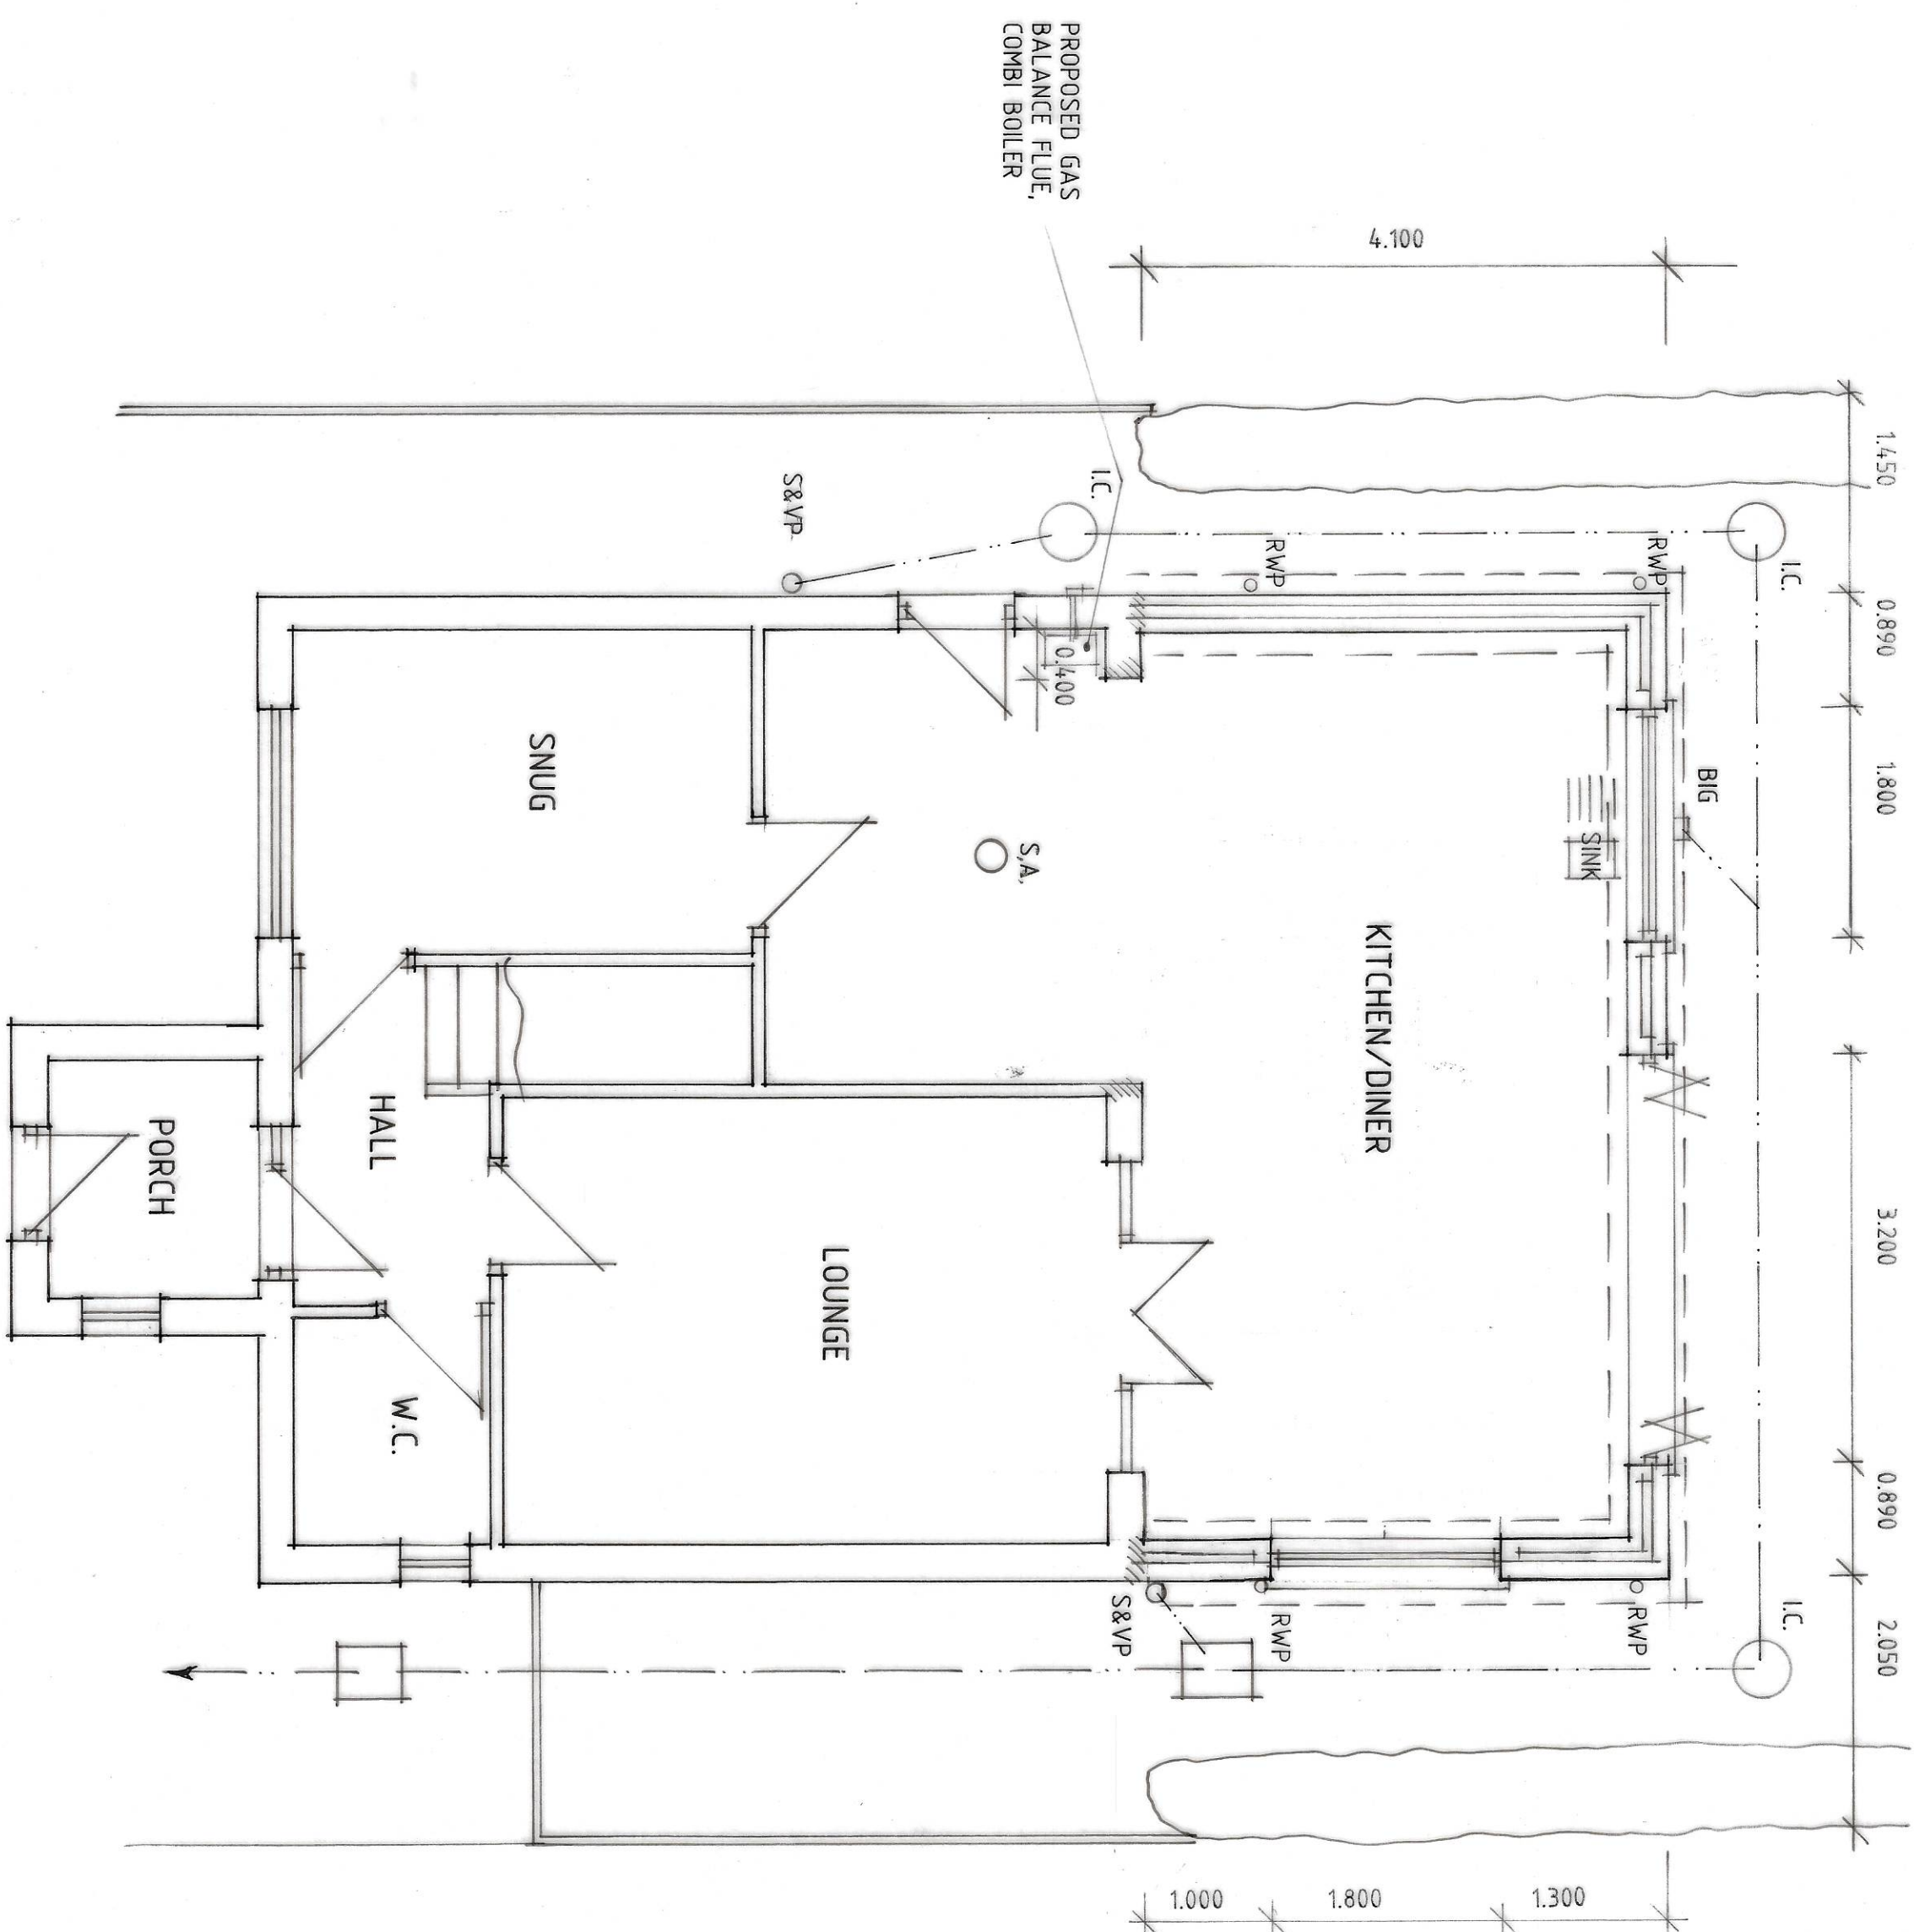

GROUND FLOOR PLAN

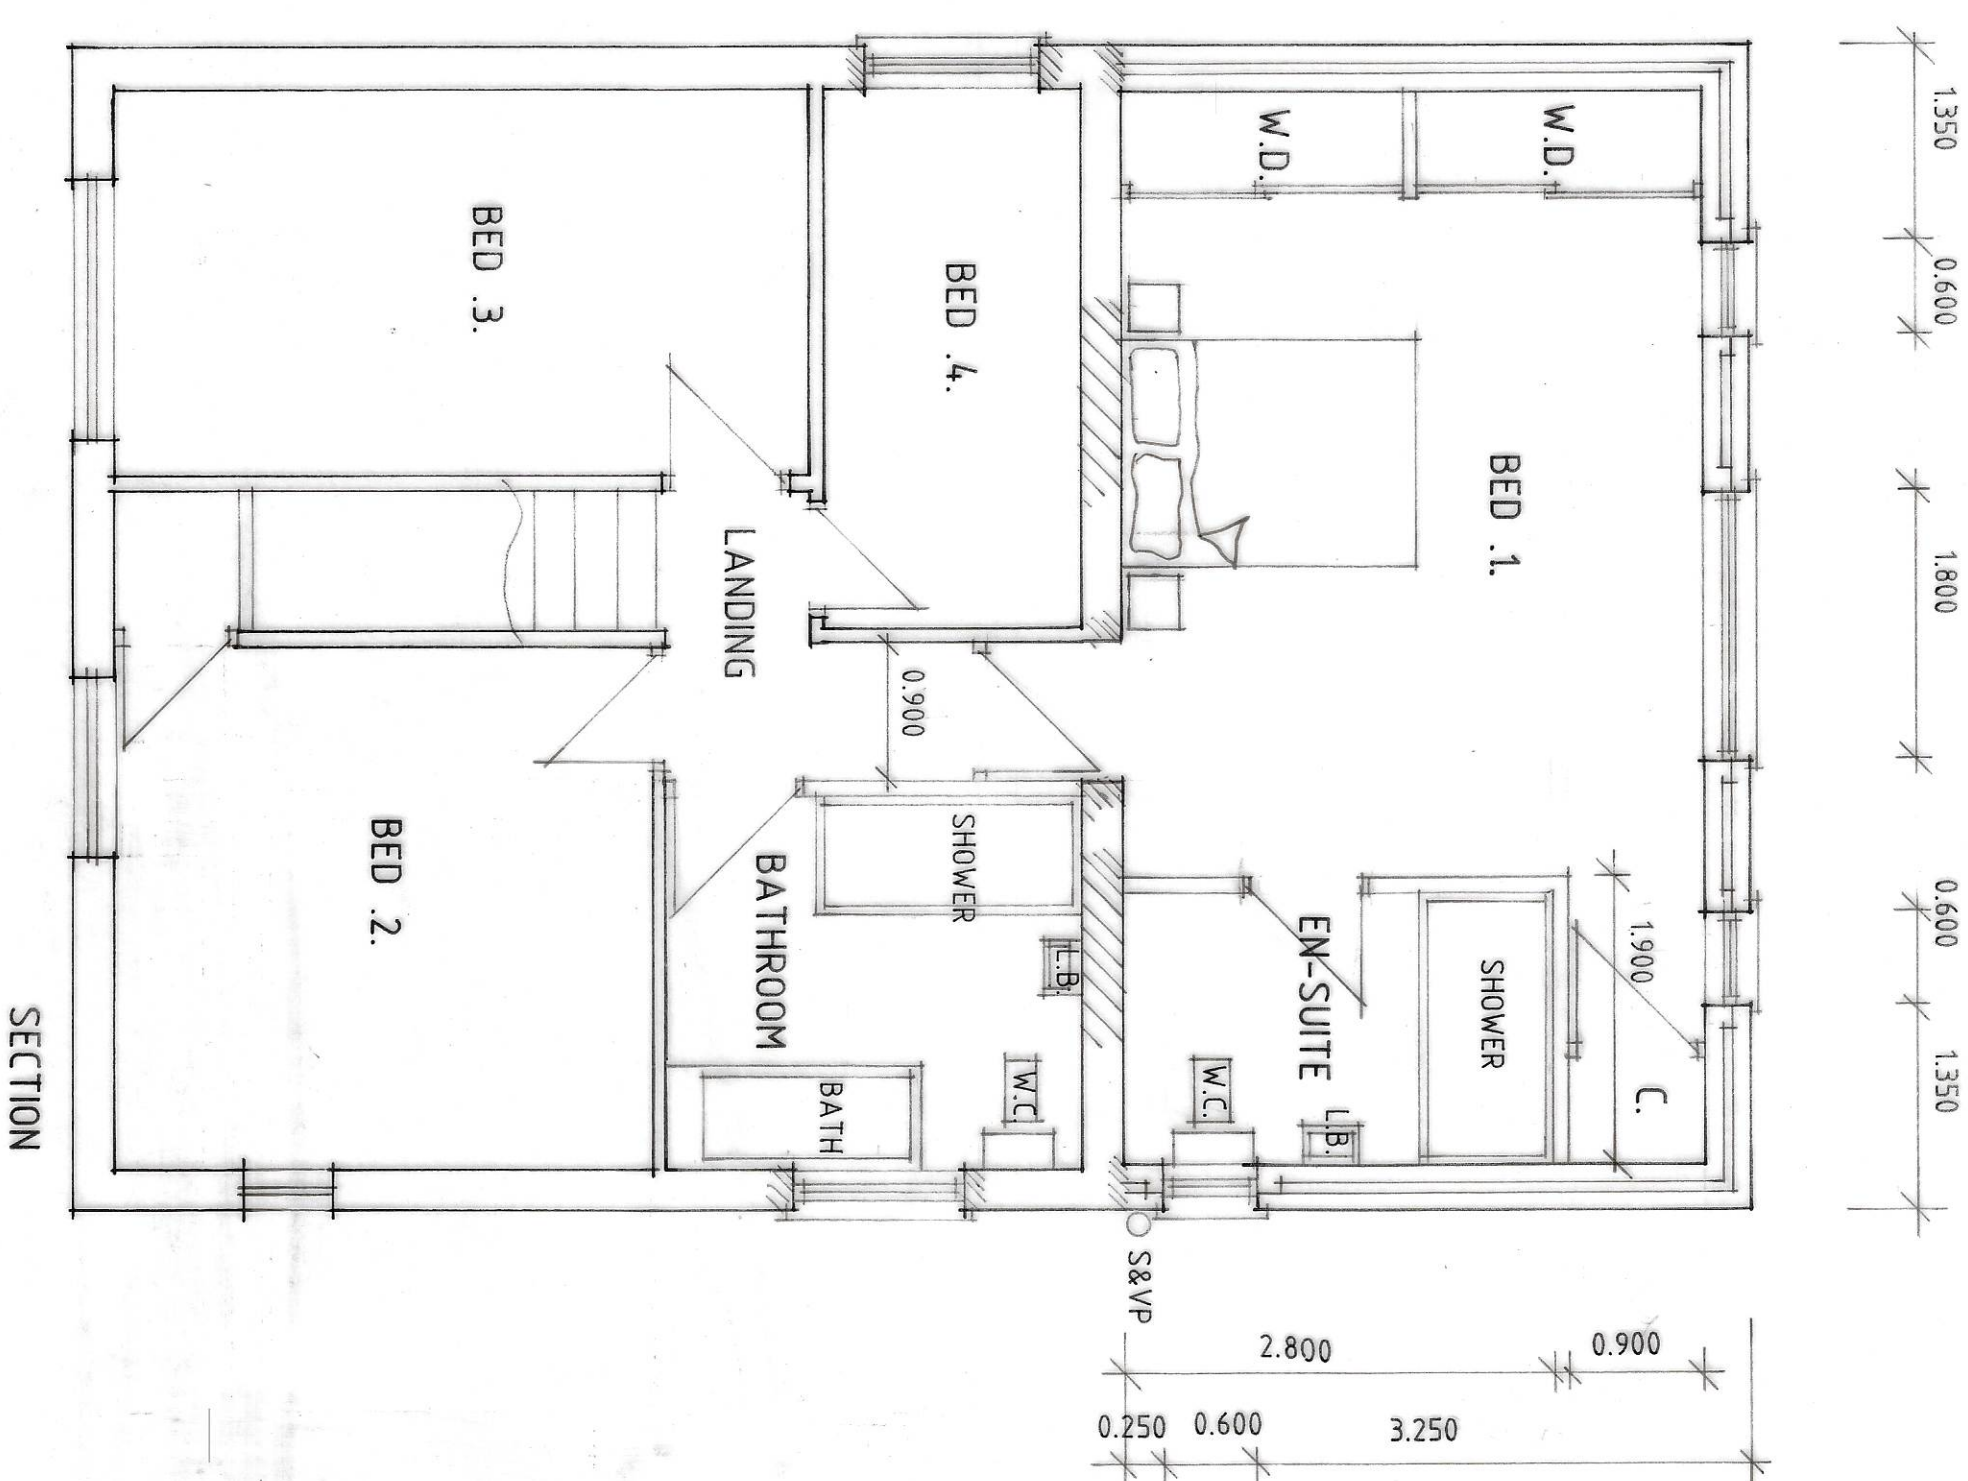

FIRST FLOOR PLAN

Status
DESIGN
CONSULTANTS IN ARCHITECTURE & PLANNING

PROPOSED EXTENSION AT
4 SAXON CLOSE, SPALDING
FOR

MRS. A. BURNETT.

PLAN AS PROPOSED

1:50 1:100 SD17-036/2
OCT-17 B. GILHAM.

2 Edinburgh Walk, Holbeach,
Spalding, Lincs. PE12 7AP
Tel: 01406 424343 Fax: 01406 430702