




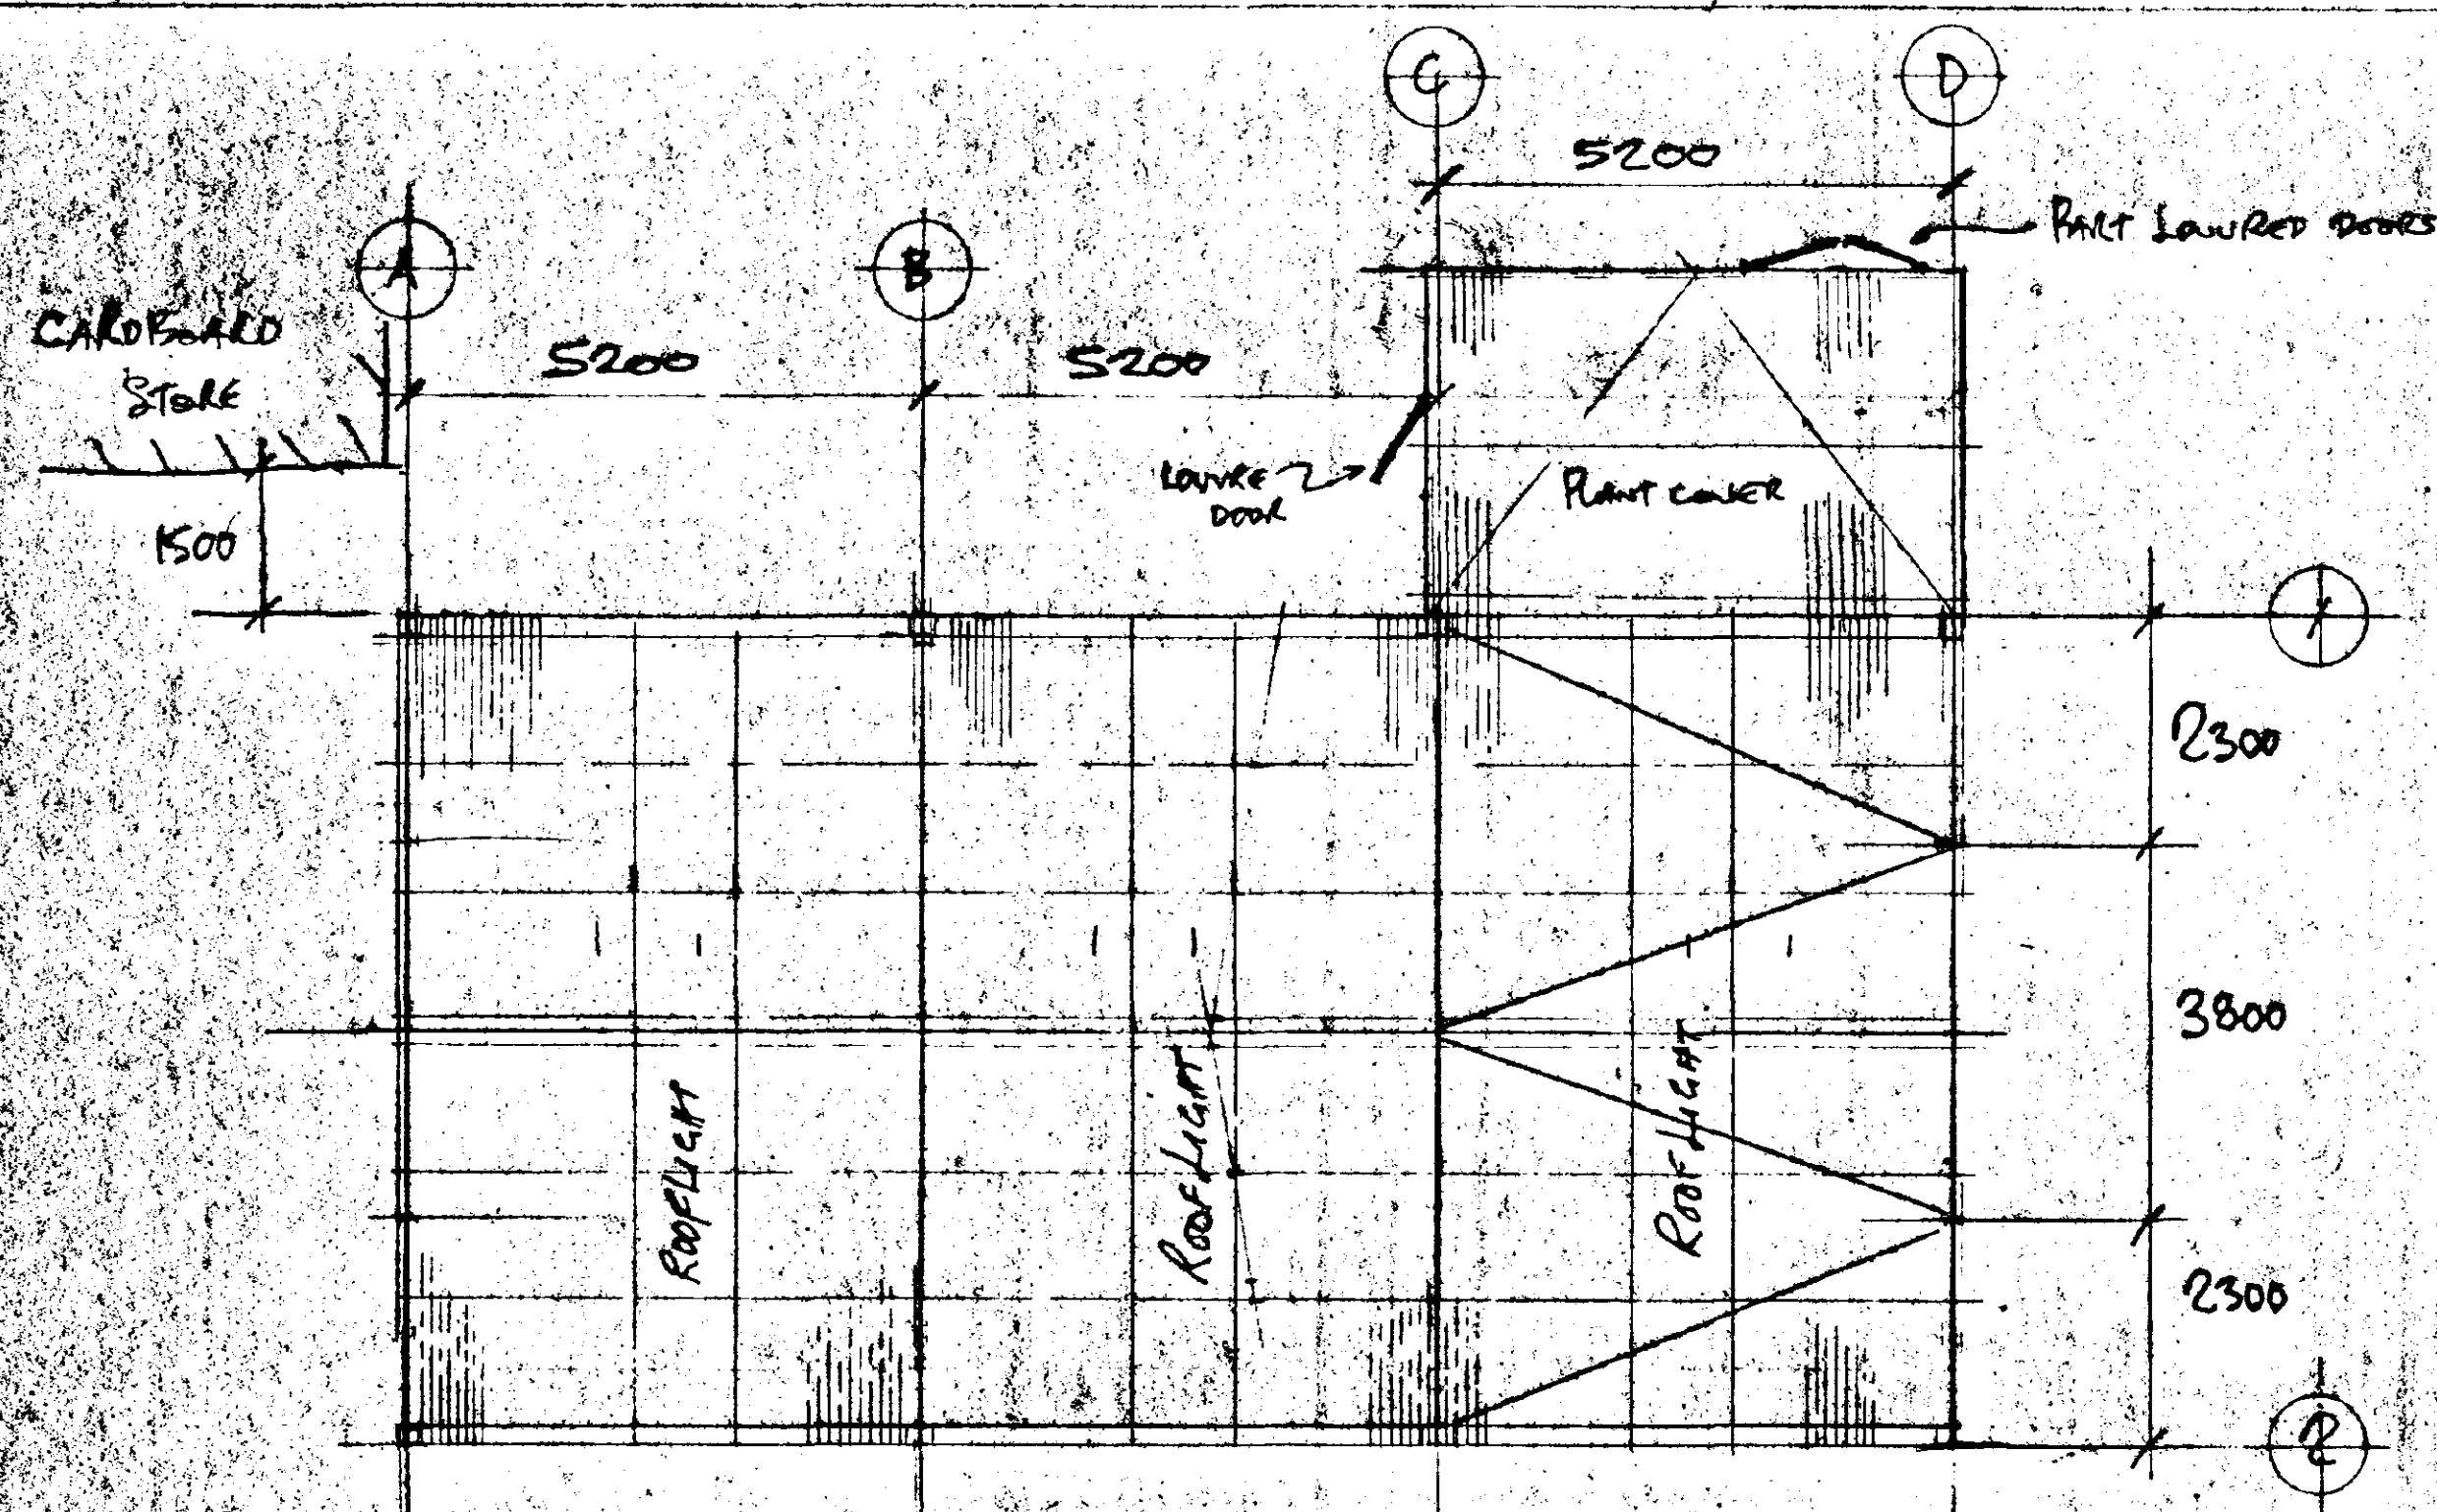


Roof Plan - 1:75

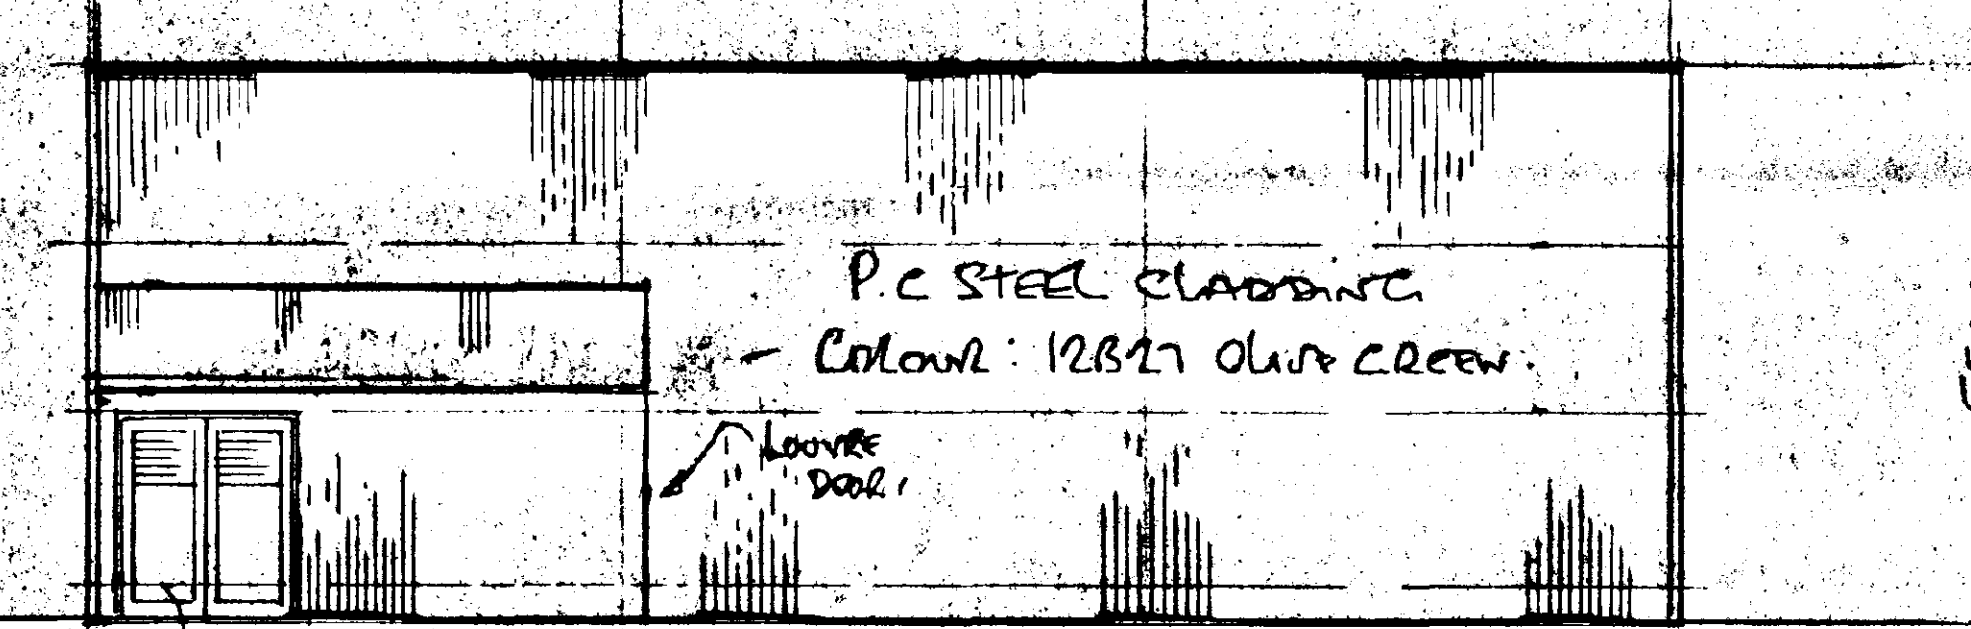


Elevation Line 1 shown (with Plant cover)
Elevation Line 2 similar (no Plant cover)

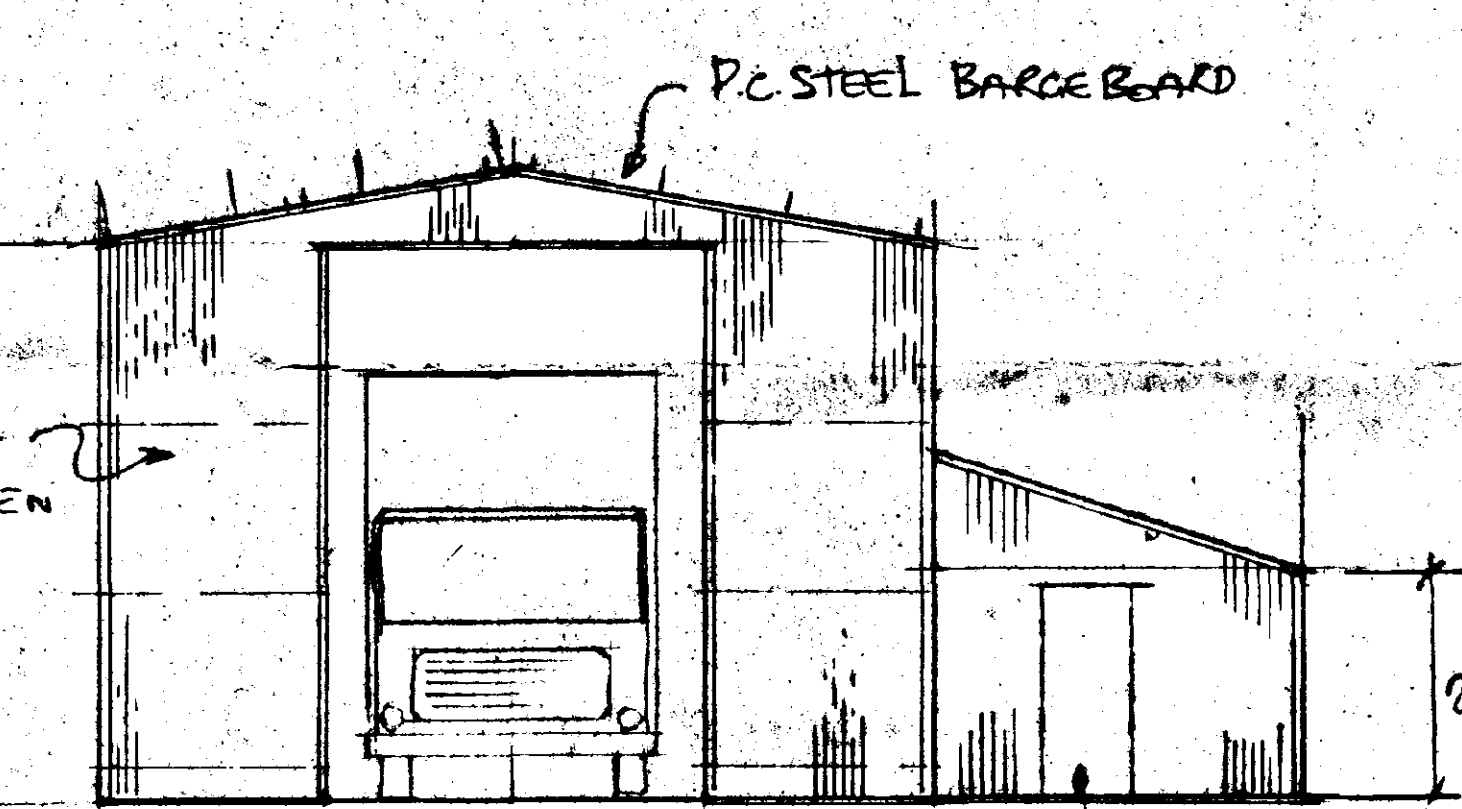


Elevation Line 2 shown
"A" Opp. Hand
1:75

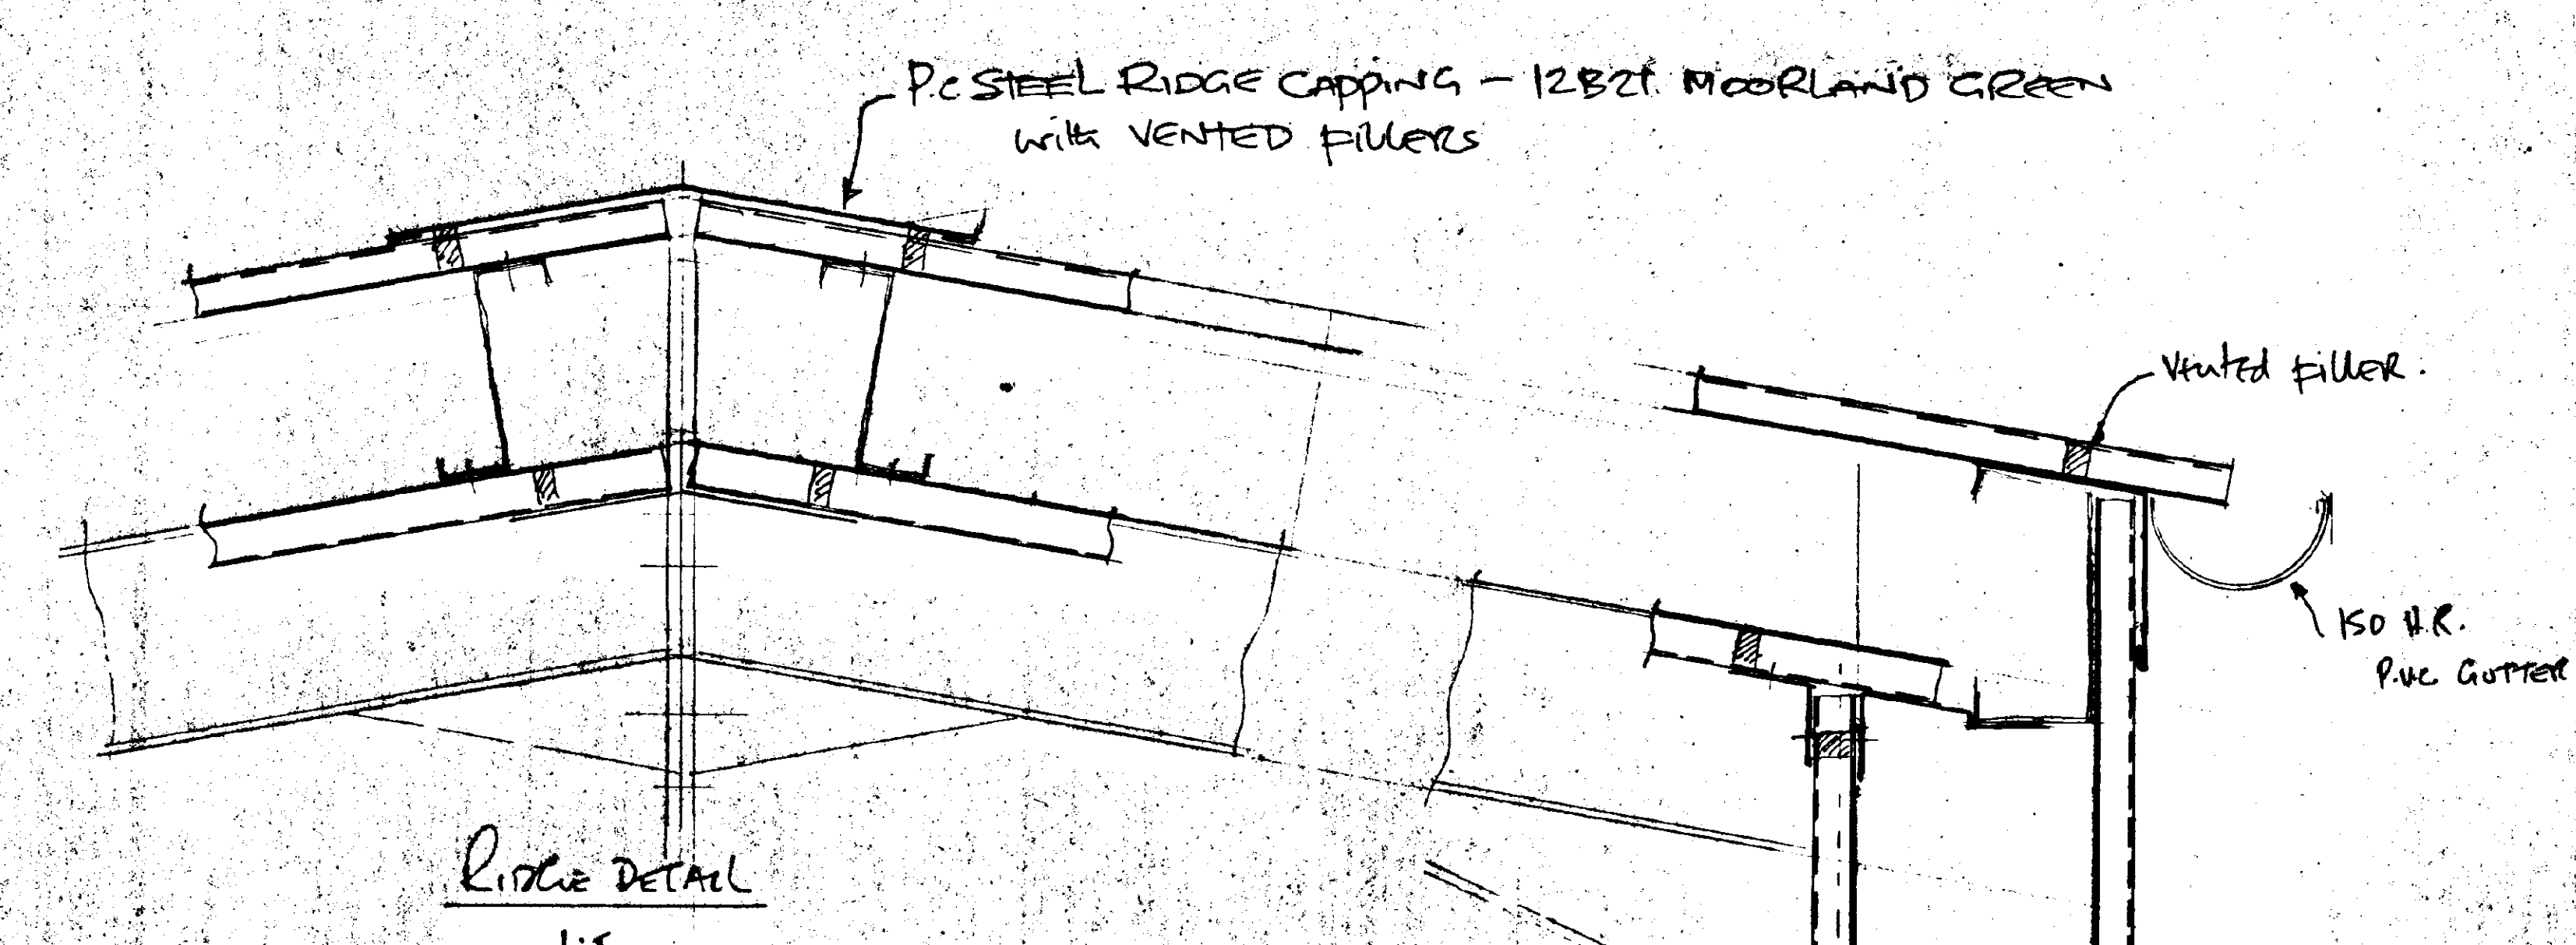

Ridge Detail
1:5

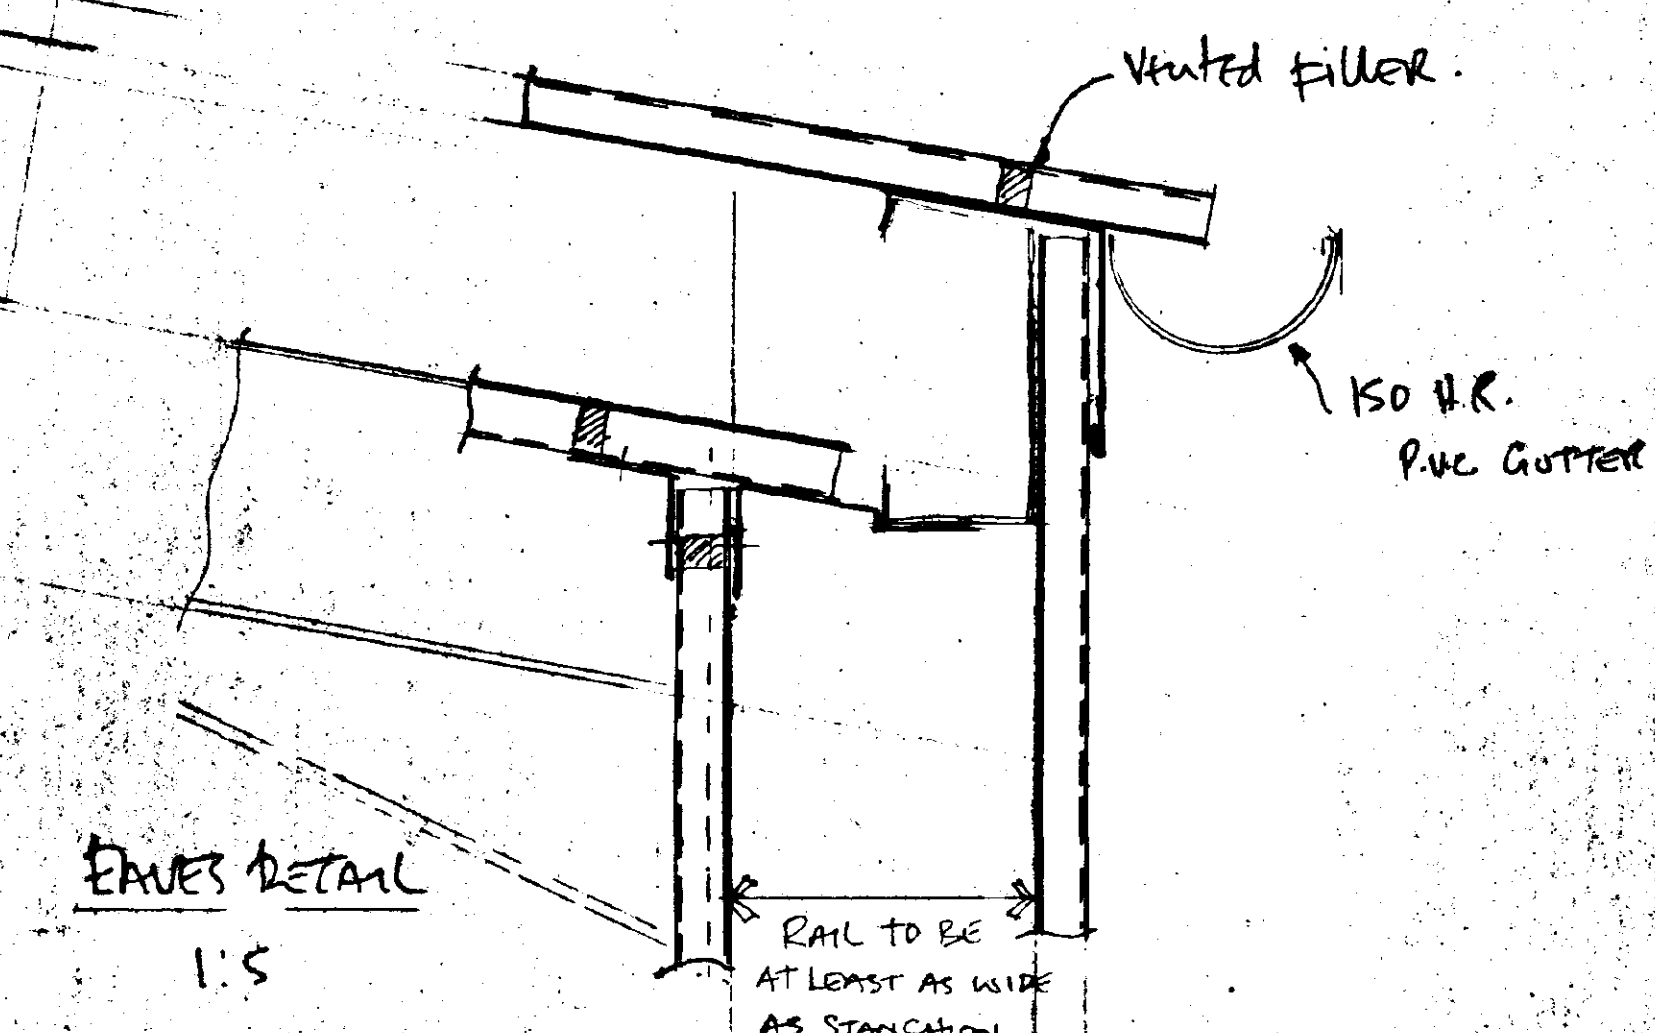

Eaves Detail
1:5

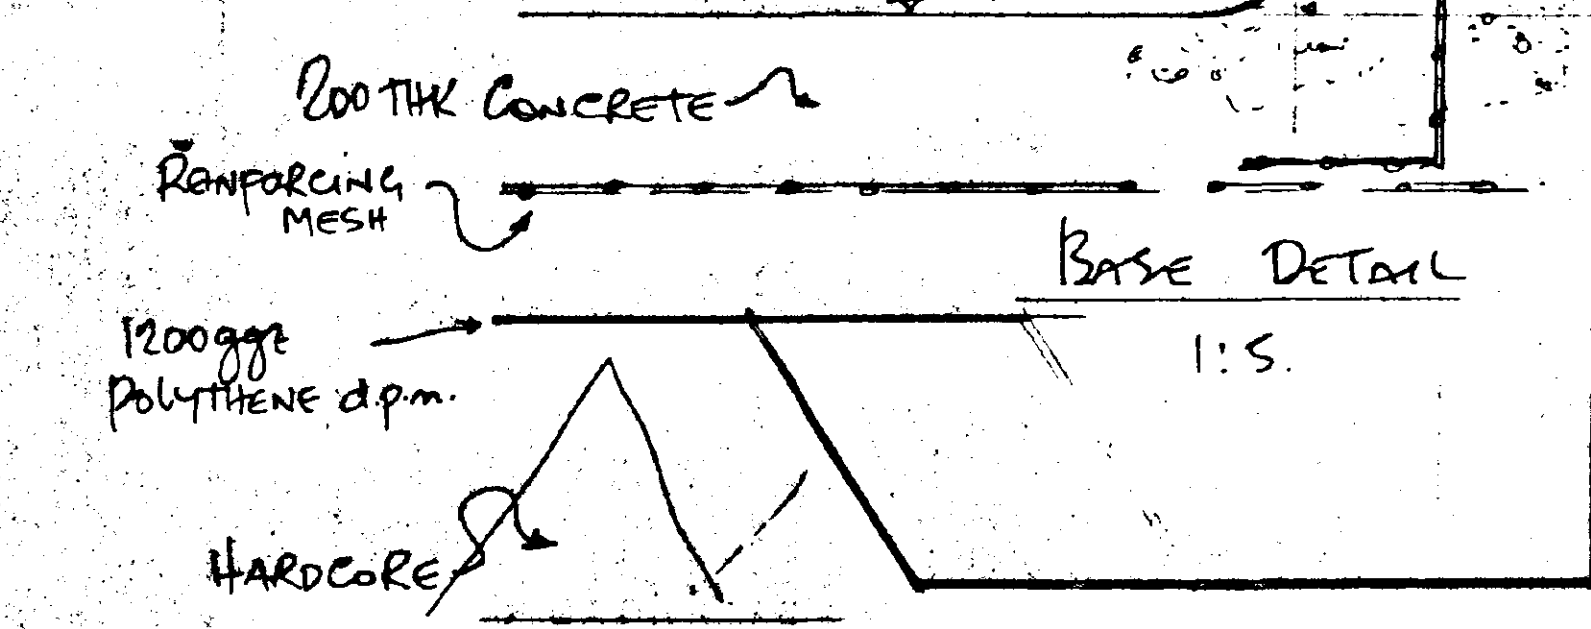

Base Detail
1:5

GENERAL SPECIFICATION:

- ROOF: PLASTISOL COATED STEEL CLADDING (min 30mm profile) - 0.7 THK - Colour: 12B21 MOORLAND GREEN with UNDER PURLIN LINING of SAME MATERIAL.
- WALLS: PLASTISOL COATED STEEL CLADDING (min 30mm profile) - 0.55 THK - Colour: 12B21 OLIVE GREEN with INSIDE RAIL LINING of SAME MATERIAL but Colour: 12B21 MOORLAND GREEN.
- ALL FLASHINGS & TRIMS of 0.7 THK P.C.S in MATCHING COLOUR.
- FOAM FILLERS TO BE EPDM WITH INTEGRAL ADHESIVE - vented to ROOF WEATHERING SHEET.
- STEELWORK TO ENGINEERS DESIGN in accordance with BS5950.
- FLOOR SLAB & FOUNDATIONS TO ENGINEERS DESIGN.

SOUTH HOLLAND D.C.
PLAN DEPT.
03 AUG 1994
REF 00150194

DETERMINED
PLAN

PROPOSED LORRY WASH BUILDING for TURNERS TURKEYS, SPALDING GROVE, CLAY LAKE, SPALDING

Water Design Services
MAY+REES
Sutton Crosses
Lane Sutton
Spalding, Lincs PE14 9Q
Tel. 0406 364 897

