Scale Bar 1:100

0 5m 10m

2m 4m 6m 8m

Scale Bar 1:20


0 1000mm 2000mm

400mm 800mm 1200mm 1600mm



Proposed Plan

Scale 1:100

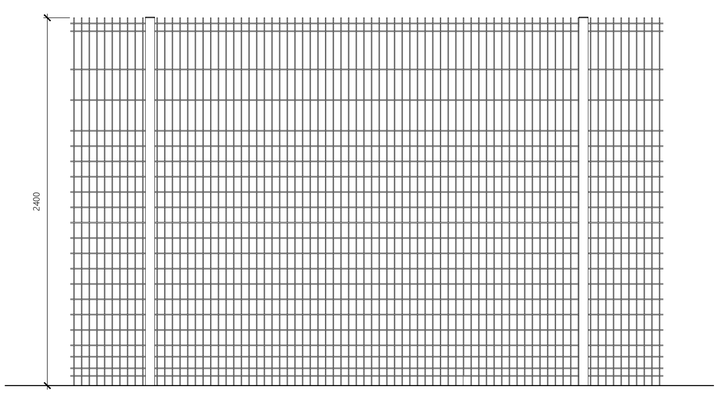

Proposed Fencing Elevation

Scale 1:20

Note: Do not scale. Only use figured dimensions. All discrepancies to be notified to this office.


Rev	Description	Dr	Date

N

FENCE SPECIFICATION

Denotes line of proposed 2.4m fencing.

2.4m high powder-coated steel Rebound Paladin Double Mesh fencing to be installed as indicated. Specification and RAL colour to be confirmed by client prior to manufacture.

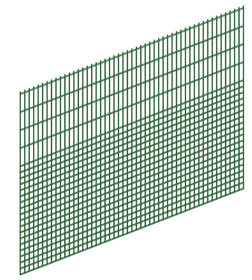

Legend:

- Boundary of Application Site
- Boundary of Land in Applicant Ownership
- Proposed Area of Tarmacadam Surface

STATUS

PLANNING

EVANS McDOWALL
ARCHITECTS

E27 Sparkhouse Studios, Rope Walk, Lincoln, LN6 7DQ
Tel: 01522 837280
Email: mail@emcdarchitects.com

Copyright Reserved

CLIENT

SPALDING ACADEMY

PROJECT

Netball Court Extension at Spalding Academy, PE11 2EJ

TITLE

Proposed Plan & Fencing Elevation

DRAWN BY	CHECKED BY	DATE
EK	EMA	Jul 2025

SCALE	PROJECT NUMBER
1:100 / 1:20 @ A1	2534

DRAWING NUMBER	REV
PP100	00