
# UNIT 2 SPALDING RETAIL PARK

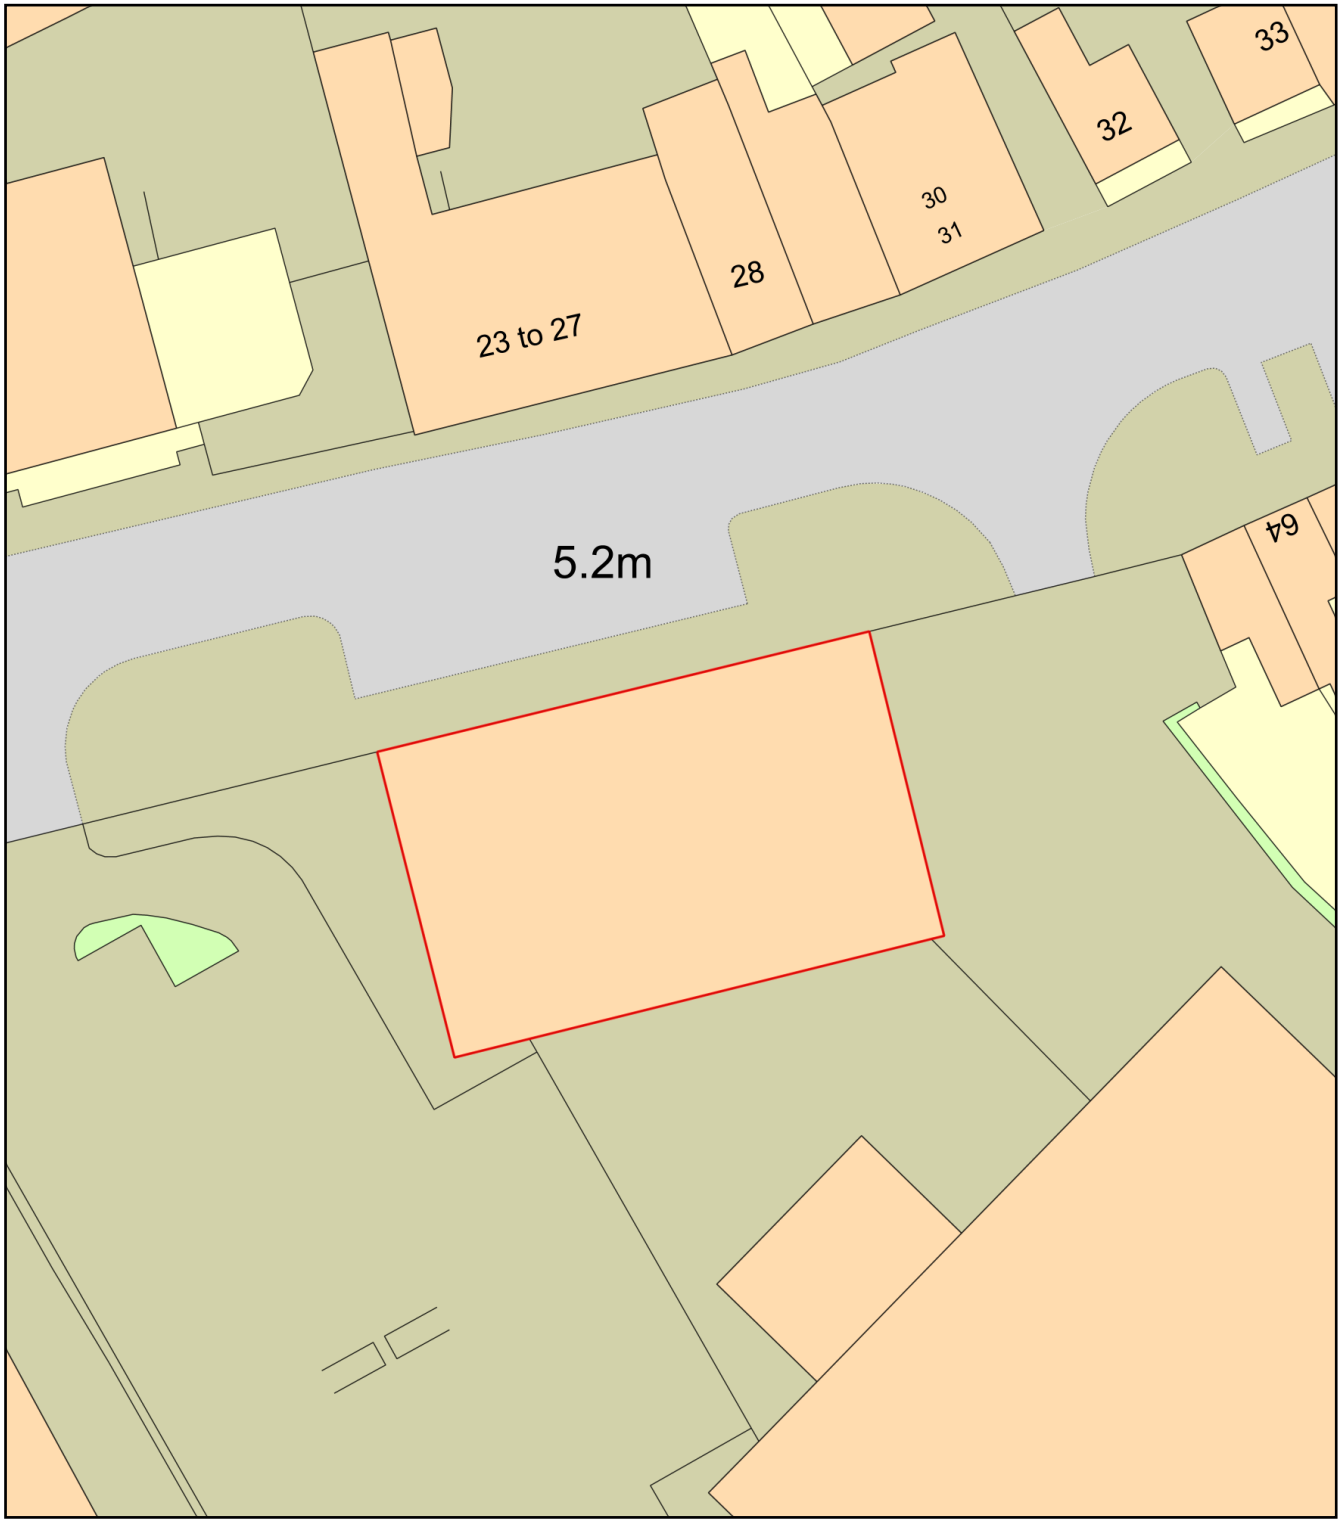


0 20
Metres

N

ReQuestaPlan

| | |
|---|---|
| Plan Produced for: | SWITHA LIMITED |
| Date Produced: | 06 Oct 2020 |
| Plan Reference Number: | TQRQM20280100450744 |
| Scale: | 1:500 @ A4 |

© Crown copyright and database rights 2019 OS 100042766