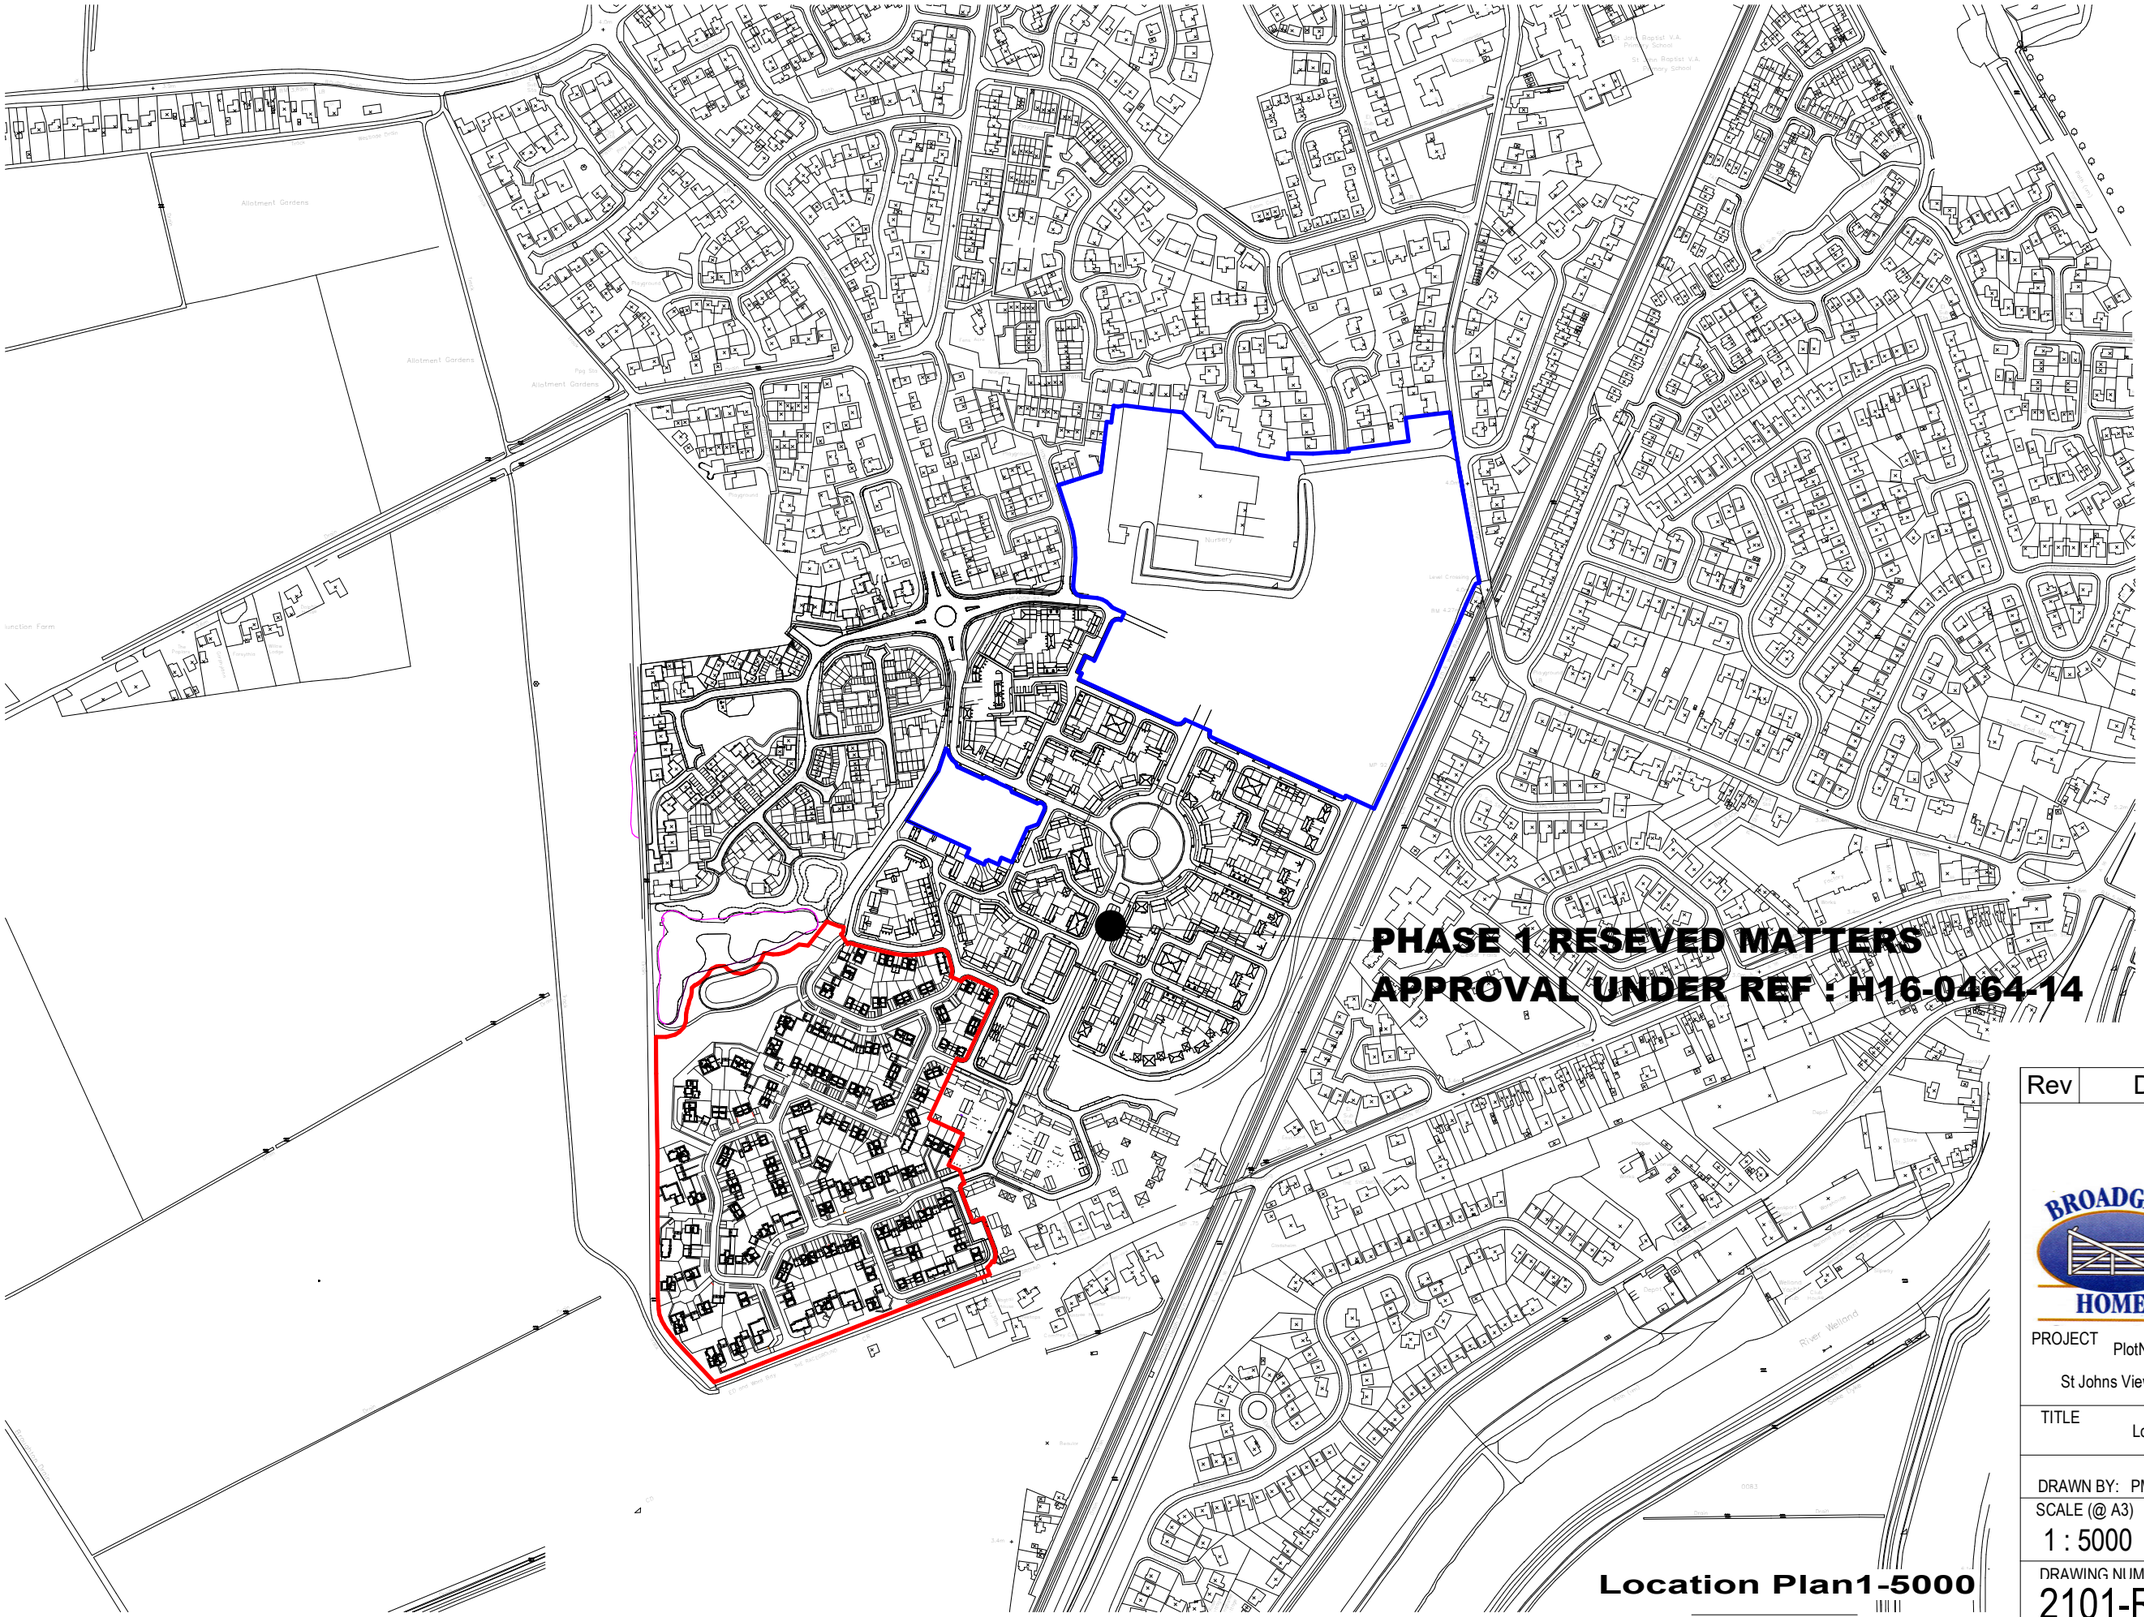


Rev	Description	Date

BROADGATE HOMES LTD
Broadgate House, Weston Hills,
Spalding, Lincs PE12 6DB
Tel 01406 380 532
E-mail info@broadgate-homes.com
www.broadgate-homes.com

PROJECT
PlotNorthern Neighbourhood-Phase 2
St Johns View & Church View, Holland Park, Spalding

TITLE
Location Plan with scheme insert

DRAWN BY: PM
DATE: Dec 2021

SCALE (@ A3)
1 : 5000

PROJECT NUMBER
2101

DRAWING NUMBER
2101-RM-P2-LPSI

REV
A

19/07/2022 14:40:40