

PDF created with pdfFactory trial version www.pdffactory.com

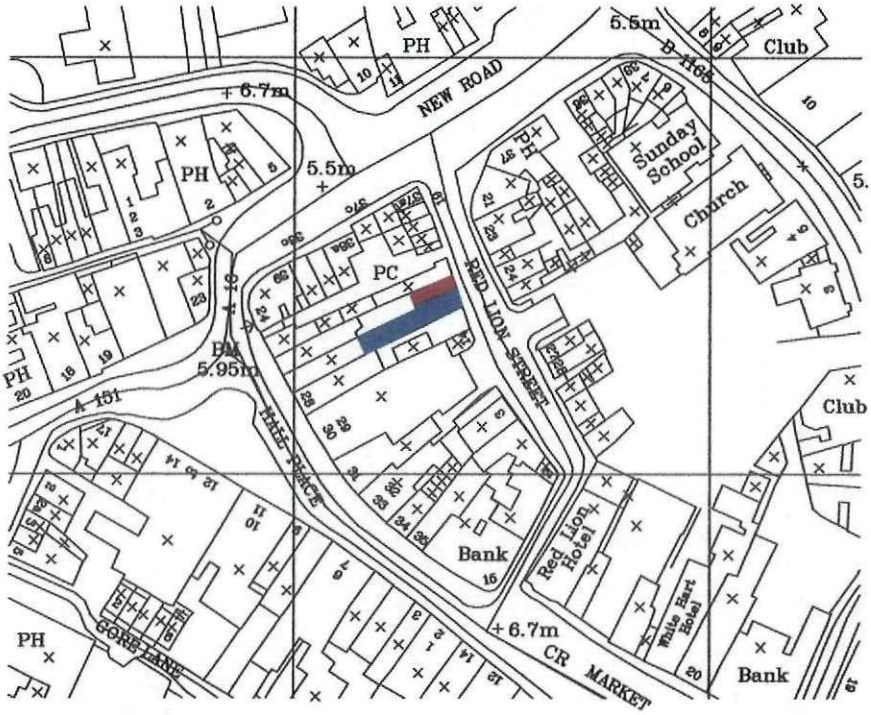

Site Location Plan

Scale 1:1250

SHDC
Planning & Development
0 6 OCT 2011
Ref: 0766-11

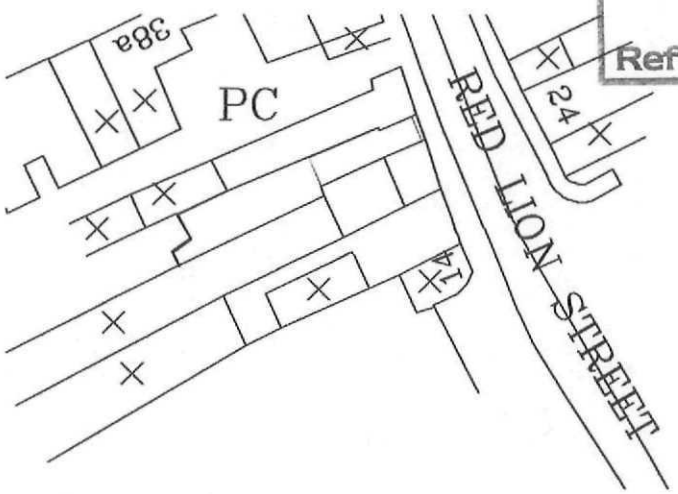

Site Block Plan

Scale 1:500

remway Design Ltd
2nd Floor - GB Sheepmarket
Spalding
PE11 1BH
Tel: 01775 768 921
enquiries@remwaydesign.co.uk

Site:
Mr P Pasqualino
Images Hair & Beauty Salon
15 Red Lion Street
Spalding
PE11 1SX

Client:
Proposed Side Extension to form One Bedroom Maisonette

Date: *****
Scale: as noted

Drawing No:
1488 - 05