

South

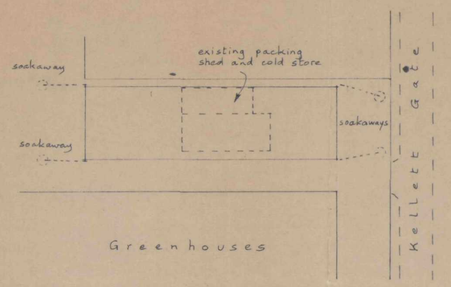

Site scale 1:500

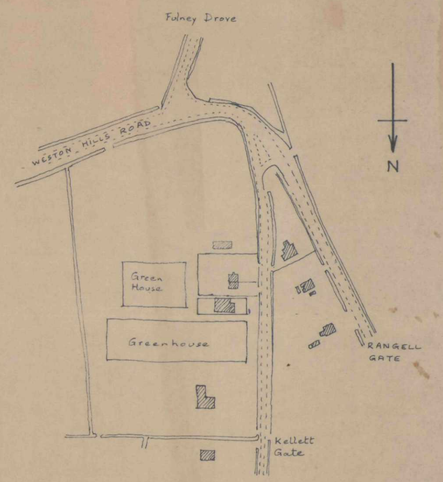

Location Scale 1:2500
O.S. map ref TF 2621

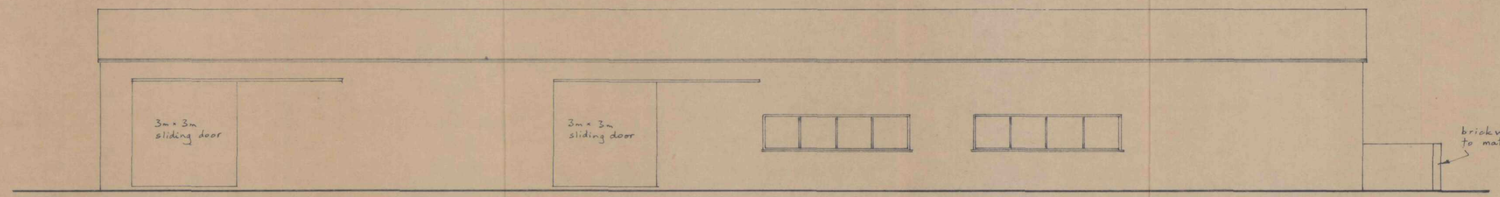

North

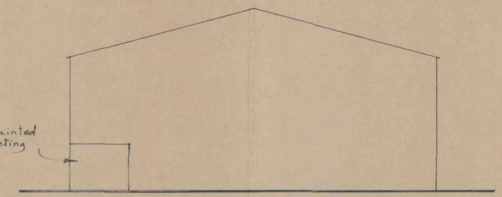

Side (Front)

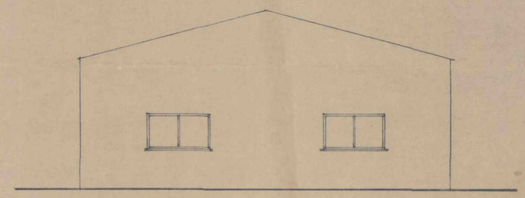

Side (Rear)

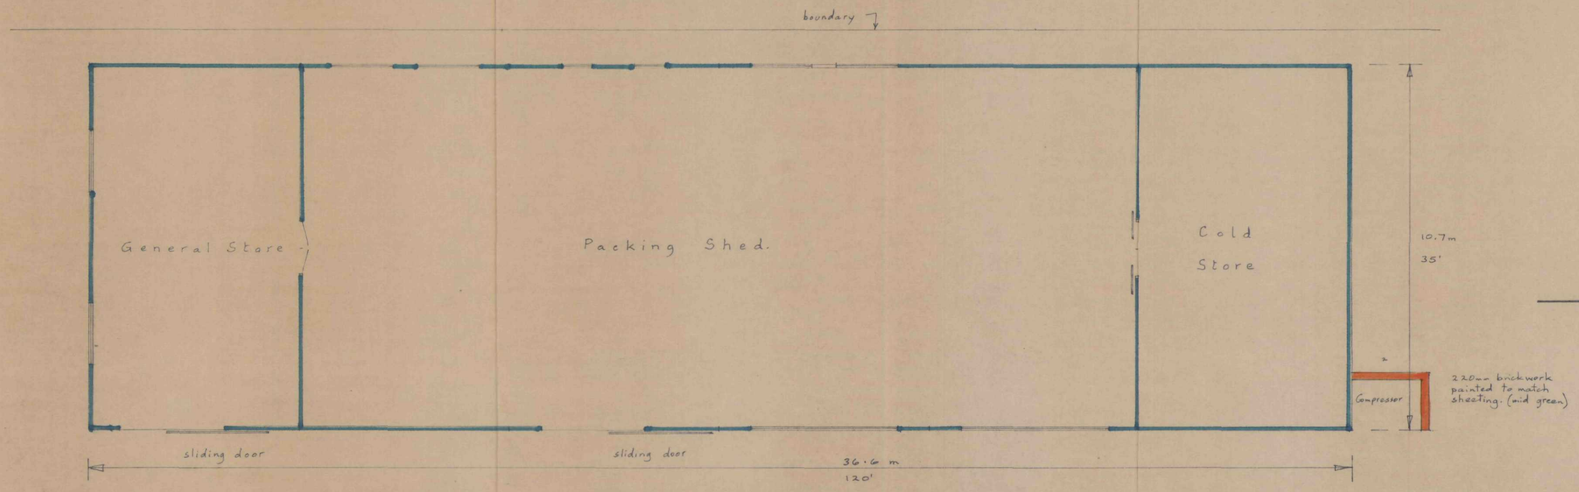

Floor Plan.

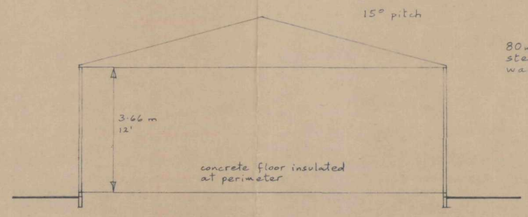

Section

DETERMINED PLAN

AMENDED PLAN

Ref.

SHDC
Planning & Development
12 AUG 2003
Ref 0768/03

Laughing Owl Nursery
Kellett Gate, Low Fulney, SPALDING.

Written dimensions to be used in preference to scaled, and all measurements to be verified by checking on site.	Scale 1:100
Local Authority Ref. Planning	Drawing No. 230612
Building Regulations	Date May 2003

A. ROFFE
BUILDING DESIGN & PLANS
1, Green Lane,
SPALDING, Lincs. PE11 2YB
Tel: 01775-723 680