

South

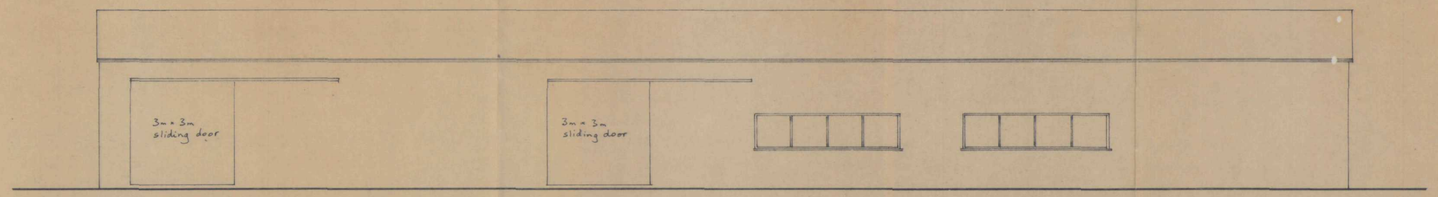

North

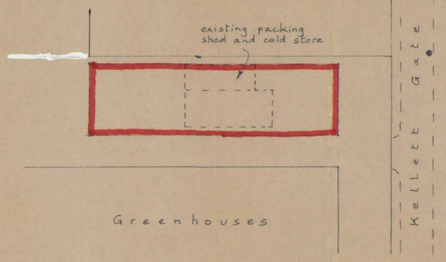

Site scale 1:500

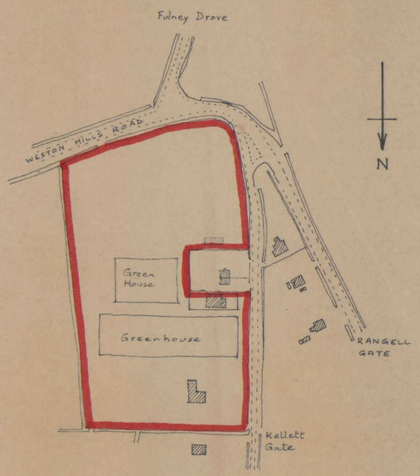

Location Scale 1:2500
O.S. map ref TF 2621

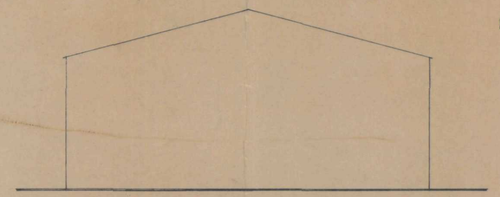

Side (Front)

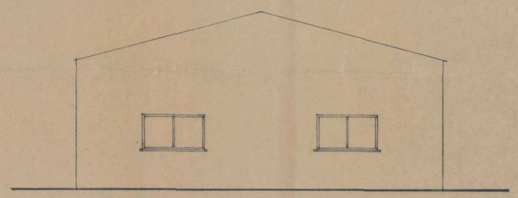

Side (Rear)

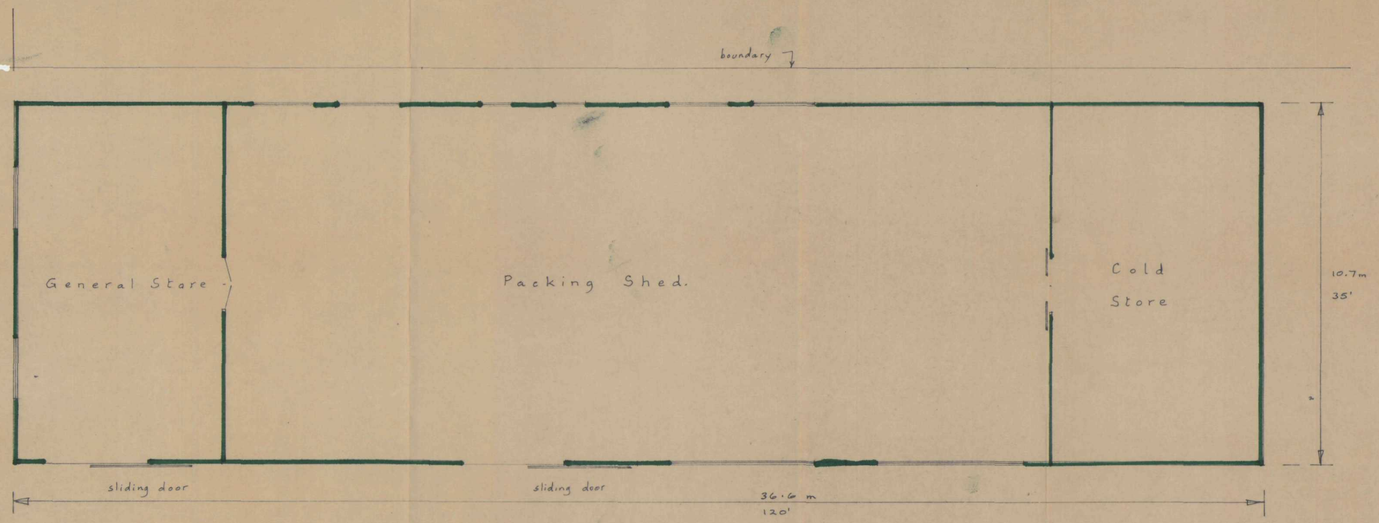

Floor Plan.

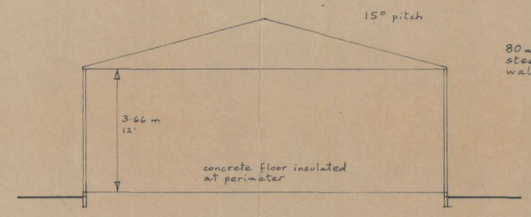

Section

80 mm P.V.C. covered galvanised steel sheeting to roof and walls – coloured mid-green.

Shows location of Building

KEEP 4 Redline

SHDC Planning & Development
16 JUN 2003
Ref. 0768/03
SUPERSEDED

Laughing Owl Nursery
Kellett Gate, Low Fulney, SPALDING.

Written dimensions to be used in preference to scaled, and all measurements to be verified by checking on site.	Scale 1:100	A. ROFFE BUILDING DESIGN & PLANS 1, Green Lane, SPALDING, Lincs. PE11 2YB Tel: 01775-723 680 ©
Local Authority Ref. Planning	Drawing No. 230612	
Building Regulations	Date May 2003	