


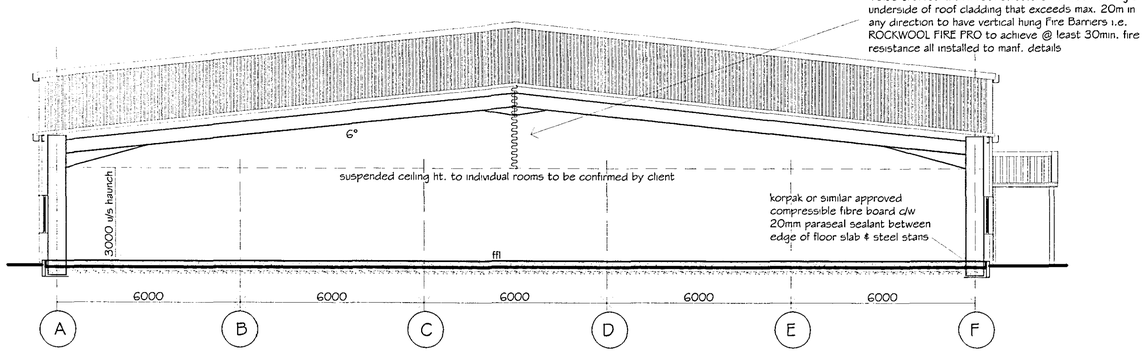


Section thro. Offices

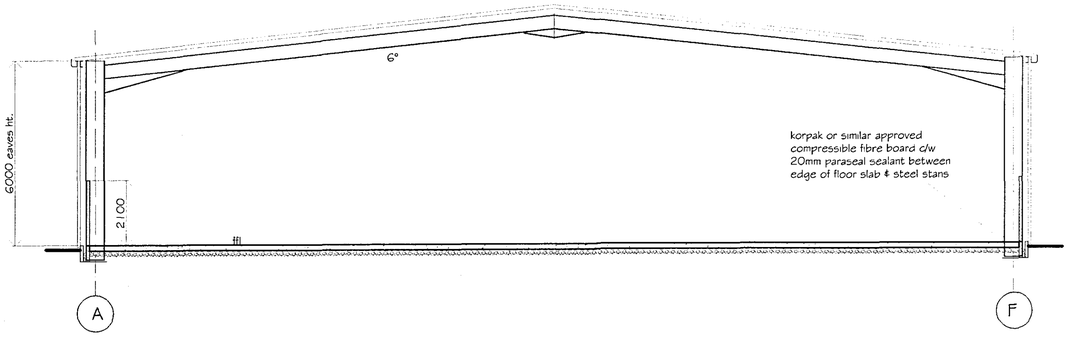

Section thro. Stores / Workshop

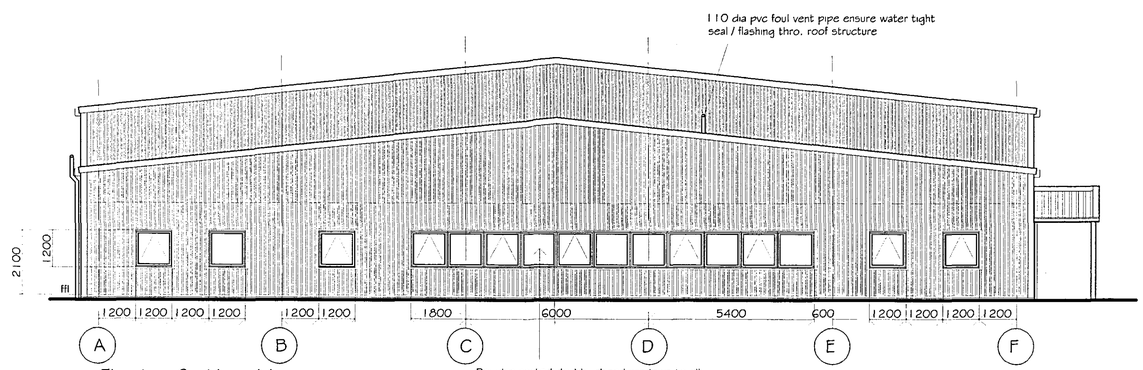

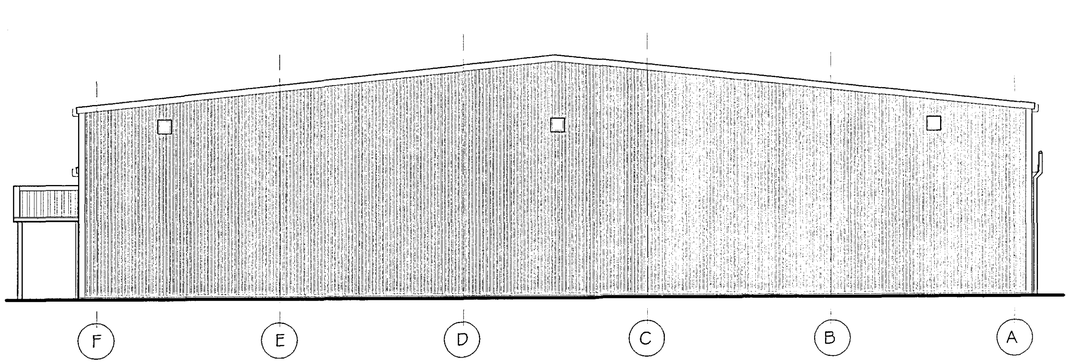


Elevation Grid Line 11

Internal area of office wall = 88m2
area of office wall glazing = 22m2
North facing wall = 50% allowable area of glazing
actual glazing = 26% therefore ok

Powder coated double glazed windows to all elevations Colour : Poppy Red SC BS04E53 (tbc)

Elevation Grid Line 1

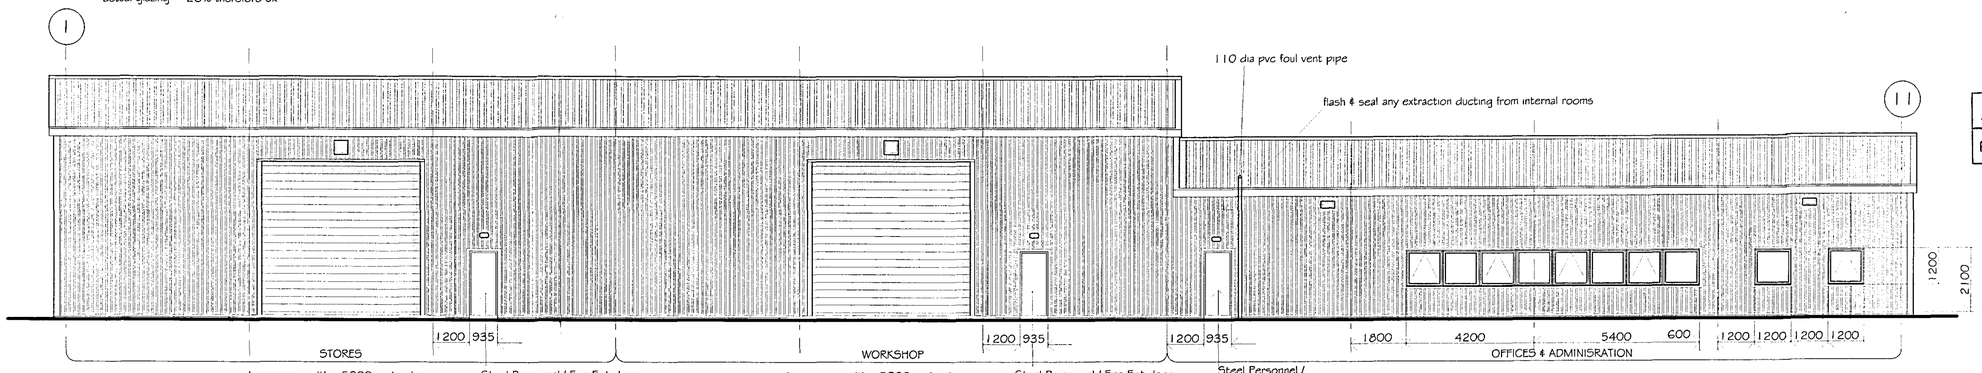

1 no. max. width x 5000mm h. clear opening insulated sectional overhead door (follow roof slope) c/w safety brakes. Colour : Poppy Red SC BS04E53 Ensure conc. apron sloping access up to door to prevent water penetration into the building.

Steel Personnel / Fire Exit door Colour : Poppy Red SC BS04E53 c/w internal push bar panic or similar bolt to over-nde external knob & lock door leaf width to be min 800mm (max. 50 personnel) not clear width between stops


1 no. max. width x 5000mm h. clear opening insulated sectional overhead door (follow roof slope) c/w safety brakes. Colour : Poppy Red SC BS04E53 Ensure conc. apron sloping access up to door to prevent water penetration into the building.

Steel Personnel / Fire Exit door Colour : Poppy Red SC BS04E53 c/w internal push bar panic or similar bolt to over-nde external knob & lock door leaf width to be min 800mm (max. 50 personnel) not clear width between stops

Steel Personnel / Fire exit door Colour : Poppy Red SC BS04E53 c/w internal panic opening device not panic bar but similar (this door will be used to access the site continually)to over nde external knob / handle & lock door leaf width to be min 800mm (max. 50 personnel) not clear width between stops

Elevation Grid Line A

Rooflights reqd. to Stores & Workshop only
Rwp positions to suit D.A.Green & Sons Ltd. Cladding Division recommendations
Internal area of office wall = 70m2
area of office wall glazing = 14m2
East facing wall = 32% allowable area of glazing
actual glazing = 20% therefore ok

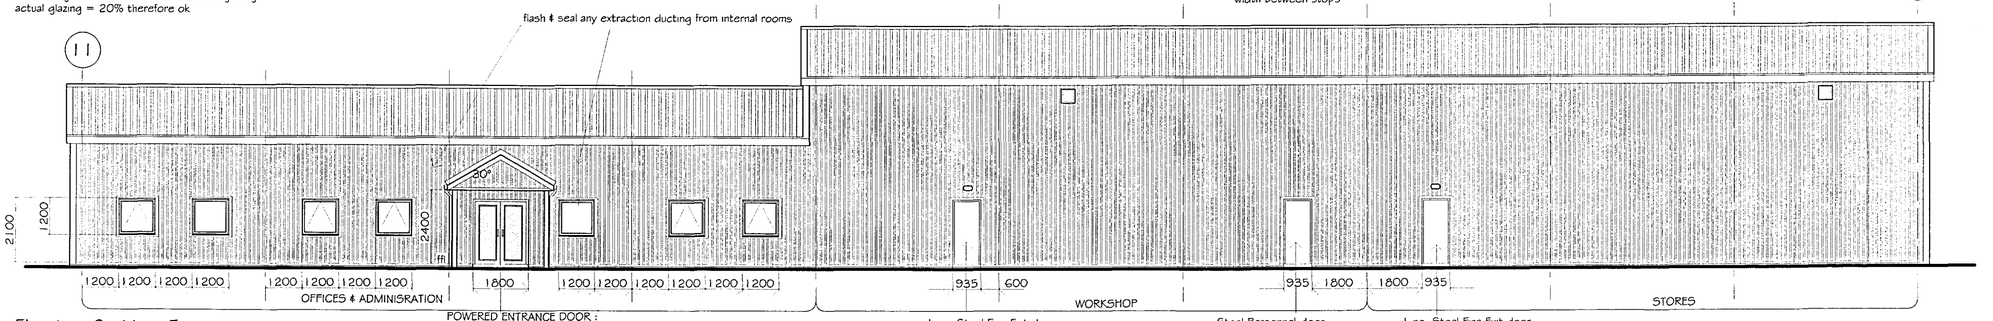

POWERED ENTRANCE DOOR : (see drwg 1844/GA3 for spec) Canopy CH9 columns colours to contrast with vertical cladding

1 no. Steel Fire Exit door Colour : Poppy Red SC BS04E53 c/w internal push bar panic or similar bolt to over-nde external knob

Steel Personnel door FD60S / SC Colour : Poppy Red SC BS04E53

1 no. Steel Fire Exit door Colour : Poppy Red SC BS04E53 c/w internal push bar panic or similar bolt to over-nde external knob

Elevation Grid Line F

Rooflights reqd. to Stores & Workshop only
Rwp positions to suit D.A.Green & Sons Ltd.

This drawing to be read in conjunction with 1844 / 1,3 & 4.

SHDC Planning & Development 16 MAR 2005 Ref: 0768/04

AMENDED PLAN Ref. A1

D	Notes added	mjw	21/12/04
C	Notes added	mjw	13/12/04
B	Grid no's ammended	mjw	9/12/04
A	Revised to suit clients comments	mjw	7/12/04

REVISIONS	BY	DATE

DRAWN	MJW	DATE	16/11/04
SCALE	1 / 100	CHECKED	

CLIENT

Spalding Energy Co. Ltd

PROJECT

Proposed Offices, Workshop & Stores Building

DETAILS

Elevations / Sections thro.

DRAWING 15 MAR 2005

GREEN STRUCTURAL

D.A.GREEN & SONS LTD.
Wisbech, Spalding,
Lincs, PE12 6TL.
www.dagreen.co.uk
Tel: 01406 370565.
Fax: 01406 370766.