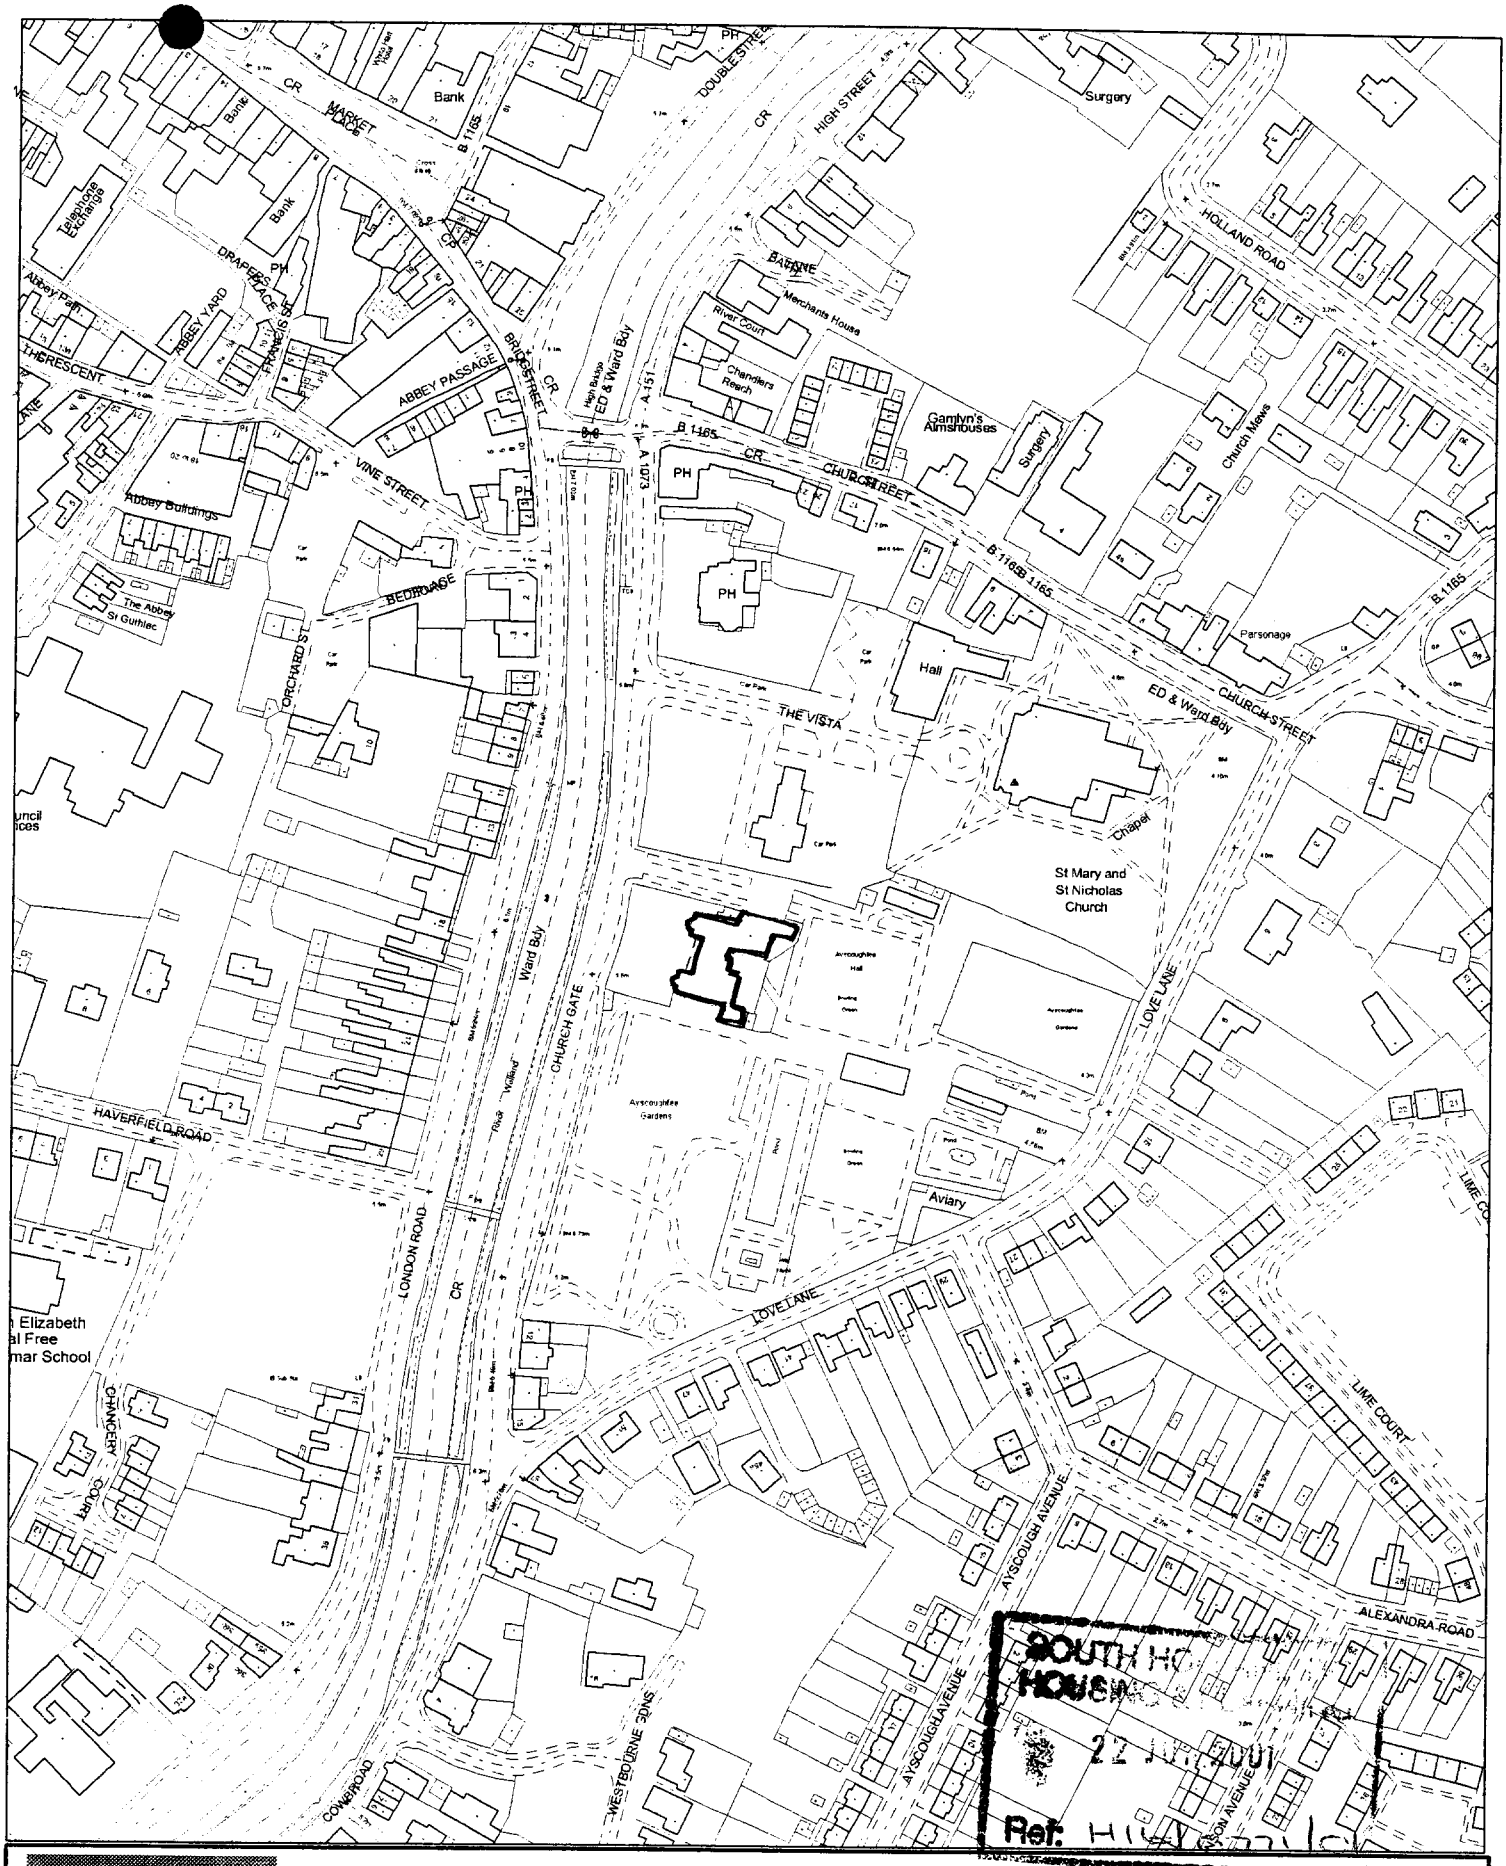

This copy has been produced specifically for the map return scheme purposes only. No further copies may be made.

Scale: 1:2500

This map is reproduced from Ordnance Survey material with permission of Ordnance Survey on behalf of Her Majesty's Stationery Office (c) Crown copyright. Unauthorised reproduction infringes Crown copyright and may lead to prosecution or civil proceedings. South Holland District Council LA079413 2001

Council Offices, Priory Road, Spalding, Lincolnshire PE11 2XE

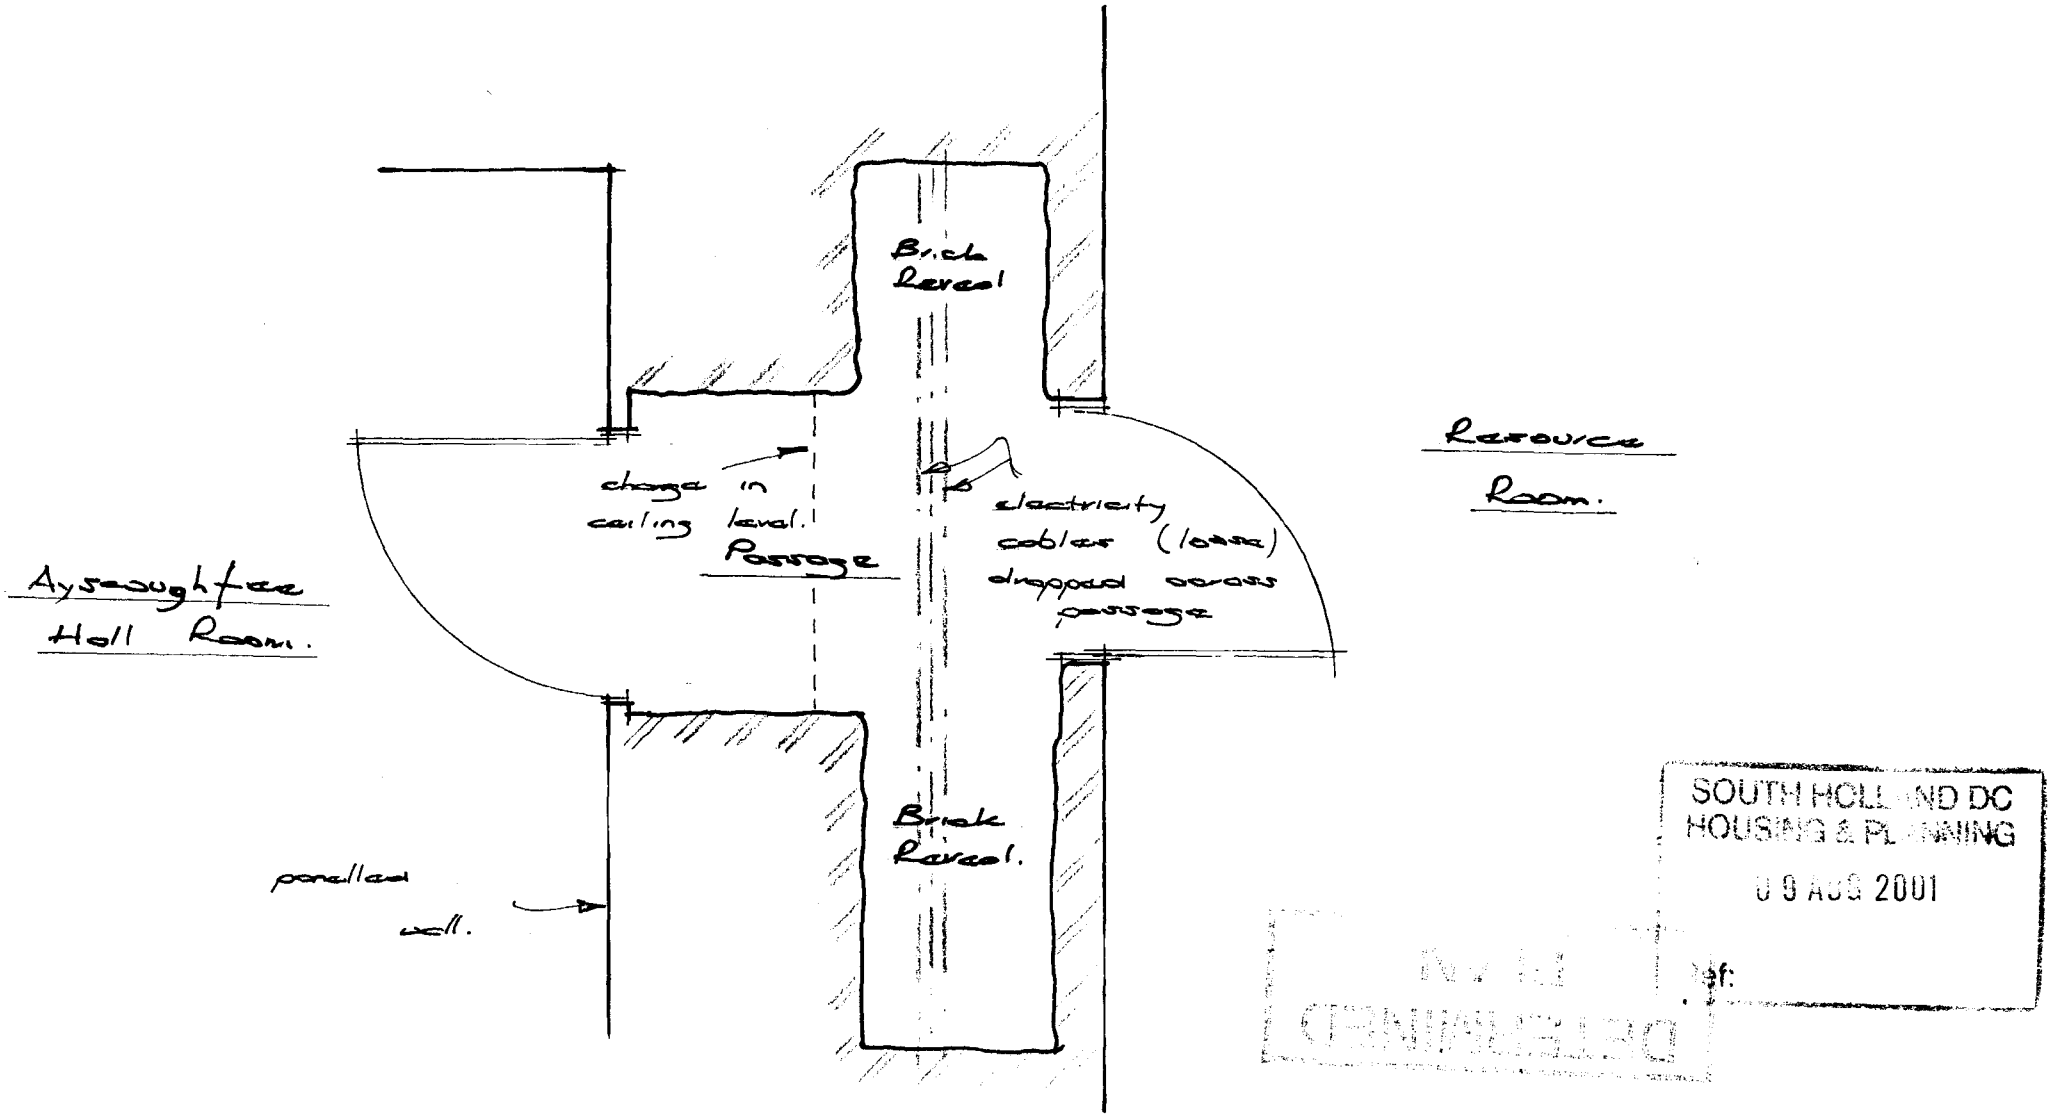

SOUTH HOLLAND DC
HOUSING & PLANNING
09 AUG 2001
Ref:
NOT REQUIRED

SOUTH HOLLAND DISTRICT COUNCIL
HOUSING AND PLANNING SERVICES
MRS SALLY WALTHAM
BA(Hons) F.C.I.H.
Director of Housing and Planning Services
Tel: (01775) 761161

PROJECT	DATE	SCALE	JOB No
Existing Passageway Between Ayscaughfee Hall Room & Resource Room at Ayscaughfee Hall.	Aug 2001	1:25.	
	DRAWN	DRAWING No	
		1.	

AMI SUPPLIES 795

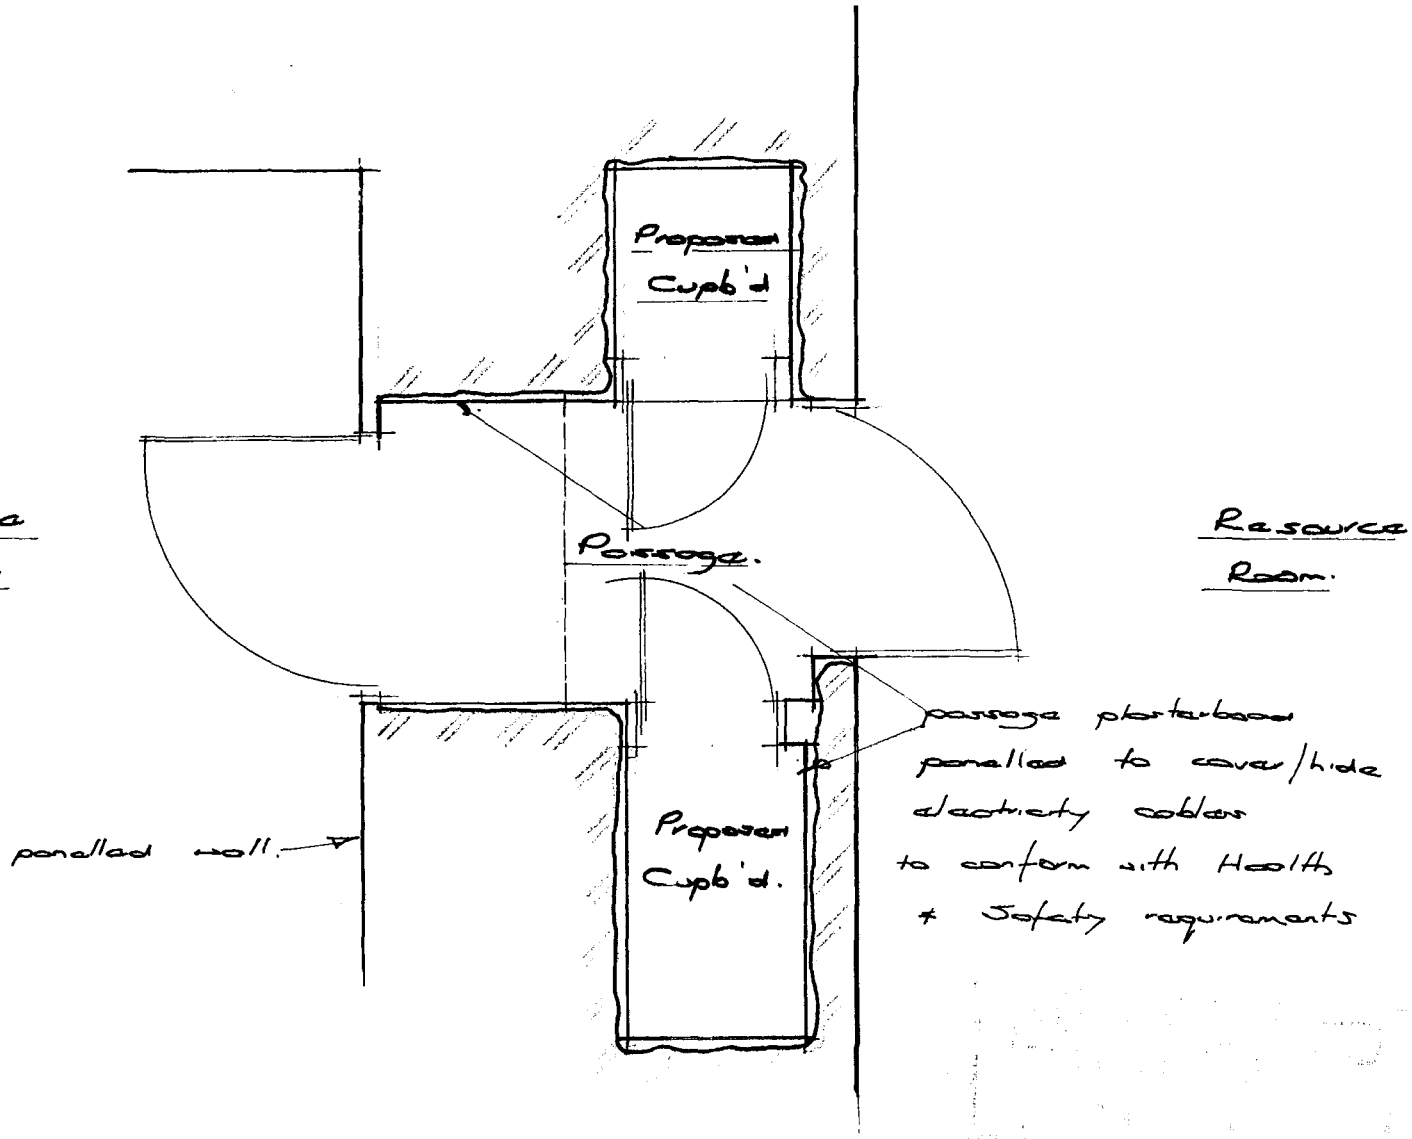

Ayscoughtee Hall Room.

Resource Room.

SOUTH HOLLAND DC
HOUSING & PLANNING
09 AUG 2001
Ref:

SOUTH HOLLAND DISTRICT COUNCIL
HOUSING AND PLANNING SERVICES
MRS SALLY WALTHAM
BA(Hons) F.C.I.H.
Director of Housing and Planning Services
Tel: (01775) 761161

PROJECT	DATE	SCALE	JOB No
Proposed Alterations to Passageway Between Ayscoughtee Hall Room & Resource Room at Ayscoughtee Hall	Aug 2001	1:25	
	DRAWN	DRAWING No	
		2.	

AMI SUPPLIES 795

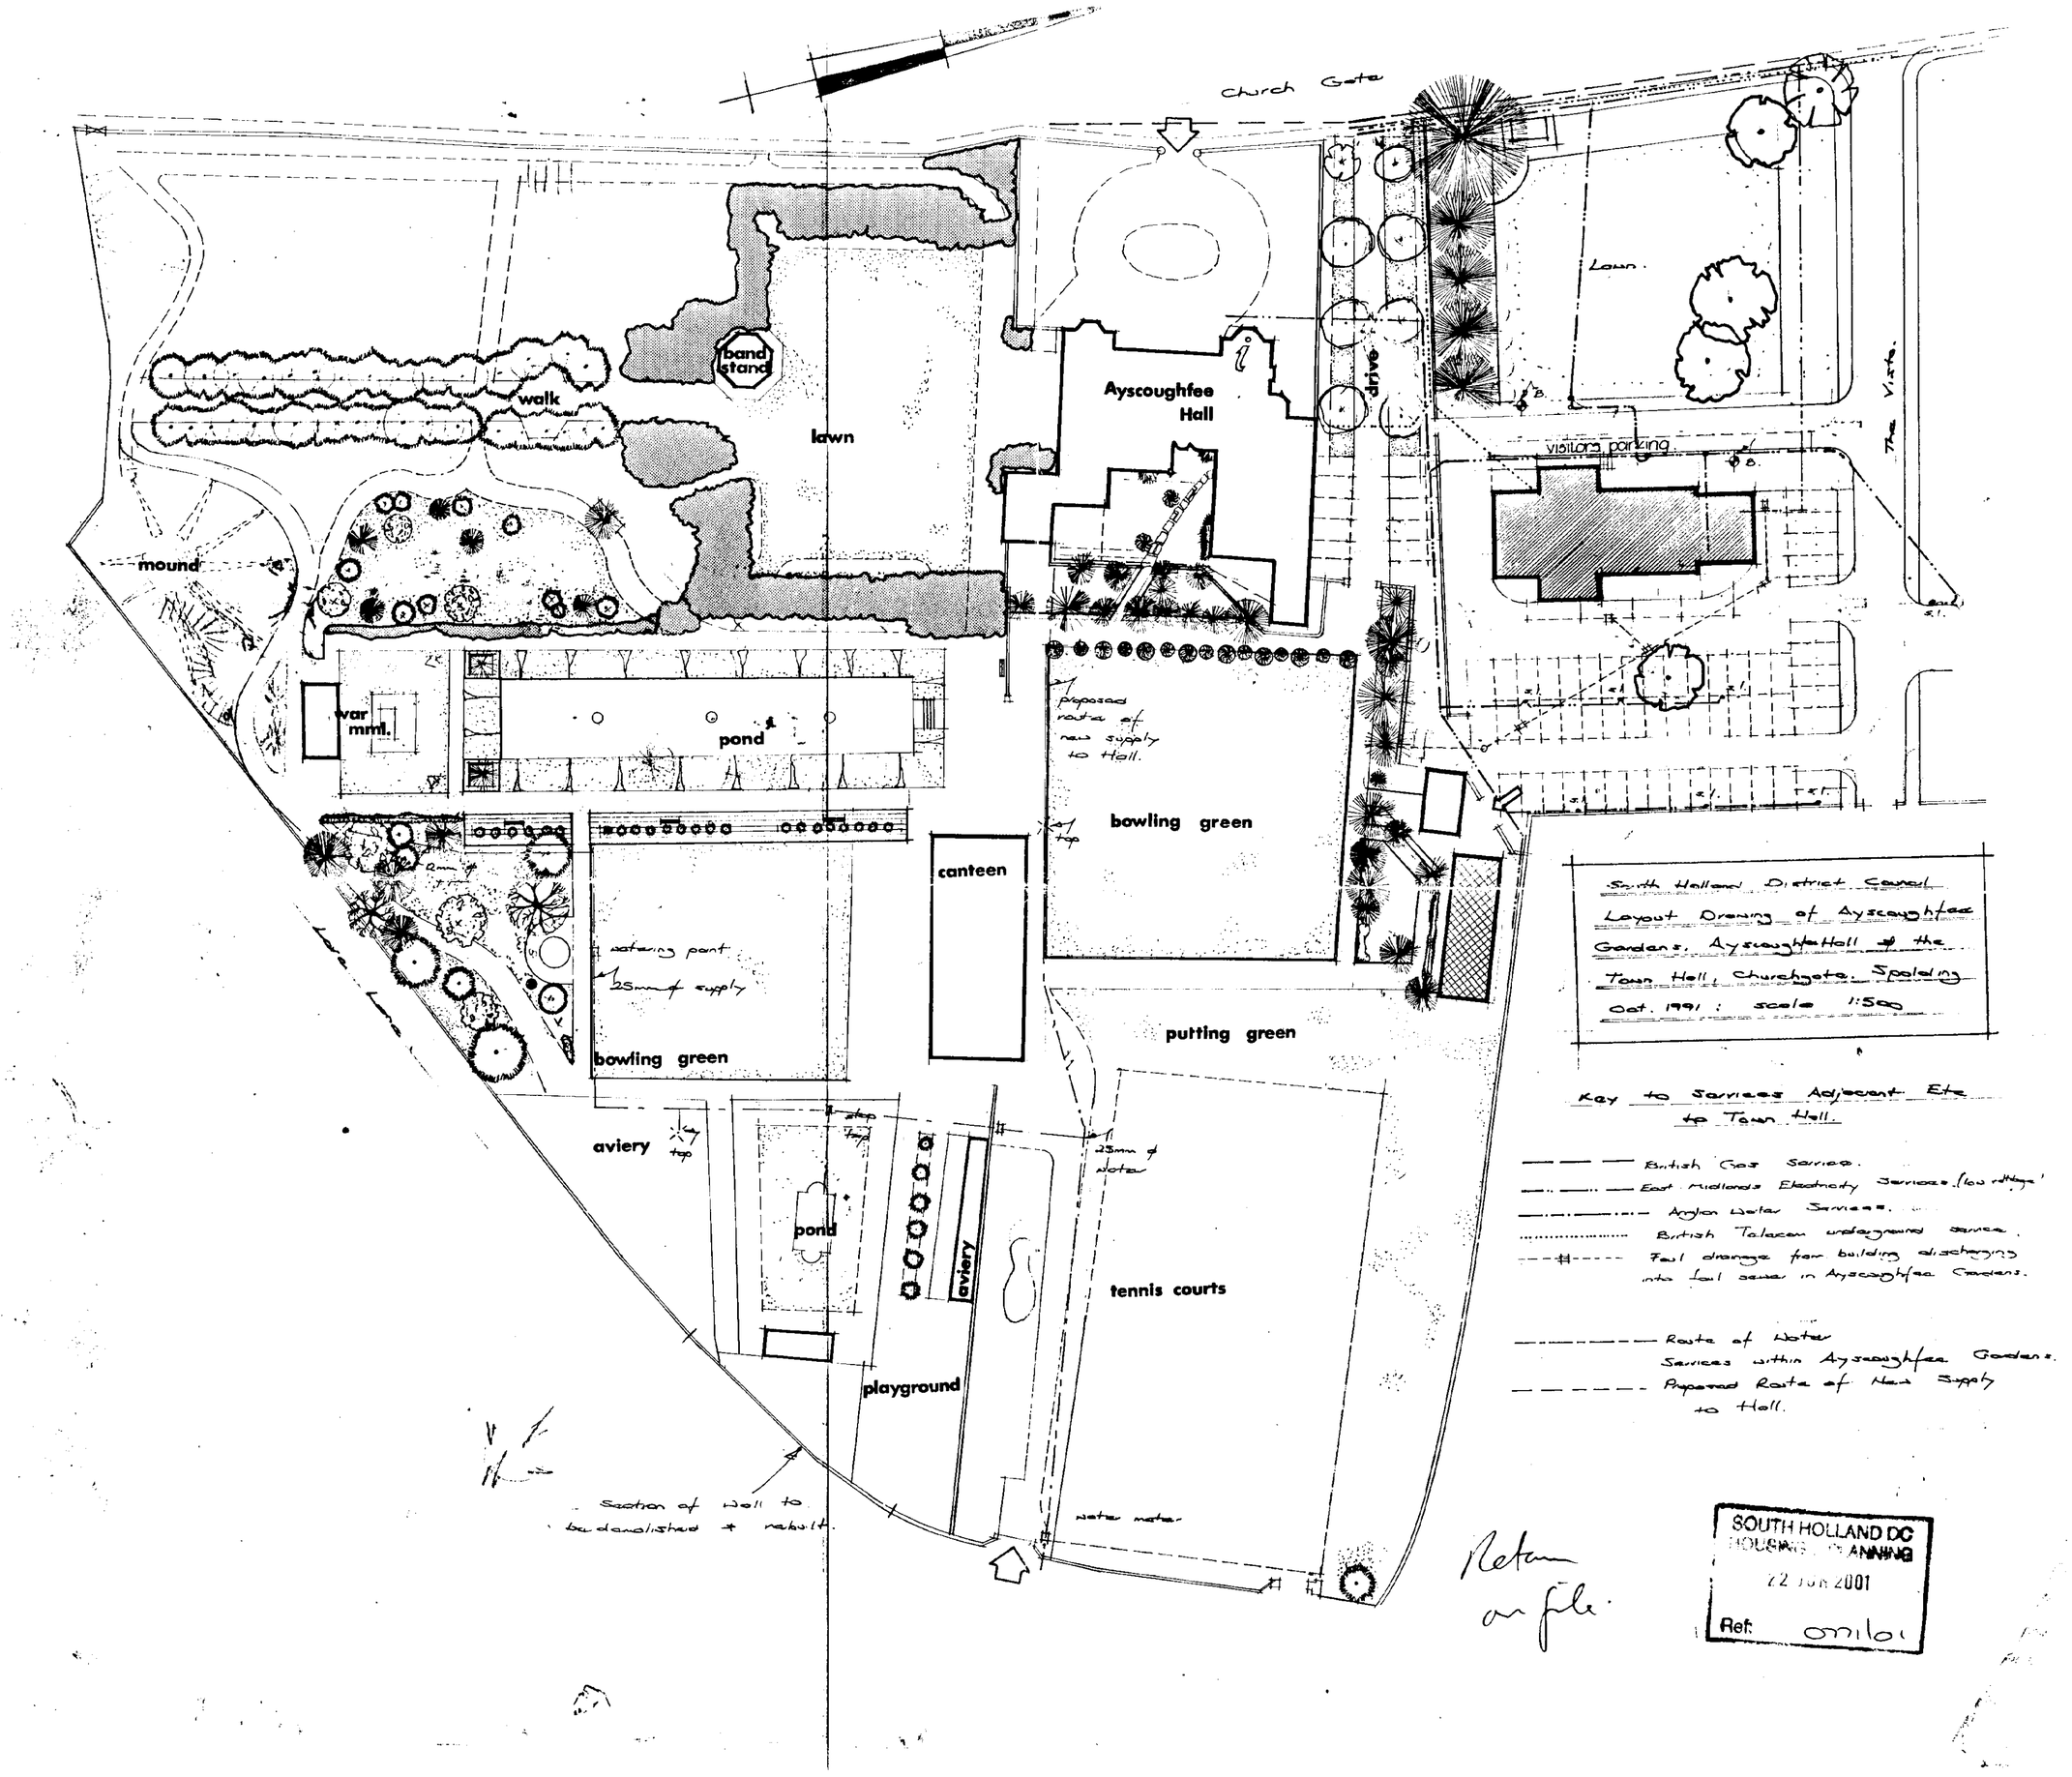

Return on file.

SOUTH HOLLAND DC
HOUSING & PLANNING
22 JUN 2001
Ref: 0110

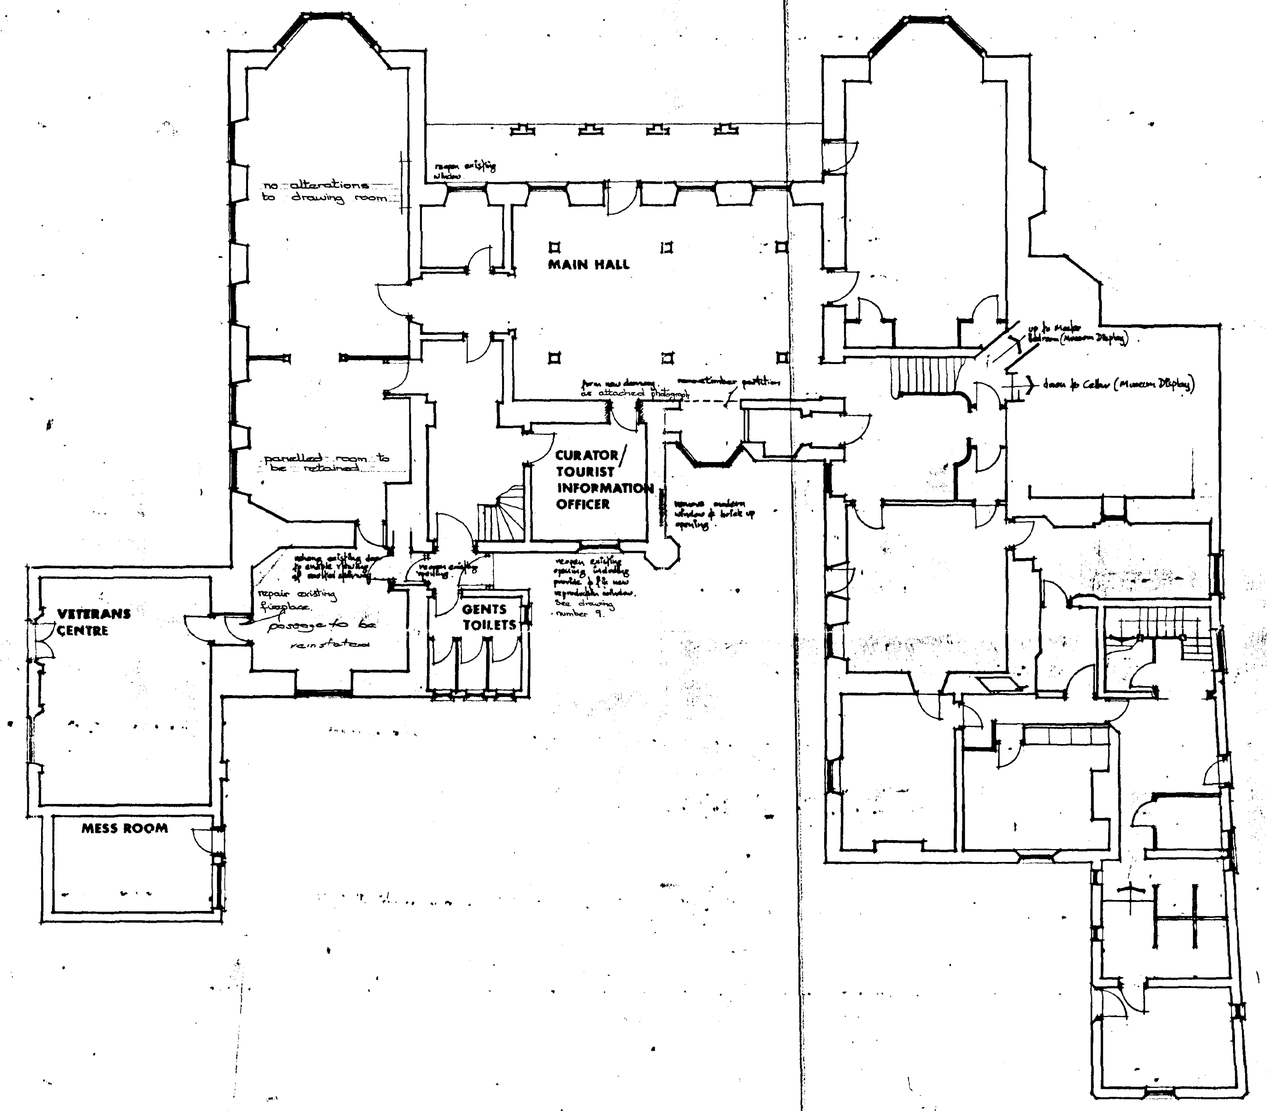

Return on file

SOUTH HOLLAND DC
HOUSING & PLANNING
22 ... 2001
0771/01

rev.	description	date

South Holland District Council
Technical Services Department
Architects, Engineers & Surveyors

C. W. Whitney, Dip., Arch., RIBA., MBIM.,
Technical Services Officer,
Churchgate,
Spalding,
Lincs.,
Telephone: Spalding 3695.

Project
Ayscoughfee Hall

Ground Floor Plan as Proposed.
General Arrangement Plan.

Date	Job No.	Dwg. No.
May 84	A/SP/2.	1
Drawn by	Scales	
DCK	1:100	

SUMMIT