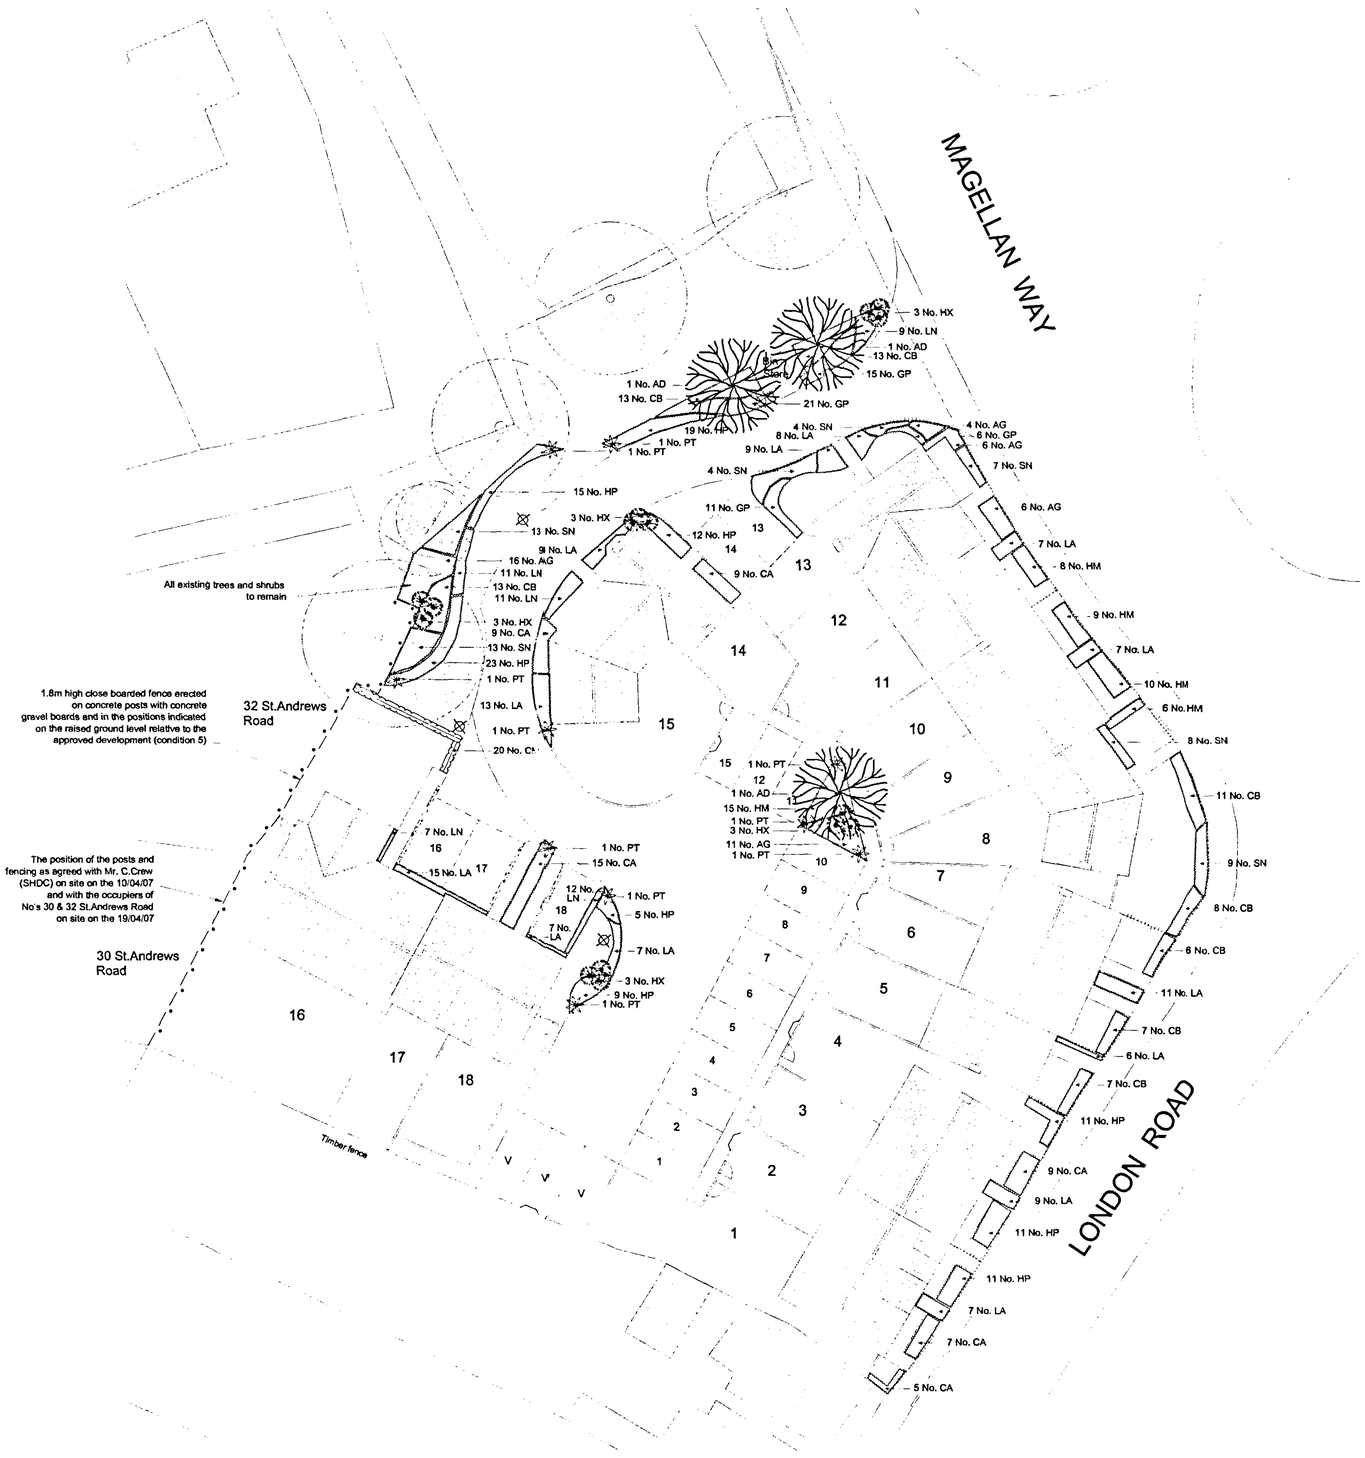

N

KEY

- Existing Trees
- Proposed Trees
- Proposed Specimen Shrubs
- Proposed Specimen Plants
- Proposed Hedge
- Proposed Shrubs
- Proposed Grass Areas
- Proposed Gravel Areas
- Proposed Post and Rail Fence (height 1.8m)
- Proposed Bowtop Railing (height 1.2m)
- Proposed Close Boarded Fence (height 1.8m)
- Proposed Black Coach Lamps (as per detail)
- Proposed Bulk Head Lighting (fixed to fence)

PLANT SCHEDULE

Trees

Qty	Abbr	Species	Form	Height (cm)	Girth (cm)	Root Condition	No. of Transplants
3	AD	Acer davidii 'George Forest'	EHS	425-600	14-16	RB	3x

Shrubs

Qty	Abbr	Species	Height (cm)	Pot Size (Litres)	Habit	Min. No. of Breaks	Density (No./m²)
43	AG	Abelia x grandiflora	30-40	3L	Bushy	3	2
54	CA	Choisya 'Aztec Pearl'	30-40	3L	Bushy	5	3
78	CB	Ceanothus 'Blue Mound'	40-60	3L	Bushy	5	3
53	GP	Gaulteria procumbens	20-30	2L	Several Shoots	10	4
48	HM	Hebe 'Midsummer Beauty'	30-40	3L	Bushy	5	3
116	HP	Hebe pinguifolia 'Sutherlandii'	20-30	3L	Bushy	5	4
116	LA	Lavandula angustifolia 'Hidcote'	20-30	3L	Bushy	5	4
50	LN	Lonicera nitida 'Maygreen'	30-40	3L	Bushy	6	4
58	SN	Spiraea nipponica 'Snowmound'	30-40	3L	Branched	2	4

Specimen Shrubs

Qty	Abbr	Species	Height (cm)	Pot Size (Litres)	Habit	Min. No. of Breaks	Density (No./m²)
15	HX	Hamamelis x intermedia 'Diane'	60-80	RB	Branched	4	as shown
10	PT	Phormium tenax 'Jester'	40-60	10 L	triple crown	-	as shown

Hedging

Qty	Abbr	Species	Height (cm)	Pot Size (Litres)	Transplant	Min. No. of Breaks	Planting Distance
20	GM	Grataegus monogyna	60-80	B	1+1		450mm Ctrs

DRAWING
06 JUN 2007
ISSUED

ORIGINAL IF RED

SHDC
PLANNING & DEVELOPMENT
- 7 JUN 2007
Ref. 0711/07

DETAIL LAMP

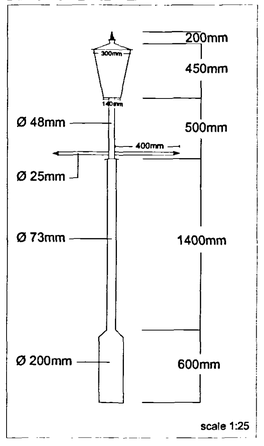

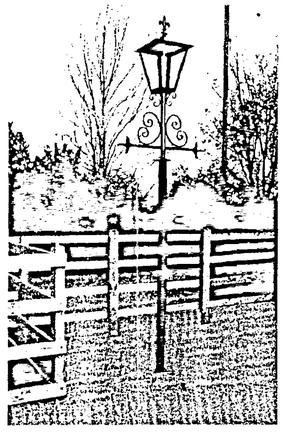

PLANTING NOTES

- *Proposed Hedge planting:* to be planted in a single row with distance 450mm centres

Rev.	By	Notes	Date
C	MD	Post and Rail fence added	31.05.07
B	MD	Amendments to fencing	20.03.07
A	MD	Changes to footpath layout; integration of lamps and lighting	23.01.07

rdc Robert Doughty Consultancy
32 High Street, Helpringham
Sleaford, Lincolnshire NG34 0RA
Tel: 01529 421646
Fax: 01529 421358
Email: admin@rdc-landplan.co.uk
Web: www.rdc-landplan.co.uk

Client: Fieldview Homes

Project: London Road/Magellan Way, Spalding

Drawing title: Landscape Proposals

Job No.	Drawing No.	Rev.	Drawn
544/15	LP 01	C	MD
Scale		Date	Checked
1:200@A1		December 2006	