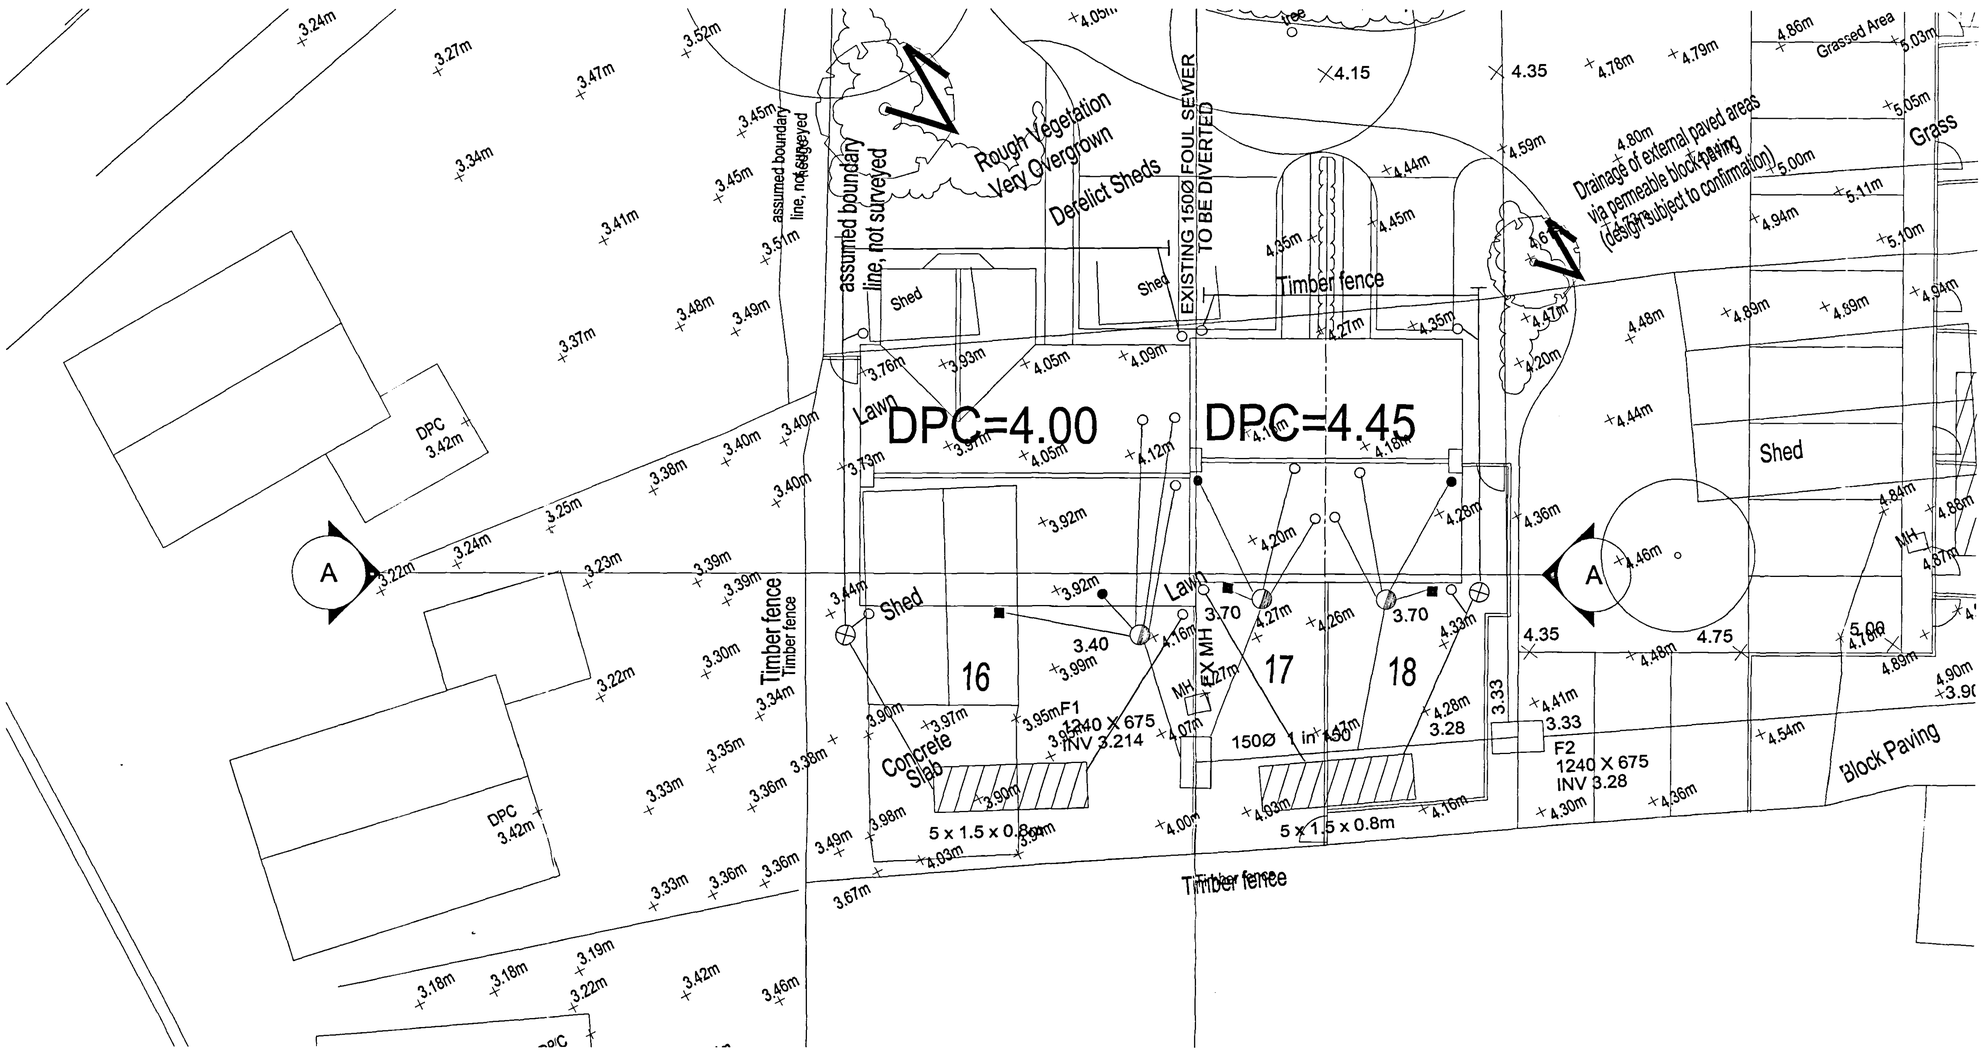

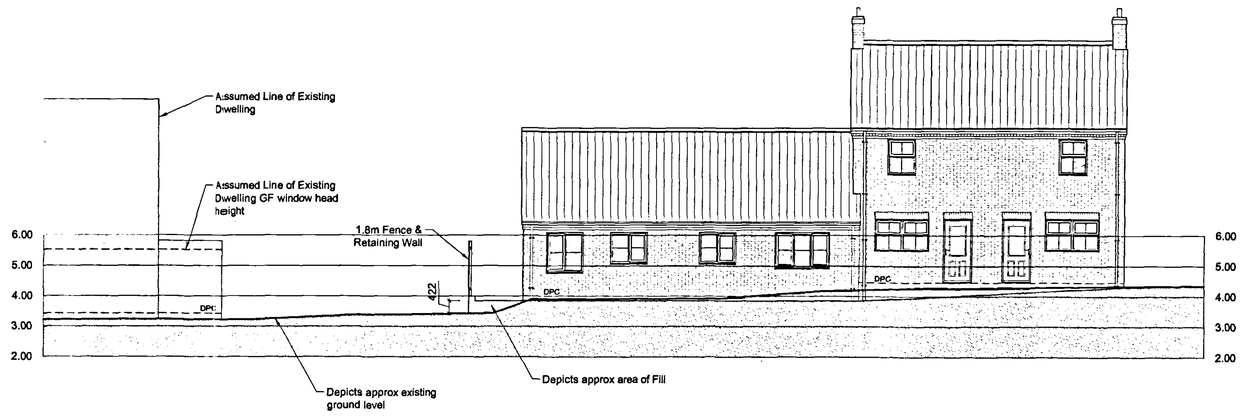

Section A - A

N.B.
ALL EXISTING & PROPOSED SECTIONS & LEVELS ARE APPROXIMATE ONLY

Please Note :
These drawings may be subject to the CDM Regulations and should be considered prior to work commencing on site

SKDC
Planning & Development
10 JUL 2007
Ref:

ORIGINAL IF RED

Rev.	By	Notes	Date
A	JB	Plot 16 DPC level lowered by 150mm	08-02-06

THE ROBERT DOUGHTY CONSULTANCY LIMITED
TOWN AND COUNTRY PLANNING-LANDSCAPE ARCHITECTURE
32 High Street, Helpringham, Sleaford, Lincolnshire, NG34 0RA
Tel: (01529) 421648 Fax: (01529) 421358
Website: www.rdc-landplan.co.uk
E mail: admin@rdc-landplan.co.uk

Client: Fieldview Homes

Project: London Road / Magellan Way, Spalding

Drawing title: Cross Sections

Job No.	Drawing No.	Rev.	Drawn
544-15	CS-02	A	j.r.b.

Scale	Date	Checked
1:100	31-01-06	

P:\Projects\500-599\544 Fieldview Developments\544-15 Magellan Way, Spalding\CAD Files\10-25\C Drawings\Current\CS-02.dwg, 06/02/2006 15:55:47