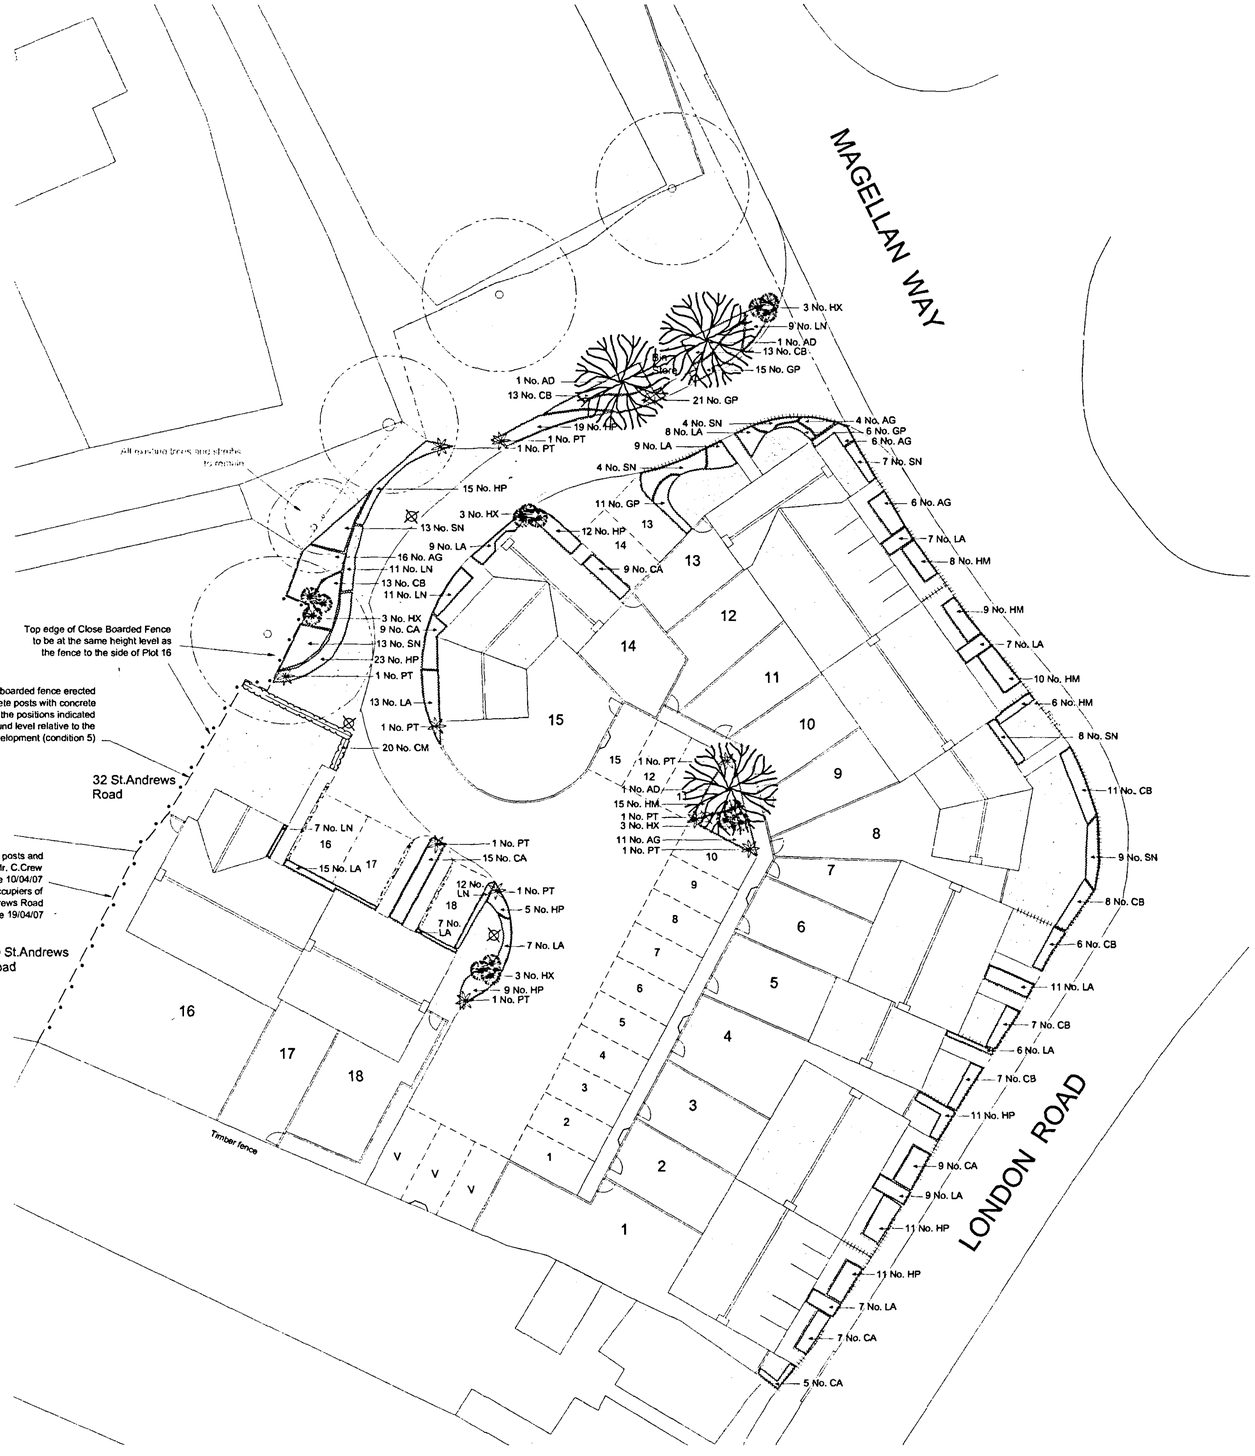
MAGELLAN WAY
LONDON ROAD
All existing trees and shrubs to remain
Top edge of Close Boarded Fence to be at the same height level as the fence to the side of Plot 16
1.8m high close boarded fence erected on concrete posts with concrete gravel boards and in the positions indicated on the raised ground level relative to the approved development (condition 5)
32 St.Andrews Road
The position of the posts and fencing as agreed with Mr. C.Crew (SHDC) on site on the 10/04/07 and with the occupiers of No's 30 & 32 St.Andrews Road on site on the 19/04/07
30 St.Andrews Road
Timber fence
3 No. HX
9 No. LN
1 No. AD
13 No. CB
15 No. GP
21 No. GP
1 No. AD
13 No. CB
19 No. HP
1 No. PT
1 No. PT
4 No. SN
8 No. LA
9 No. LA
4 No. AG
6 No. GP
6 No. AG
7 No. SN
15 No. HP
3 No. HX
13 No. SN
11 No. GP
12 No. HP
9 No. LA
16 No. AG
11 No. LN
13 No. CB
11 No. LN
9 No. CA
6 No. AG
7 No. LA
8 No. HM
9 No. HM
7 No. LA
10 No. HM
6 No. HM
8 No. SN
11 No. CB
9 No. SN
8 No. CB
6 No. CB
11 No. LA
7 No. CB
6 No. LA
7 No. CB
11 No. HP
9 No. CA
9 No. LA
11 No. HP
11 No. HP
7 No. LA
7 No. CA
5 No. CA
3 No. HX
9 No. CA
13 No. SN
23 No. HP
1 No. PT
13 No. LA
1 No. PT
20 No. CM
7 No. LN
15 No. LA
1 No. PT
15 No. CA
12 No. LN
1 No. PT
5 No. HP
7 No. LA
7 No. LA
3 No. HX
9 No. HP
1 No. PT
15 No. HM
1 No. PT
3 No. HX
11 No. AG
1 No. PT
1 No. AD
1 No. PT
15 No. HP
1 No. PT
1 No. PT
1 No. PT